




1. Street Elevation West 1
1 : 250



2. Street Elevation West 2
1 : 250




3. Street Elevation East 1
1 : 250

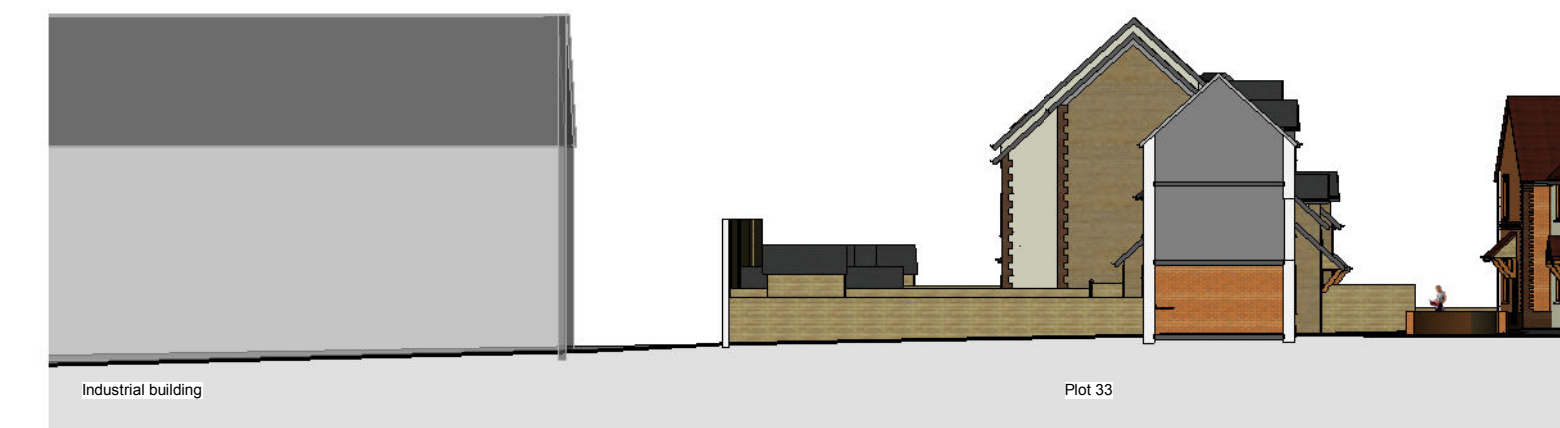

4. Section through plot 33
1 : 250



Street Elevations Key Plan 1
1 : 1000

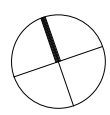

A. _____	_____	July 12	_____
B. _____	_____	Aug 12	_____
C. _____	_____	Sept 12	_____
D. _____	_____	Nov 12	_____

sherlockboswellarchitecture

410 The Grange Romsey Road Michelmersh Romsey SO51 0AE				T: 01794 368884		E: mail@sherlockboswell.com	
project:	Land to the South of Ranelagh Road Havant Hampshire			date:	Mar 2012		
client:	Orchard Homes & Developments Ltd			scale:	As indicated of A1		
drawing:	Elevations as Proposed - East and West			job no	dwg no	rev	
				1015	106	D	

