




PLANNING

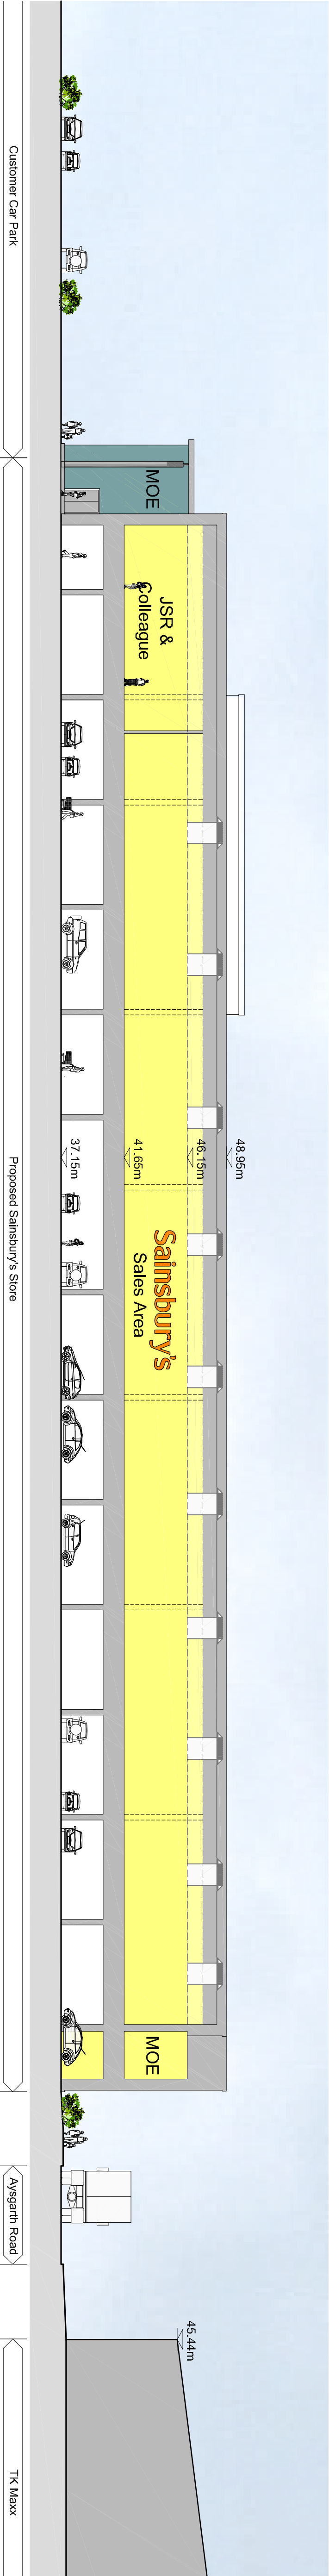

Proposed Section A-A
(Section thru' store)

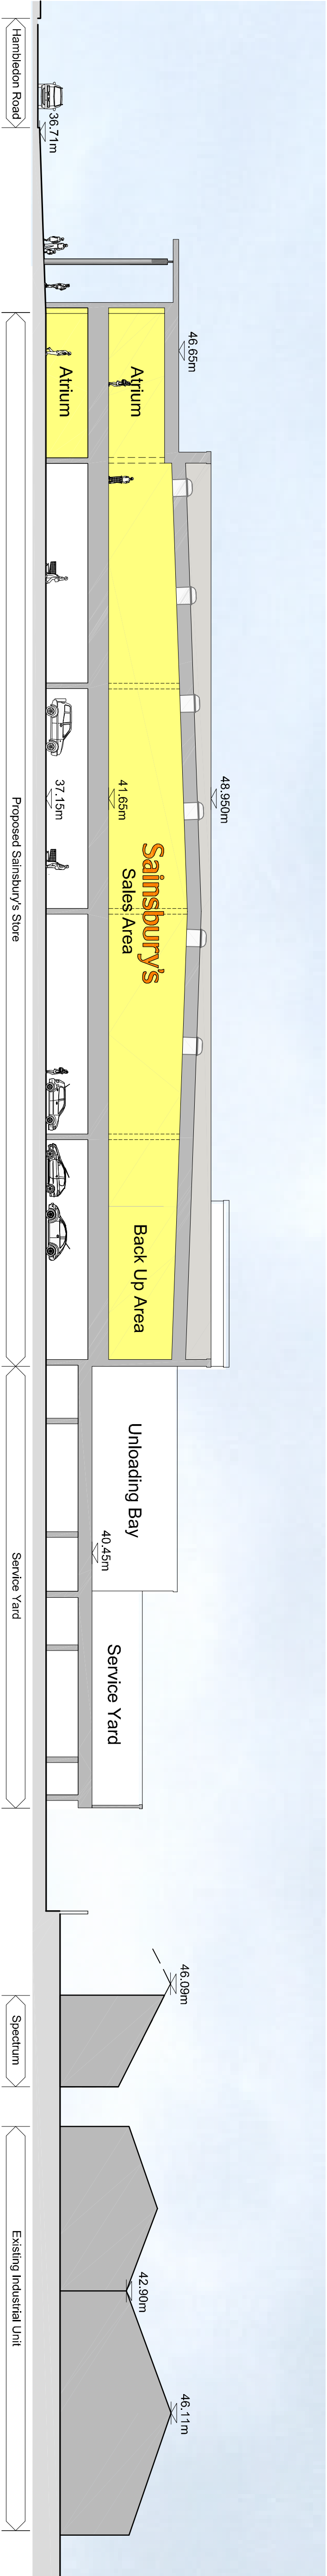

Proposed Section B-B
(Section thru' store)

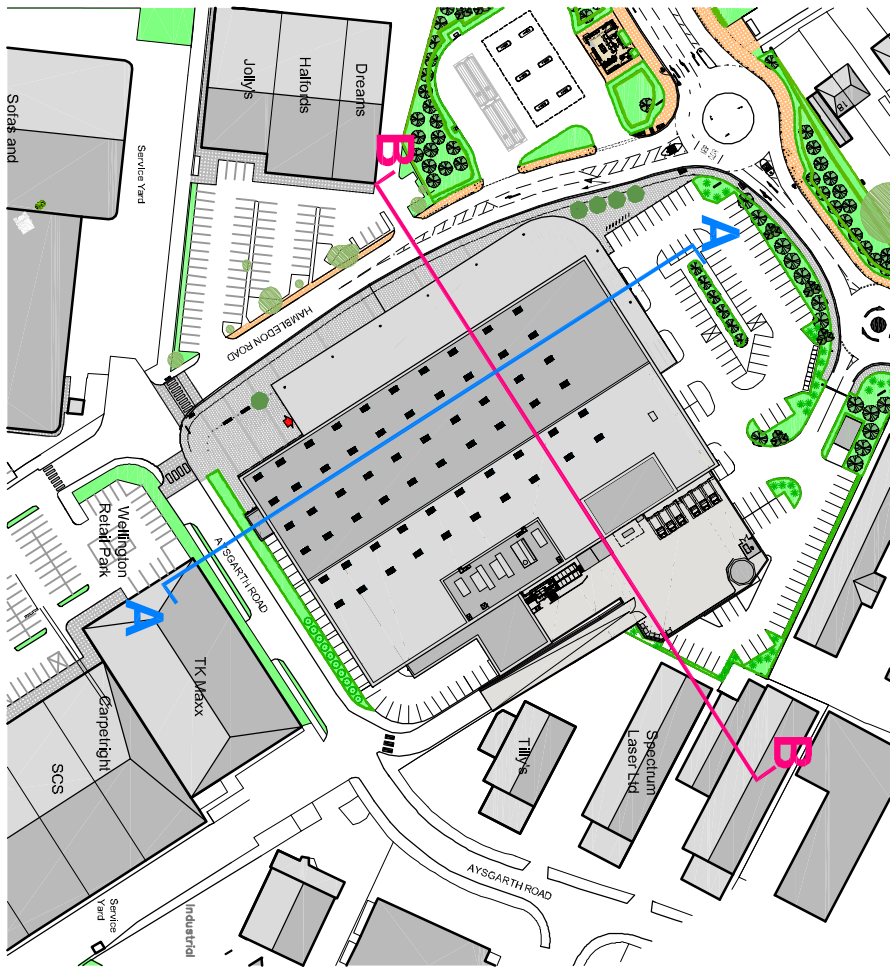

Please note: Proposed ground levels are to be as existing where possible, and are to be finalised at the detailed design stage.

Hambledon Road
Waterlooville
Hampshire, PO7 7UA

Sainsbury's

REV	DATE	BY
A	24-05-11	GA
B	23-06-11	LS
C	14-07-11	MRA
D	20-06-12	JW

CLIENT	DATE	BY
A	24-05-11	GA
B	23-06-11	LS
C	14-07-11	MRA
D	20-06-12	JW

PROJECT

Proposed Sections

DRAWING

CHQ
PARTNERSHIP
Architects • Building Surveyors
23 High Street
Balsbuck, Hambledon SO4 6BE
Tel: 01423 885099
Email: design@chq-architects.co.uk
www.chq-architects.co.uk

DATE: October 2010
SCALE: 1 : 250 @ A1
DRAWN: ADB
CHECKED:

CHQ.08.8455 - PL107 D