



2 ST PETER'S AVENUE
HAYLING ISLAND

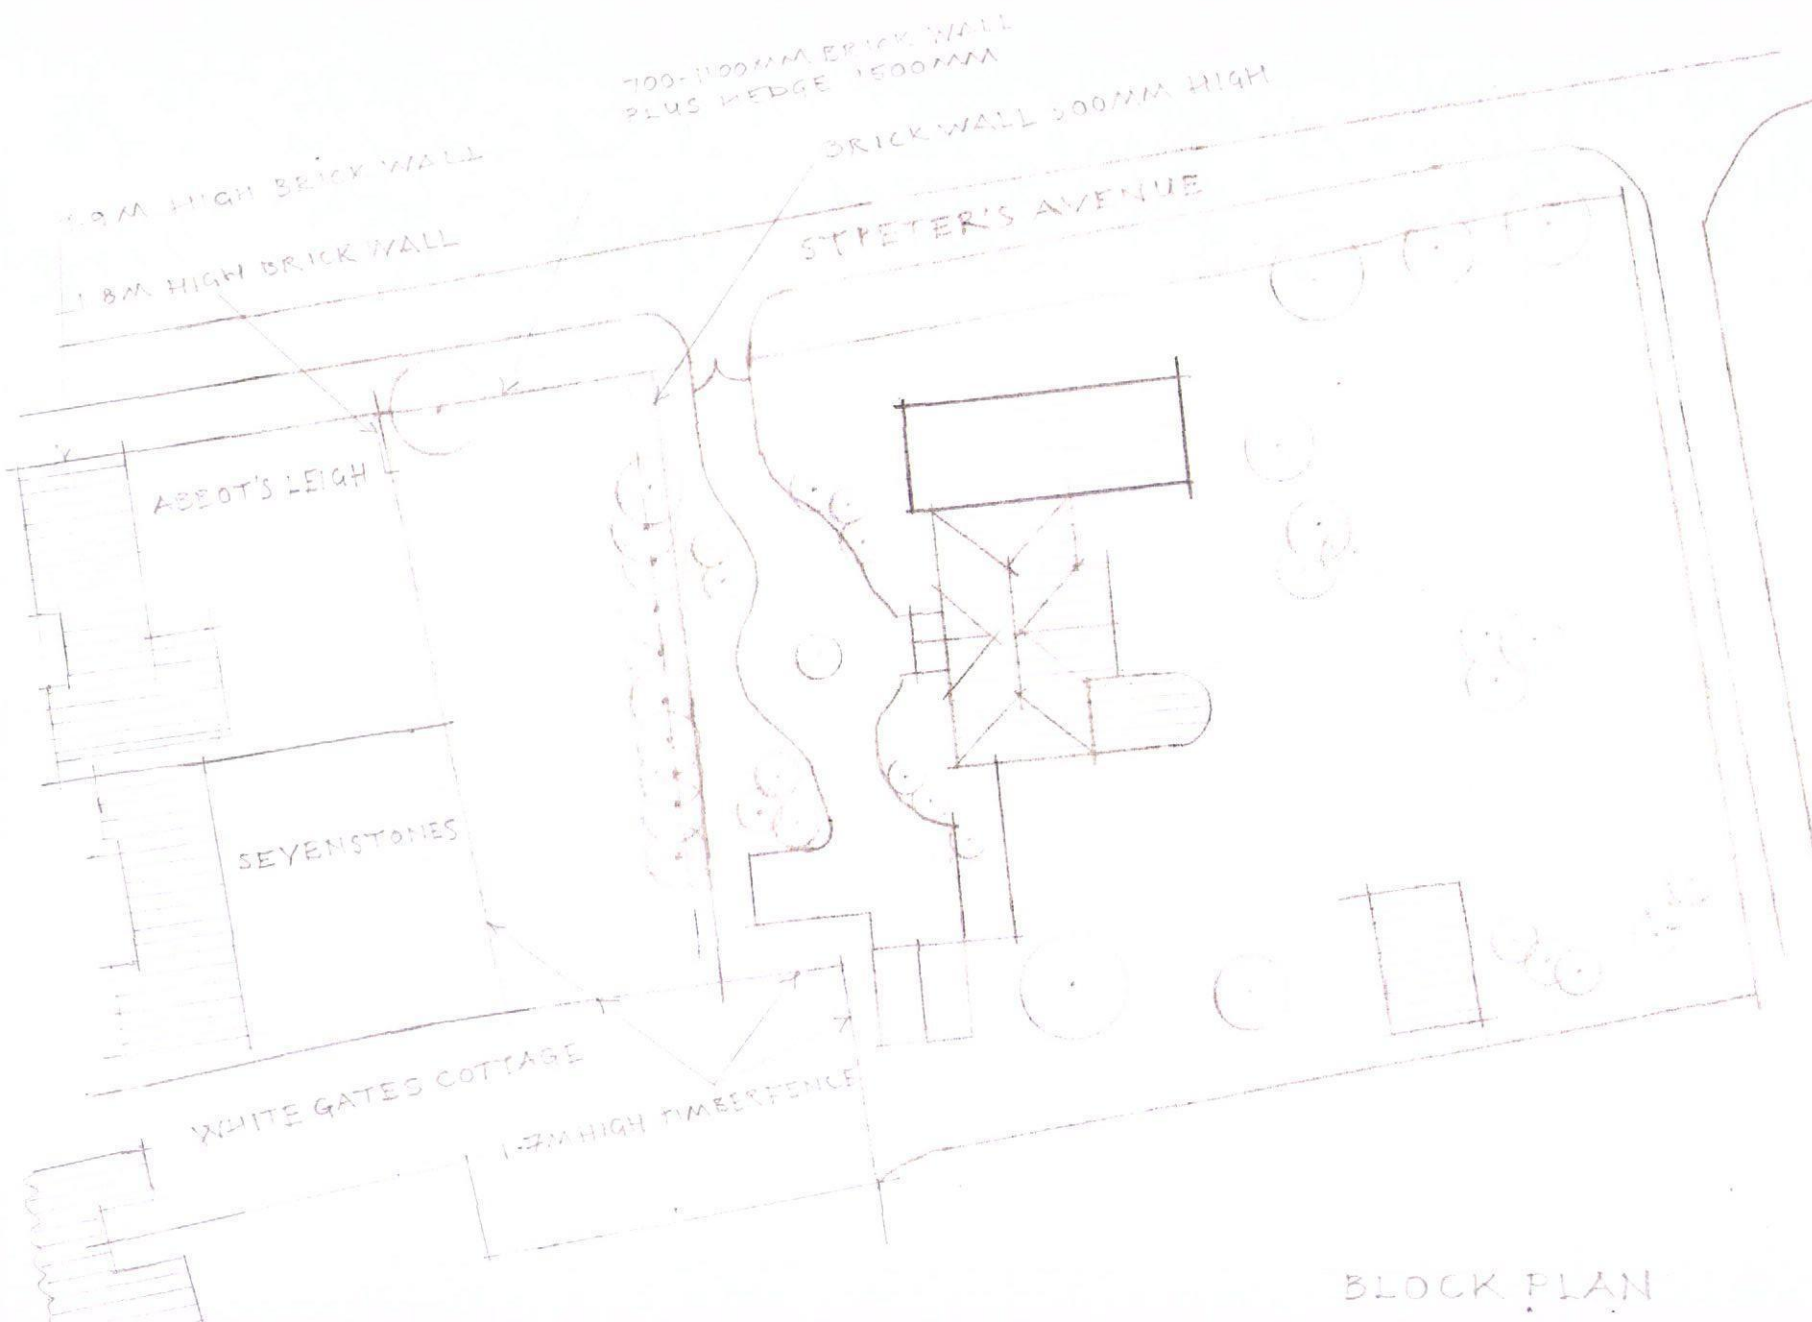

RECEIVED
29 MAY 1999
COUNCIL

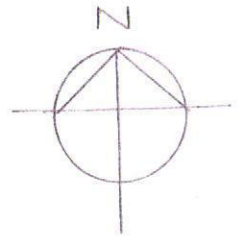

BLOCK PLAN

SCALE 1:500