


Railtrack

EAST ELEVATION

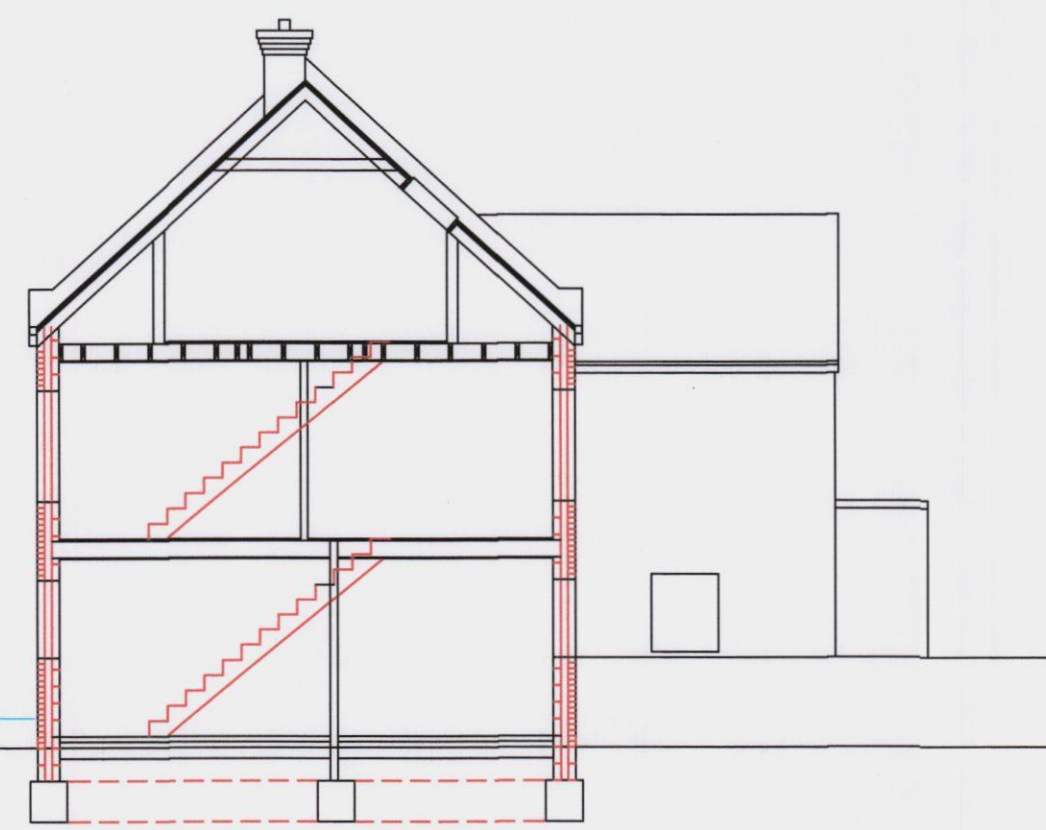

CEMETERY

EASTERN ROAD


SOUTH ELEVATION



NORTH ELEVATION



PROPOSED WEST ELEVATION

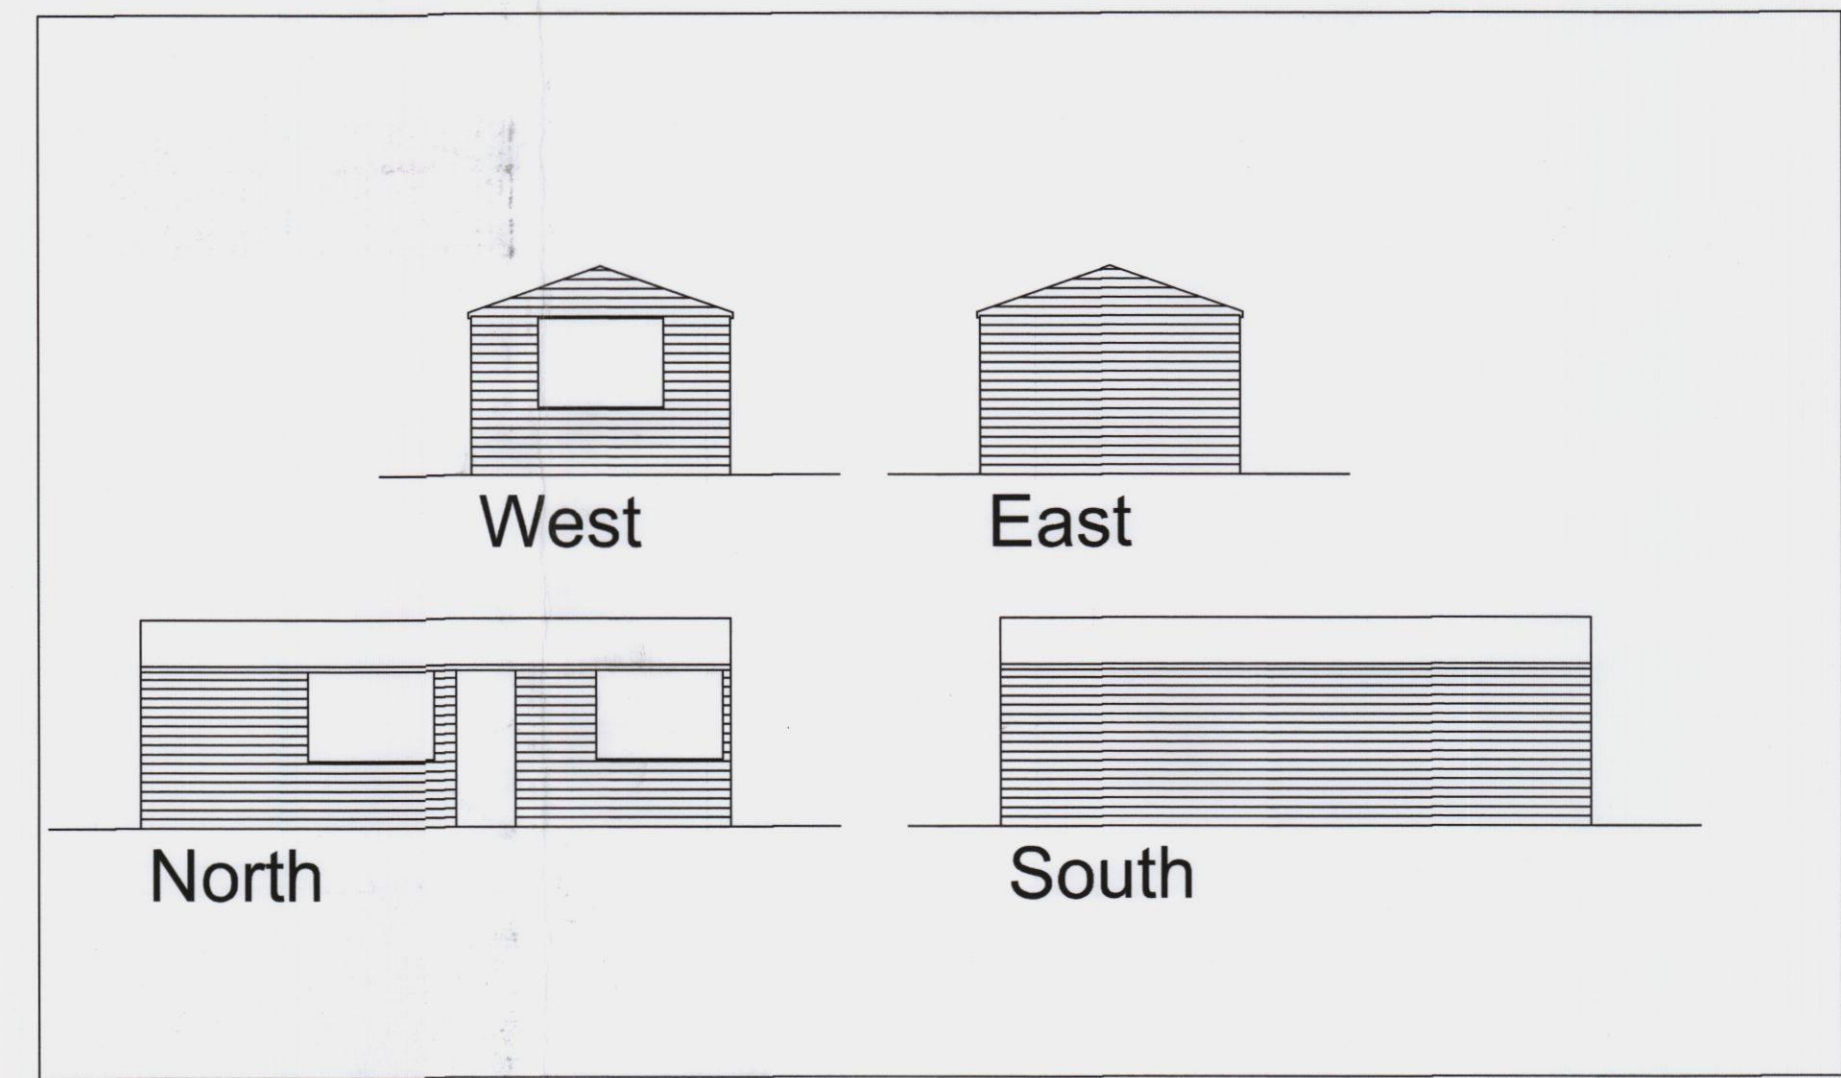

Elevations of Proposed Outbuilding

HAVANT BOROUGH COUNCIL
DEVELOPMENT CONTROL
02 MAY 2012
RECEIVED

FOOTBRIDGE
TO 3rd AVENUE

1/100
DATE
May 2012
12/1000/01
Proposed Outbuilding
21B EASTERN ROAD - HAVANT
Elevations

PETER GALLOWAY PARTNERSHIP
pgp
ARCHITECTS
BURGAN HOUSE, 8/10 EAST STREET,
HAVANT, HAMPSHIRE PO9 1AQ