
PERMIT

PETER J. WALKER MRICS
CHARTERED SURVEYOR
182 SEAFRONT, HAYLING ISLAND, HANTS
PO11 9 AN

TEL: 02392 467571

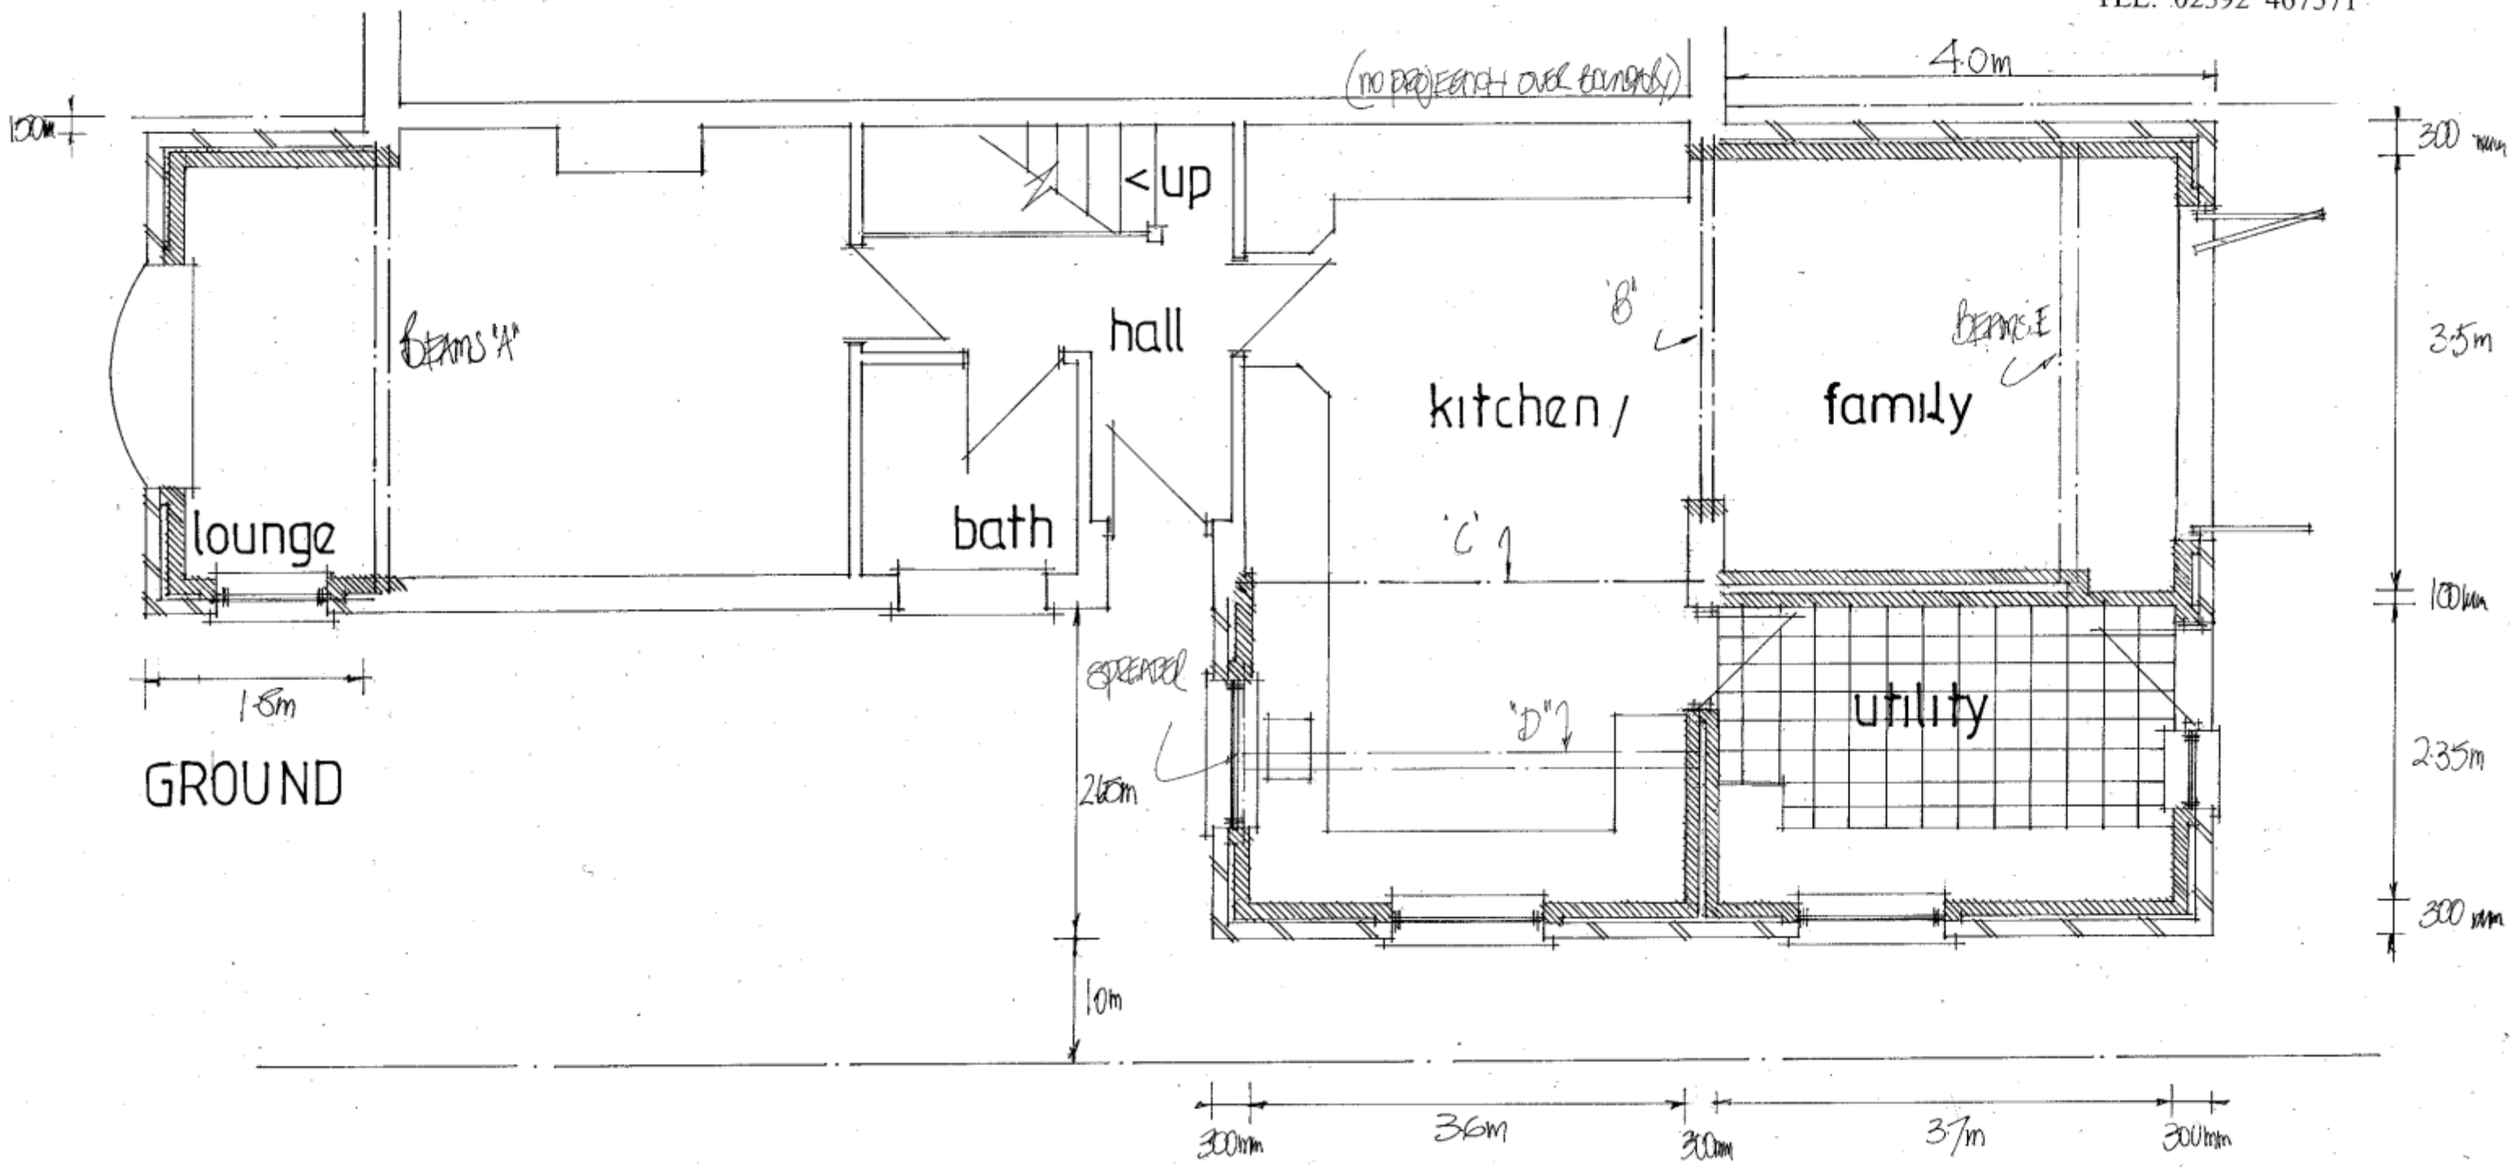

GROUND

PROPOSED ADDITIONS TO 12, NORTHNEY ROAD,

HAYLING ISLAND, HANTS.

GROUND FLOOR PROPOSED

FOR A.SKINNER & K.WARD

date sept 2011
scale 1:50