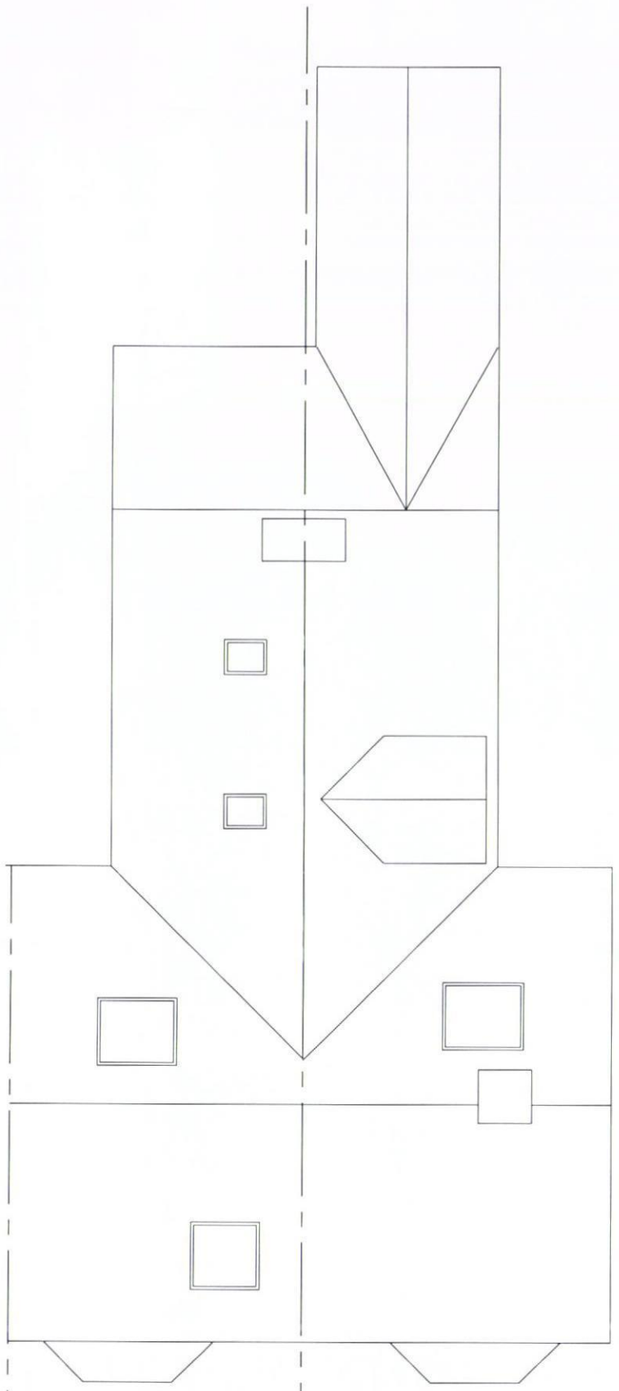

Existing Roof Plan

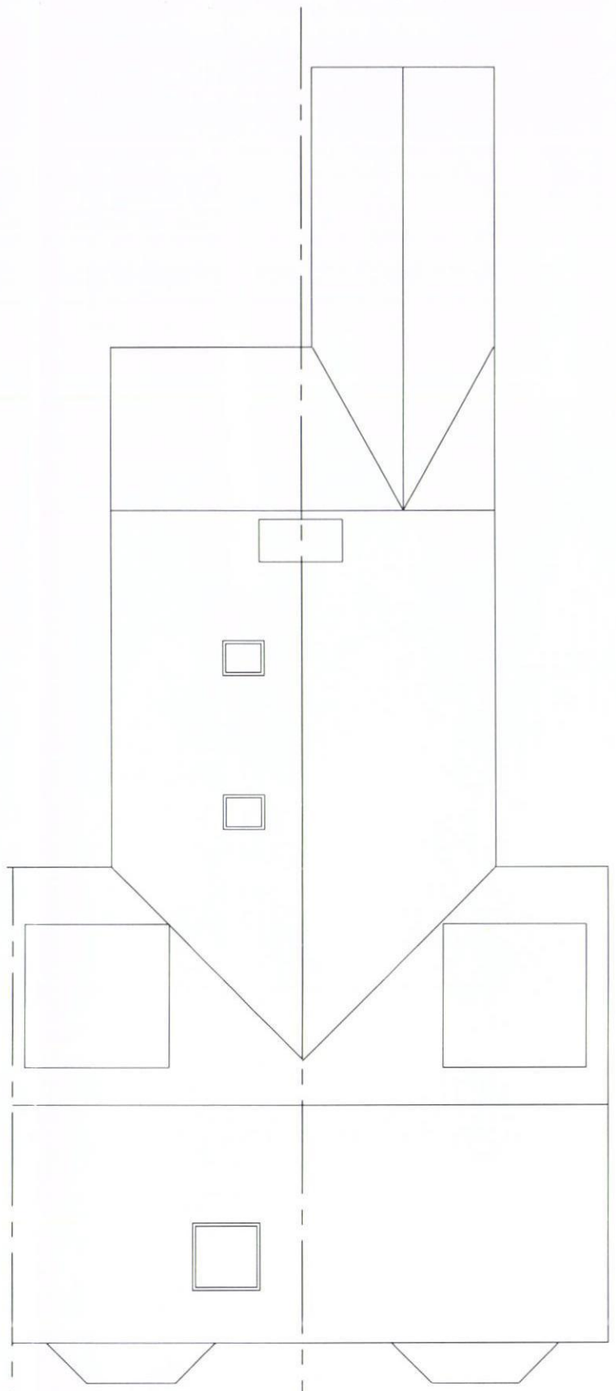

Proposed Roof Plan

HAVANT BOROUGH COUNCIL
23 NOV 2011
RECEIVED

This drawing has been produced for Mr. & Mrs. Thomson and is submitted as part of planning application and is not intended for use by any other person or for any other purpose.

~~PRELIMINARY~~ / PLANNING / ~~BUILDING REGS~~

Rev.	Date	Description	By
-	-	-	-

Client: Mr. & Mrs. Thomson Project: 92-94 North Street, Emsworth, Hampshire, PO10 7PN	Drawing Title: Existing and Proposed Roof Plans	G W P Architects Fairfield House, Fairfield Road, Burgess Hill, West Sussex, RH15 8QB Telephone: (01444) 239019 Fax: (01444) 230761 Email: mail@gwparchitects.co.uk	Scale: 1:100 @ A3 Date: Nov 2011 Drawn: AB	Drawing Number: **11/166/SK04**

© GWP Architects Ltd (UK) - 2011