

Legend

Tree Survey and Tree Categorisation carried out in accordance with: BS 5837:2005. Trees in relation to construction recommendations: please see AAA drawing No. 779B-01 & associated tree survey schedule.

Tree reference number & species to be read in conjunction with Tree Survey Schedule AAA ref 779-15/12/09 & 779B-11,2,3/09/10. (see key below).

Trees to be retained

Proposed locations for tree protection fencing: Height min.2.4m. Protective fencing to comply with BS 5837 : 2005.

Detail tag: refer to tree protection details adjacent

Proposed site layout



Notes:

- Drawing to be read in conjunction with Arboricultural Report for details of Arboricultural impact assessment, tree protection plan & method statements

Note:
To be read with AAA dwgs no's:
• 779B-10
• 779B-11
• 779B-12
• 779B-13

01 Fence Detail - Scaffold Direct In To Ground
(For Use over Soft Landscape)

- PLEASE NOTE:
- All Tree Protection Fencing to be in accordance with BS 5837:2005
 - Barriers should be fit for purpose of excluding construction activity and avoiding damage to the existing trees to be retained. Special attention should be paid to ensuring that barriers remain rigid and complete.
 - Rubber and concrete feet to Scaffold Poles are not resistant to impact and should not be used.

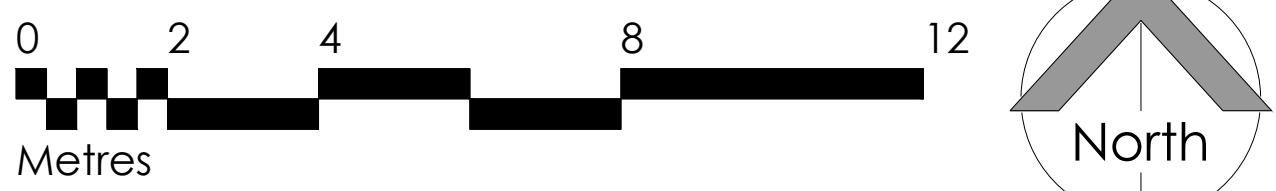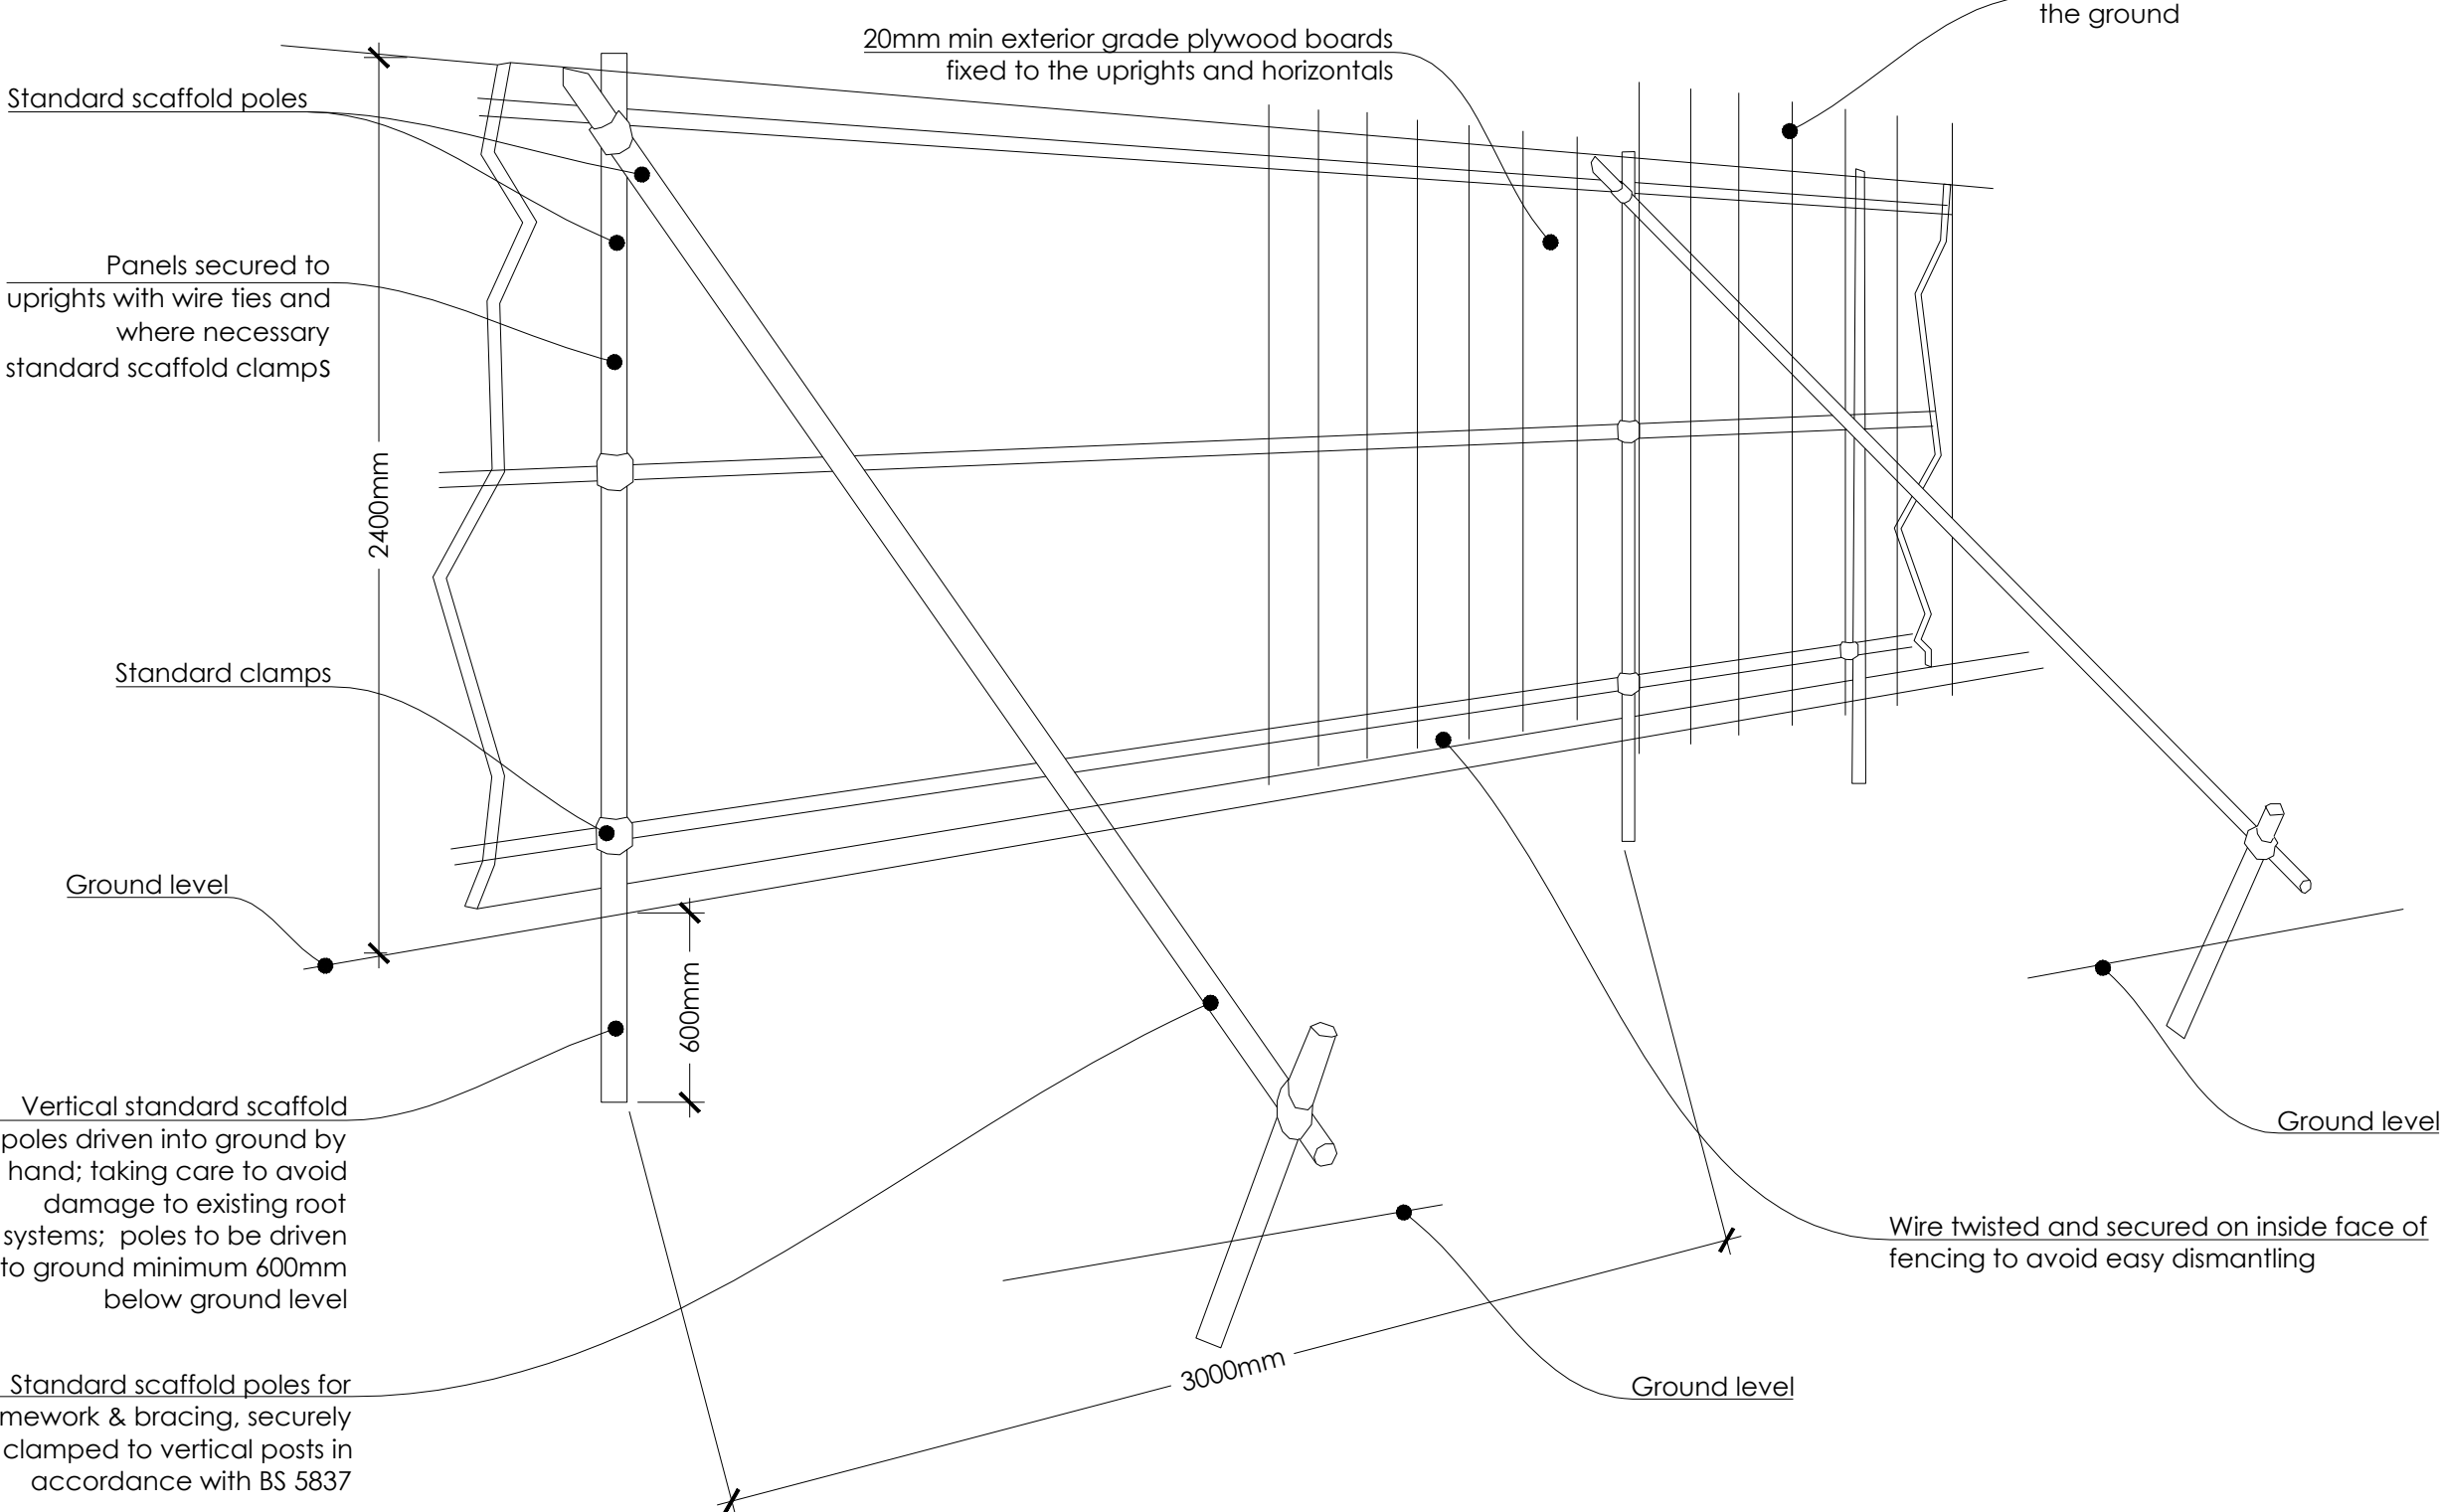

FOR PLANNING

arthur amos associates
landscape architecture
urban design regeneration arboriculture
planning environmental assessment ecology
Paul Hous, Edge Business Centre, Watlington Road, Watlington, Oxfordshire MK3 6LU
t: 01895 645 166 e: paul@arthuramos.co.uk www.arthuramos.co.uk

Client:
Sainsbury's
project:
Sainsbury's Supermarket, Waterlooville

drawing title:
**No 18 Hambleton Road
Tree Retention & Protection Plan**
drawing no: **779B-15** revision: **A** scale: 1:100 @ A0
drawn by: **DB** checked by: **JM** date: 13/02/2012

NOTE: The not scale from this drawing. All dimensions to be checked on site. Discrepancies between this drawing and information given elsewhere must be reported to this office for clarification before proceeding.
THIS DRAWING IS NOT FOR CONSTRUCTION