


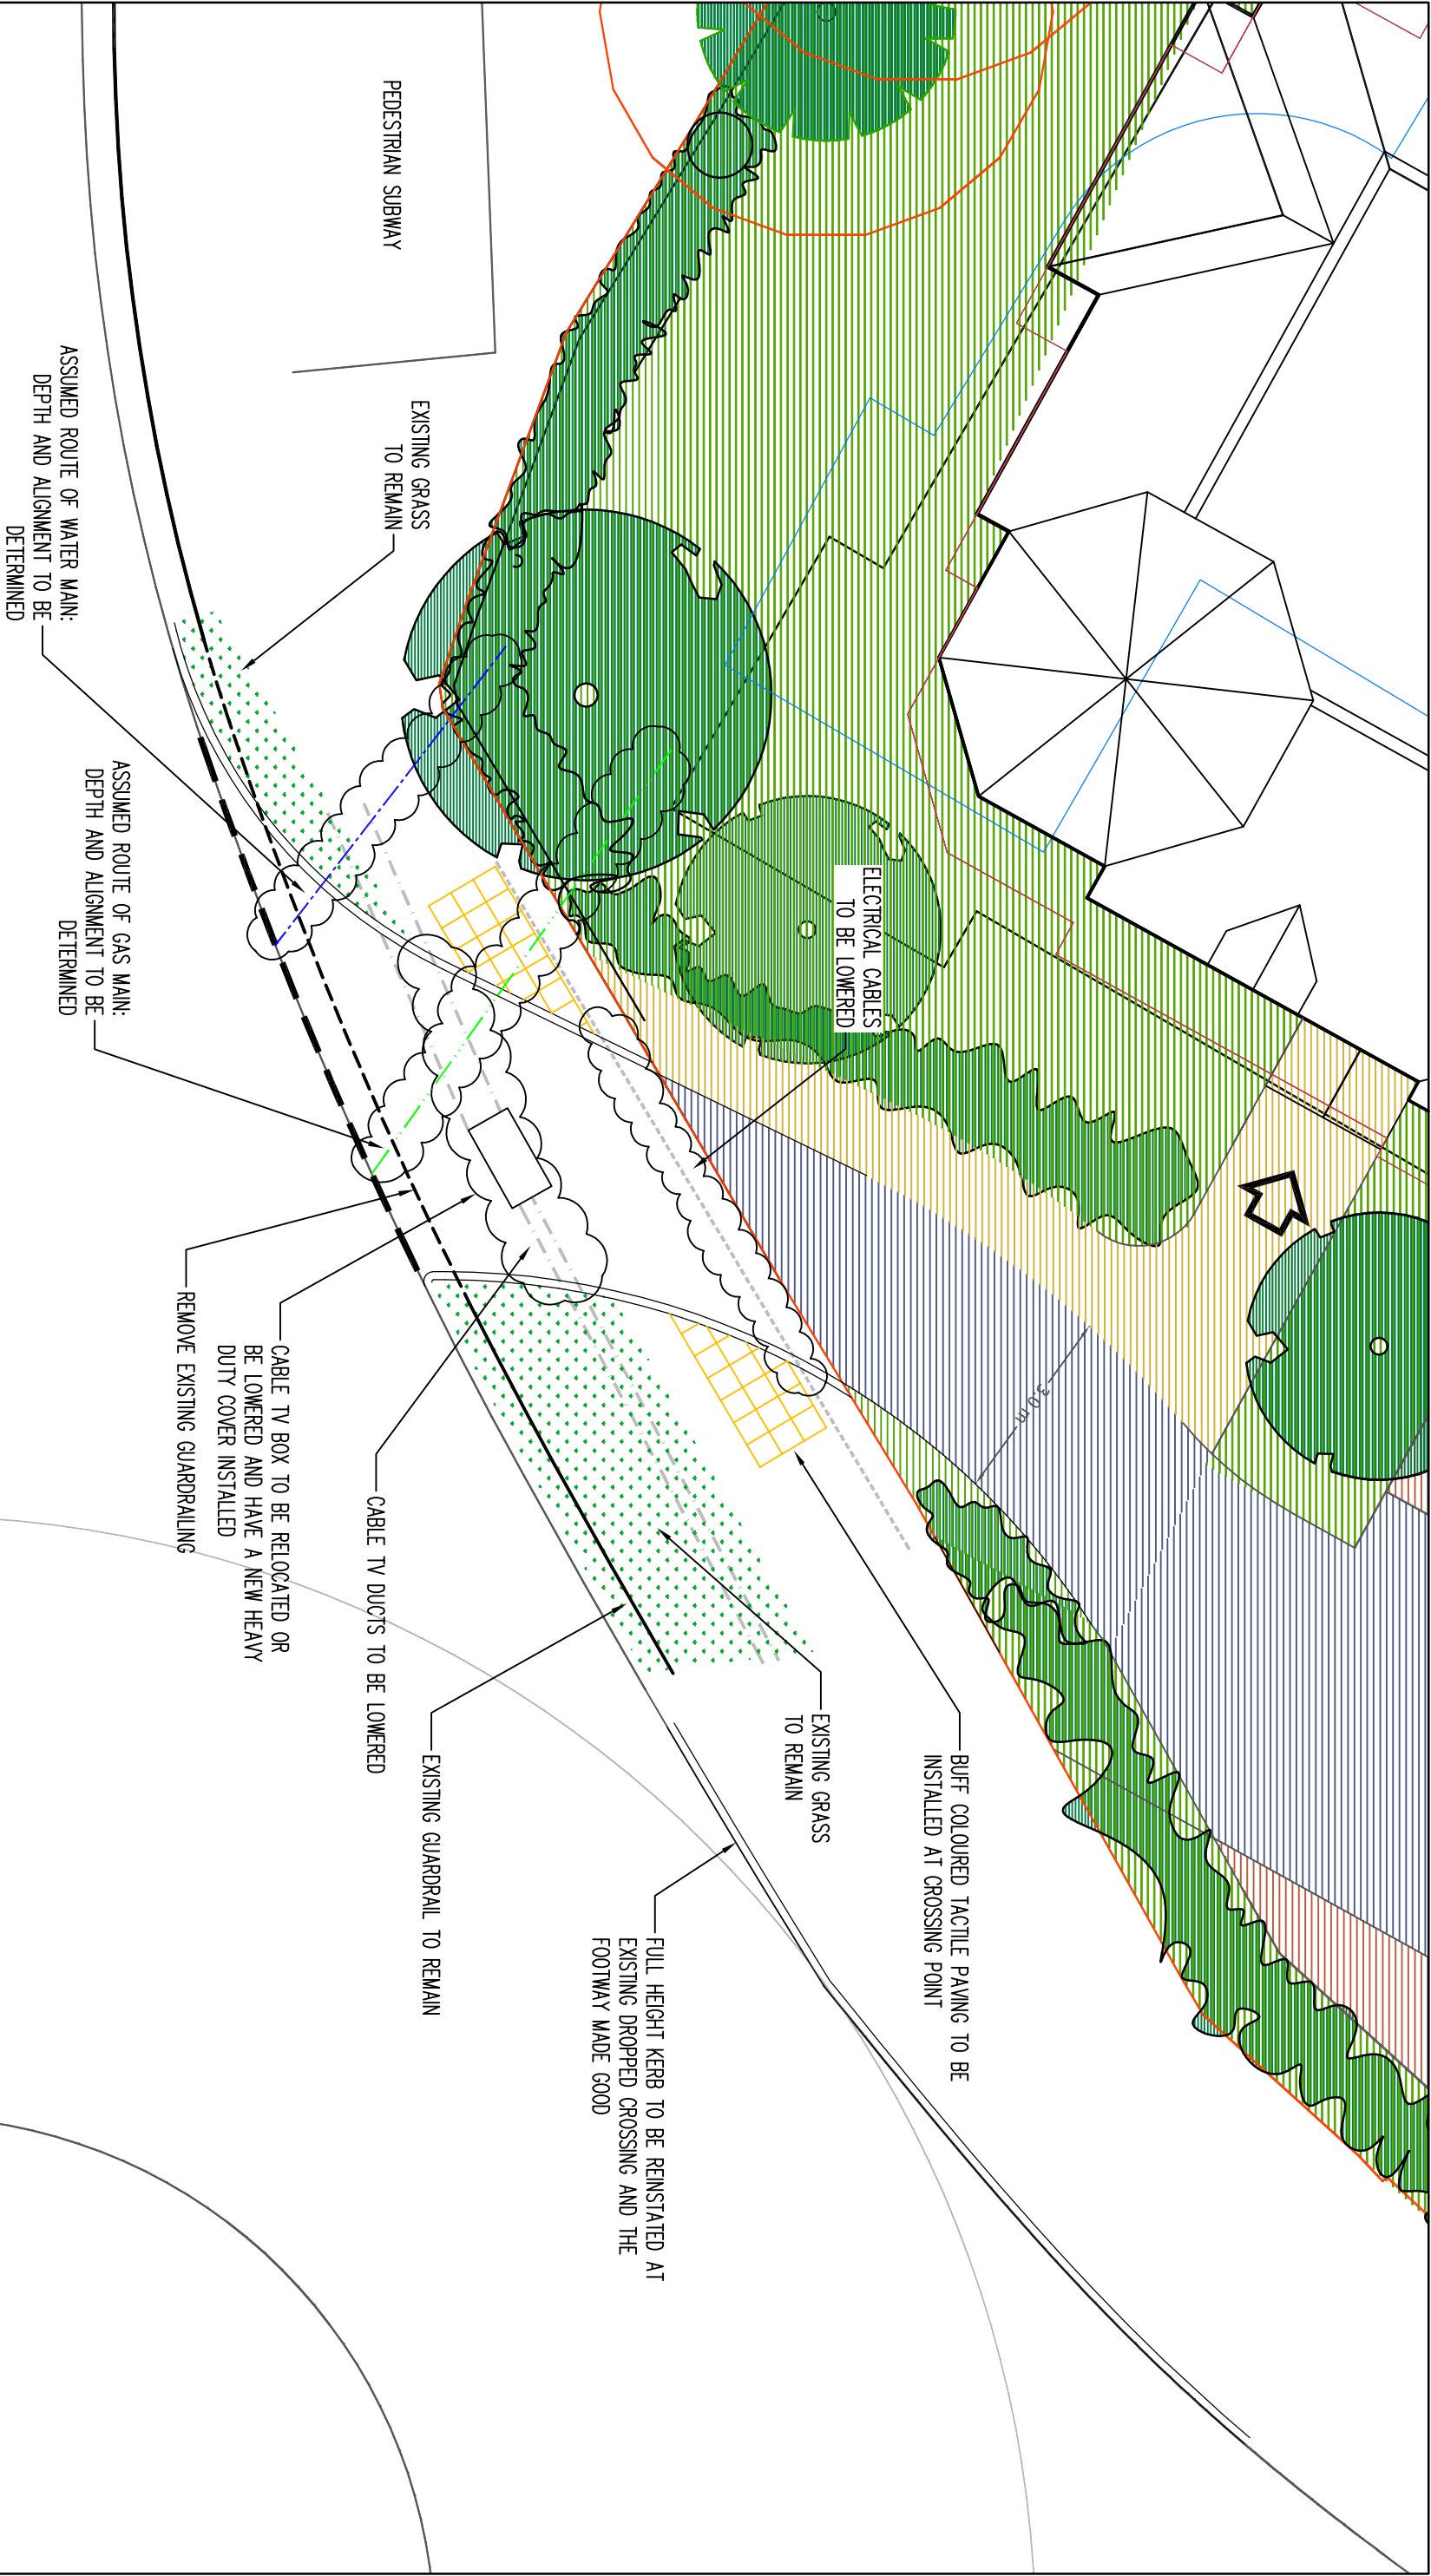

|         |                                           |        |                                            |  |
|---------|-------------------------------------------|--------|--------------------------------------------|--|
| Project | 127a & 127b LONDON ROAD,<br>WATERLOOVILLE | Title  | OUTLINE DESIGN FOR NEW ACCESS<br>INTO SITE |  |
| Client  | MAVEN PLAN LTD                            | Status | PLANNING                                   |  |

**Robert West**

Delta House  
Borough High St  
London SE1 1HR  
t: 020 7939 9916  
f: 020 7939 9909  
e: london@robertwest.co.uk  
www.robertwest.co.uk

|            |             |             |          |          |          |             |
|------------|-------------|-------------|----------|----------|----------|-------------|
| Drawn      | By          | Checked     | By       | Approved | By       | Scale       |
| LB         | LB          | P.B.T       | By       | J.H      |          | 1:100 AT A3 |
| Date       | 25.07.12    | Date        | 25.07.12 | Date     | 25.07.12 | Revision    |
| Client No. | Project No. | Drawing no. | Revision |          |          |             |
| 3066       | 005         | SK-001      | A        |          |          |             |