REFUSE

RECEIVED
11 JAN 2010

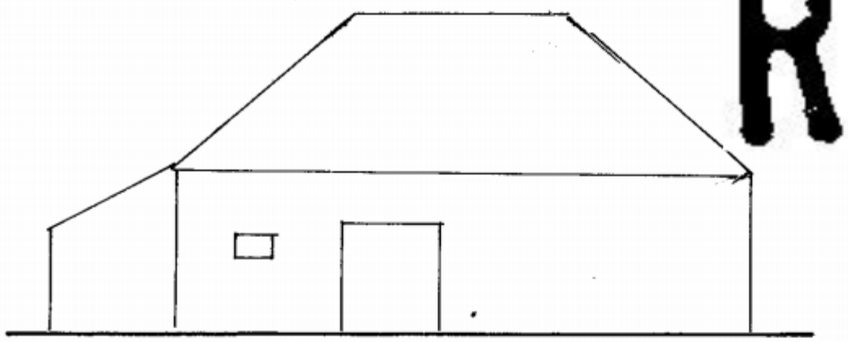

NORTH

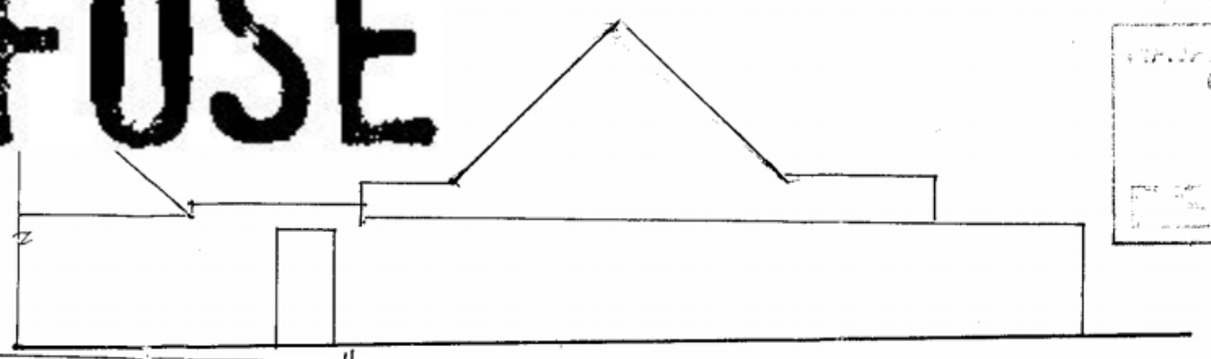

EAST

RETAIN BUILDING

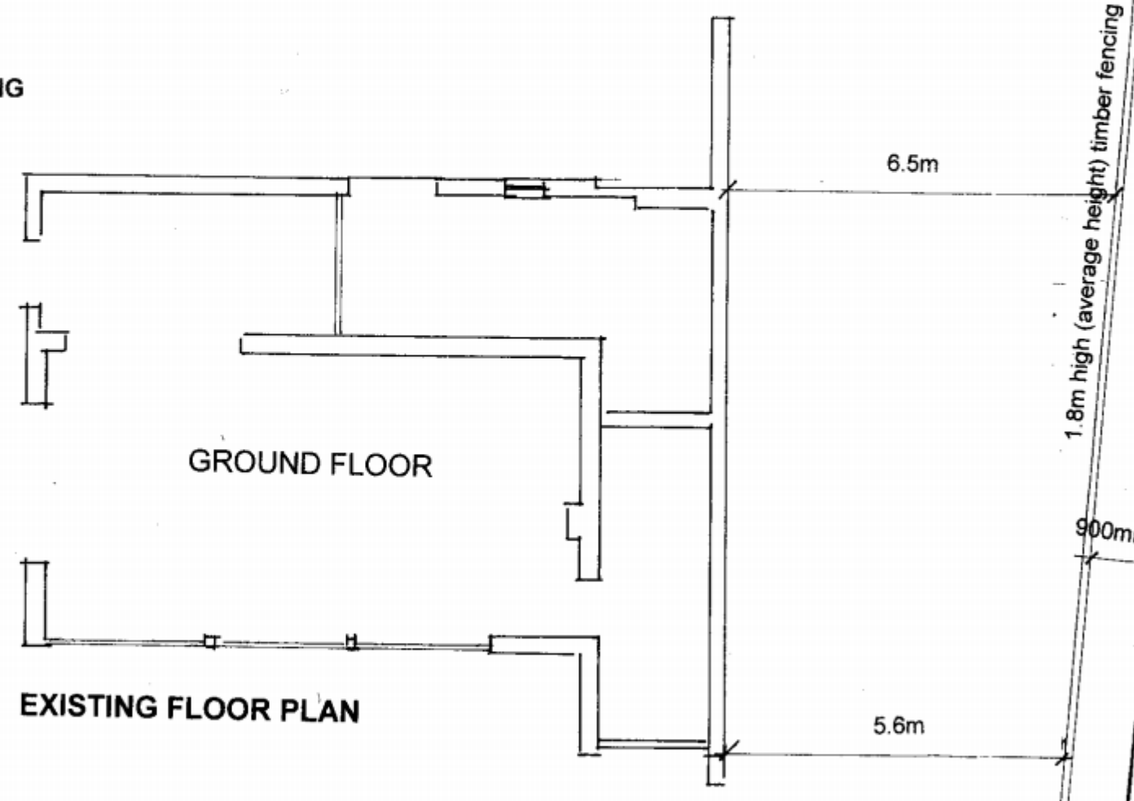

EXISTING FLOOR PLAN

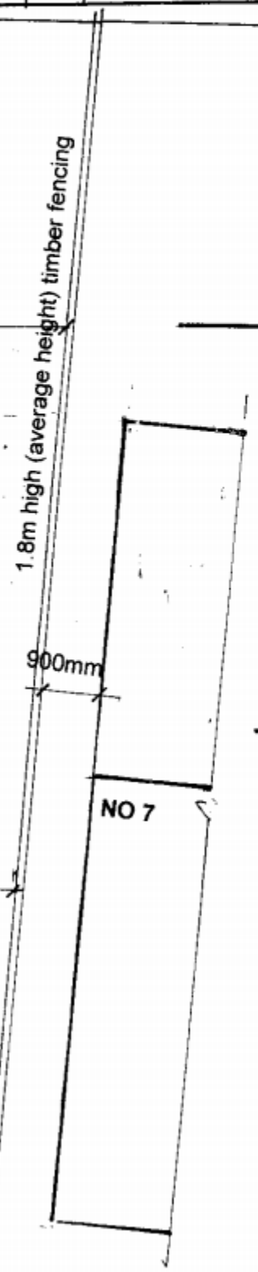

RETAIN BUILDING

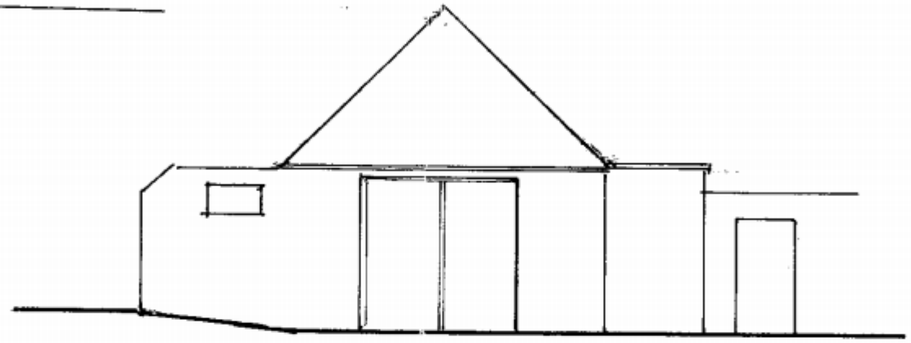

WEST

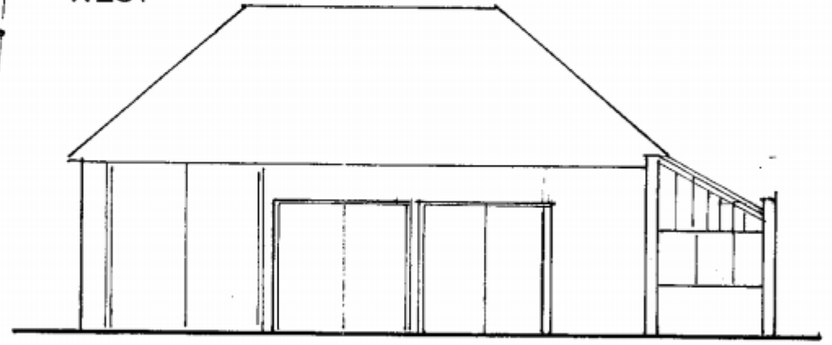

SOUTH

EXISTING ELEVATIONS

B.O.H.
REFUSE

John Groom Chartered Architect
32A High Street, Emsworth, Hampshire PO10 7AW
T 01243 372560 M 07780 997563 johngroom@freeuk.com
www.johngroomarchitect.co.uk

JOB: Demolition of Coach House: erection of two storey garage and studio
LOCATION: 52 Havant Road, Emsworth,
DRG TITLE: Existing plans and elevations
SCALE: 1:100 DRAWN: JG
DRG NO: 08./217/3 DATE: 6 June 2009