



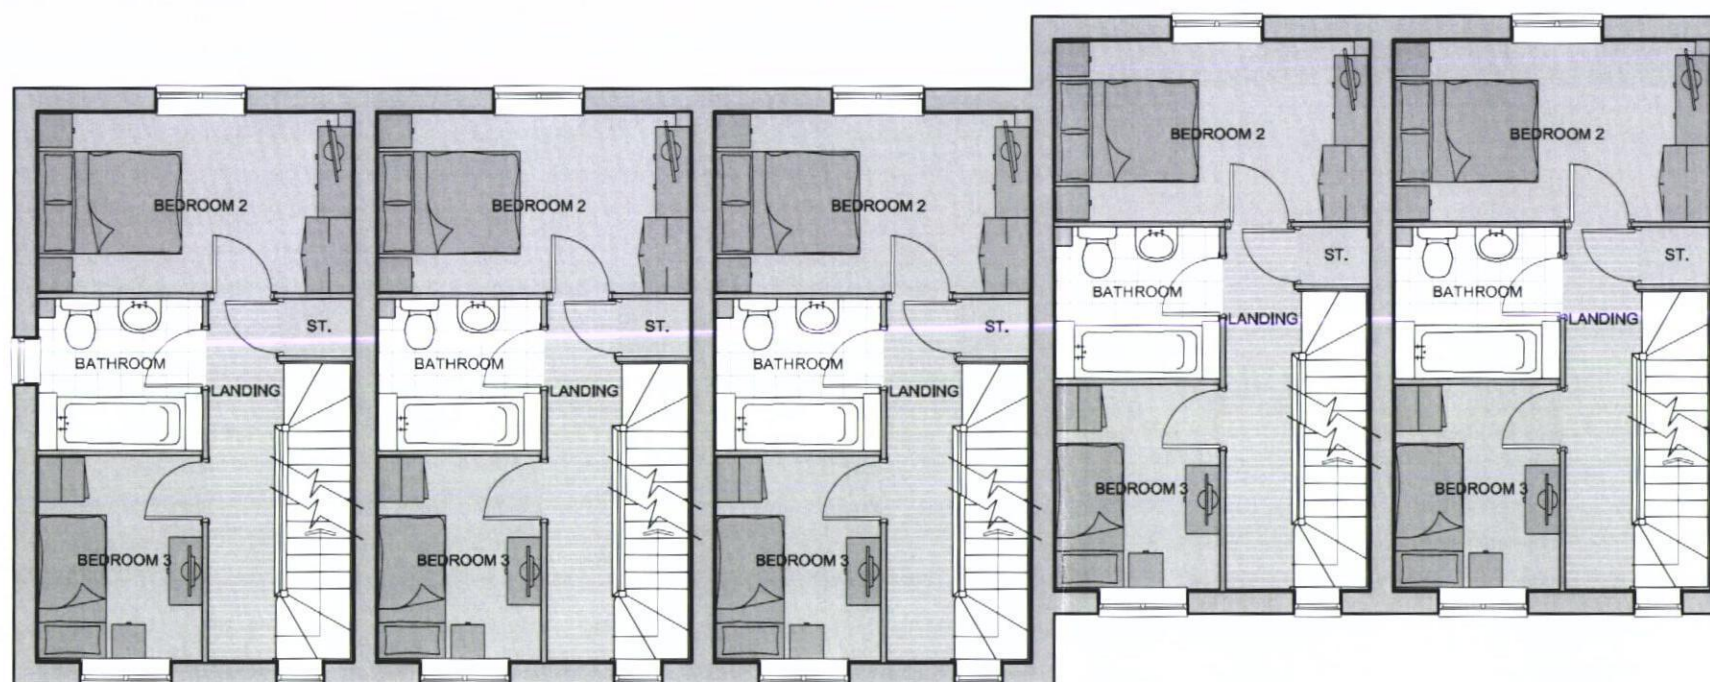

FIRST FLOOR

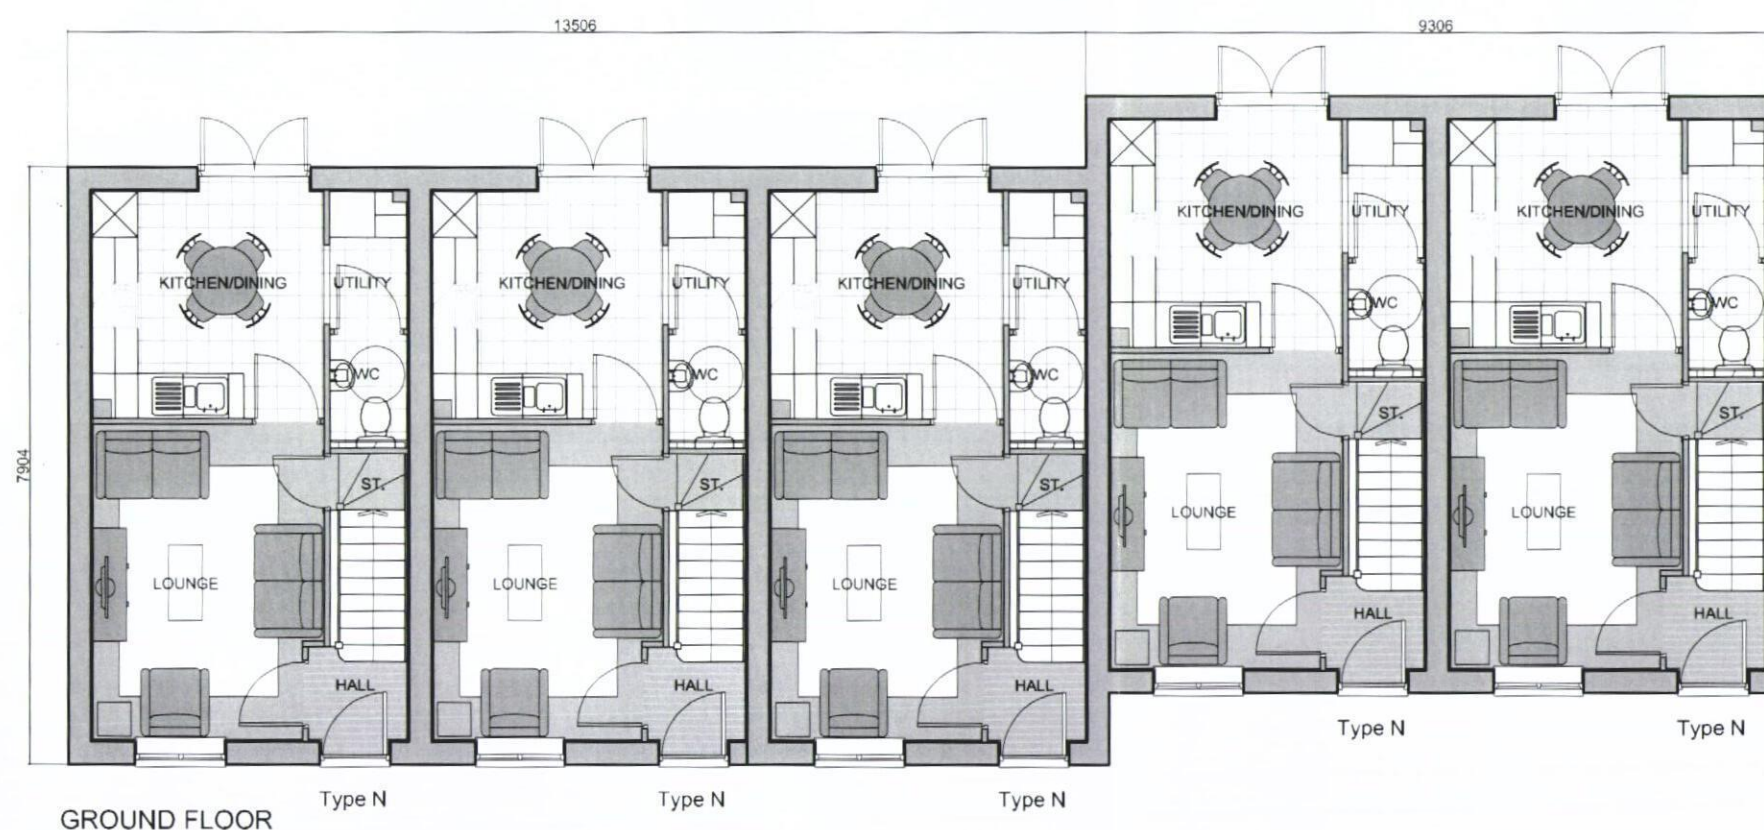

GROUND FLOOR

Type N

Type N

Type N

Type N

Type N

HAVANT BOROUGH
COUNCIL
02 NOV 2012
RECEIVED

House Type N

BLOOR HOMES
©this drawing is copyright.

New Lane
Havant

Oct 2012
1:100 @ A3

Plots 68-72 GF & FF Floor Plans

NW-0002-09-N.01