


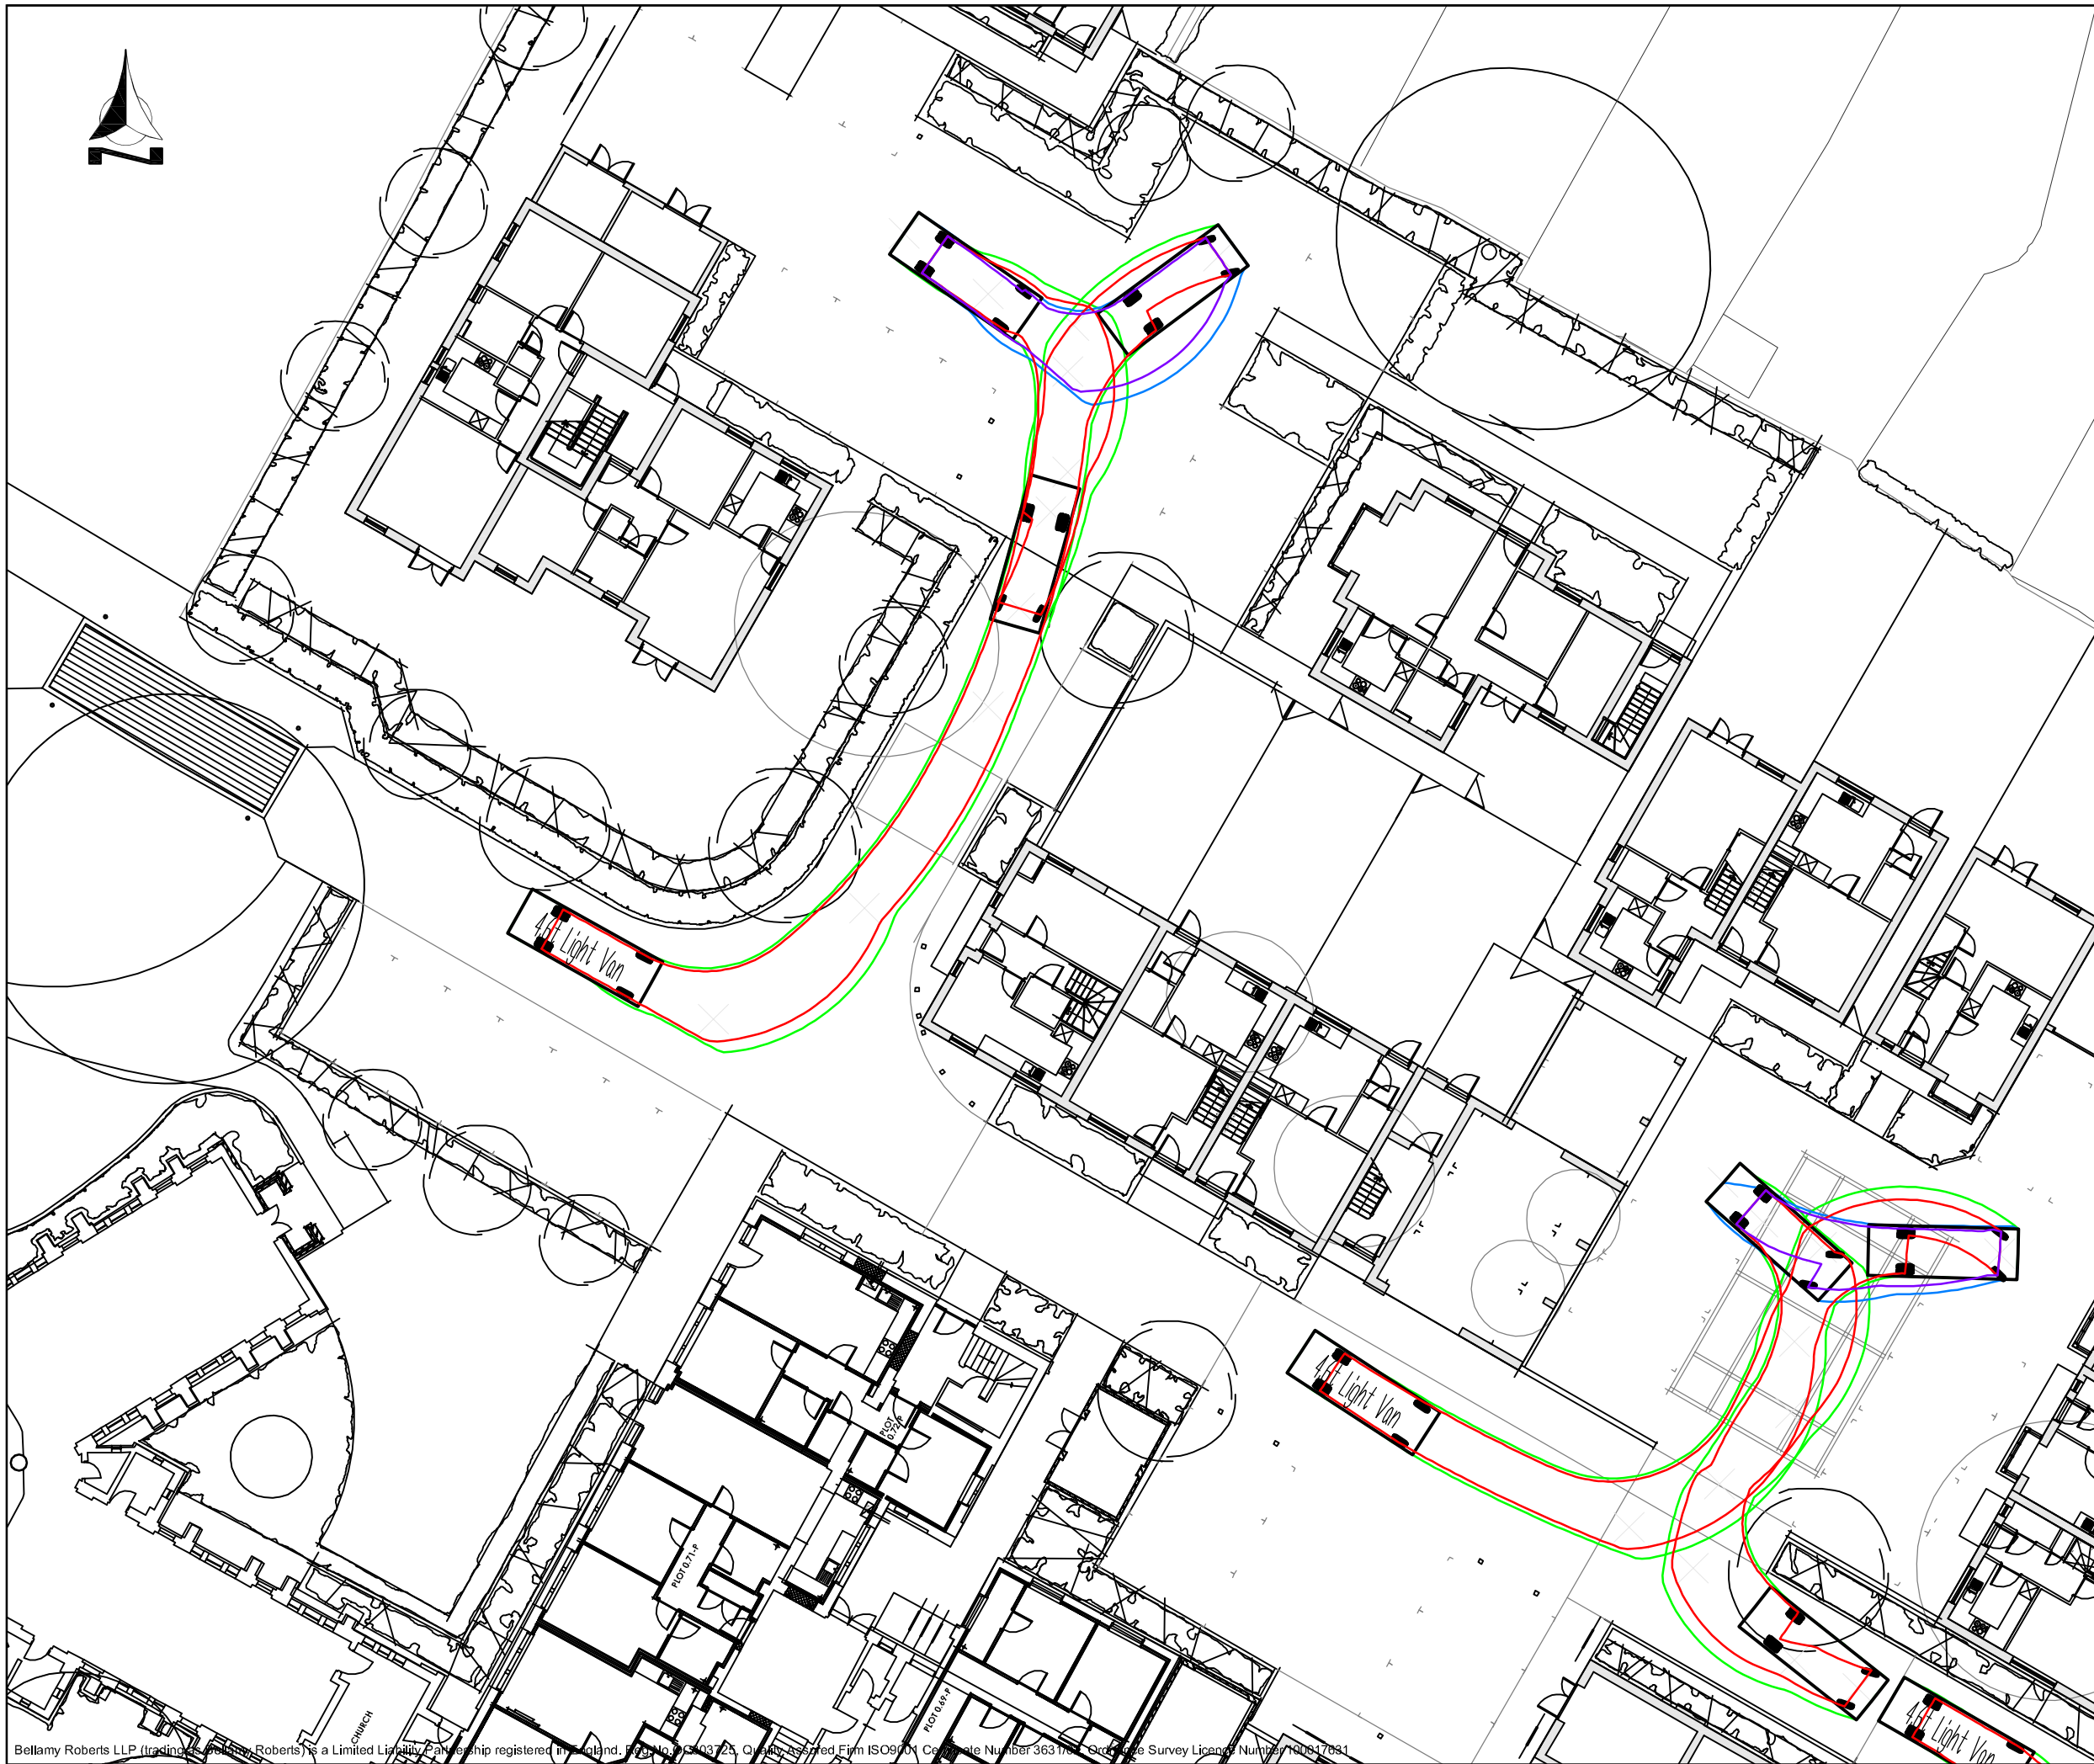

Notes



Clover House  
Western Lane  
Odiham  
Hampshire, RG29 1TU

Tel: 01256 703355  
Fax: 01256 704934  
Email: info@bellamyroberts.co.uk

CLIENT

Linden Homes

PROJECT

St. Michaels Convent, Waterlooville

TITLE

Swept path profile - delivery vehicle

DRAWN BY

GPW

DESIGN BY

-

CHK BY

JCB

DATE

18/09/12

DRAWING NO.

4140 / 217

REV NO.

SCALE

1:250 @ A3