
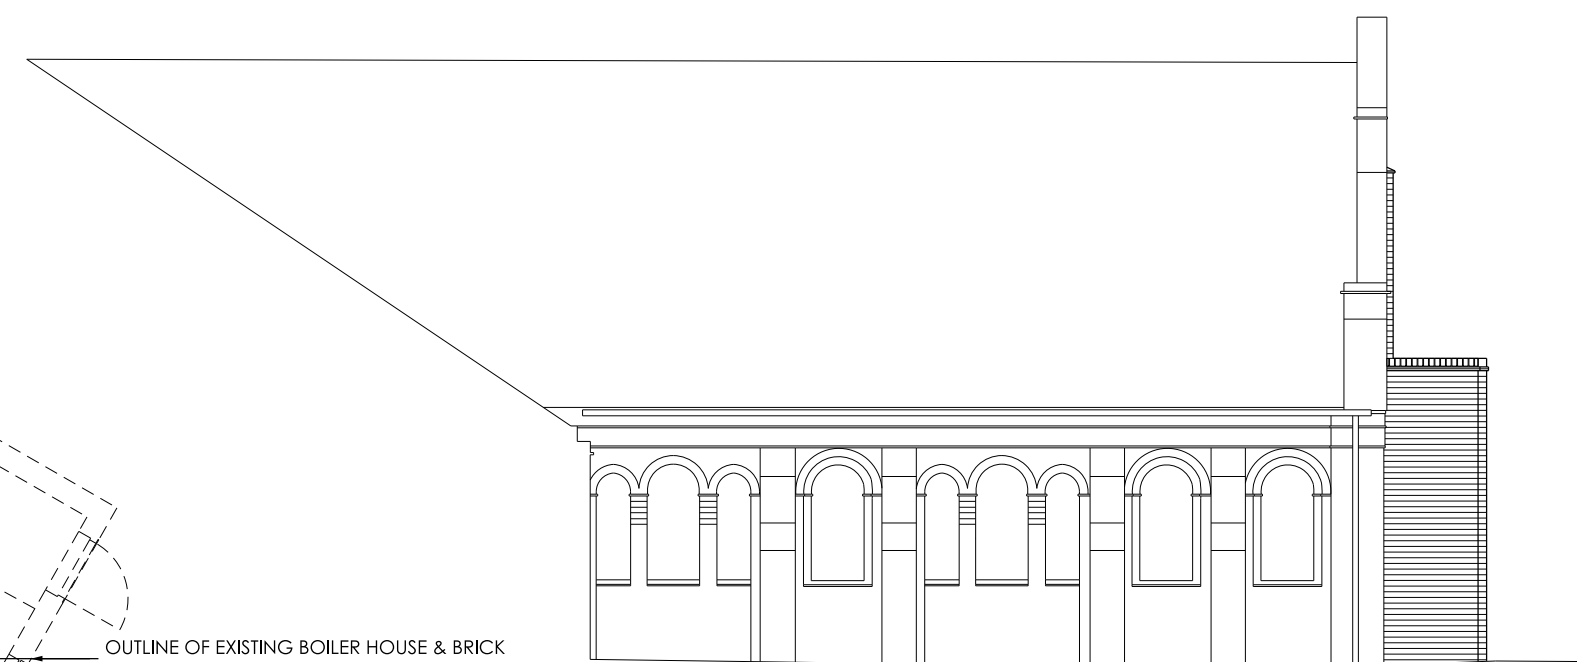
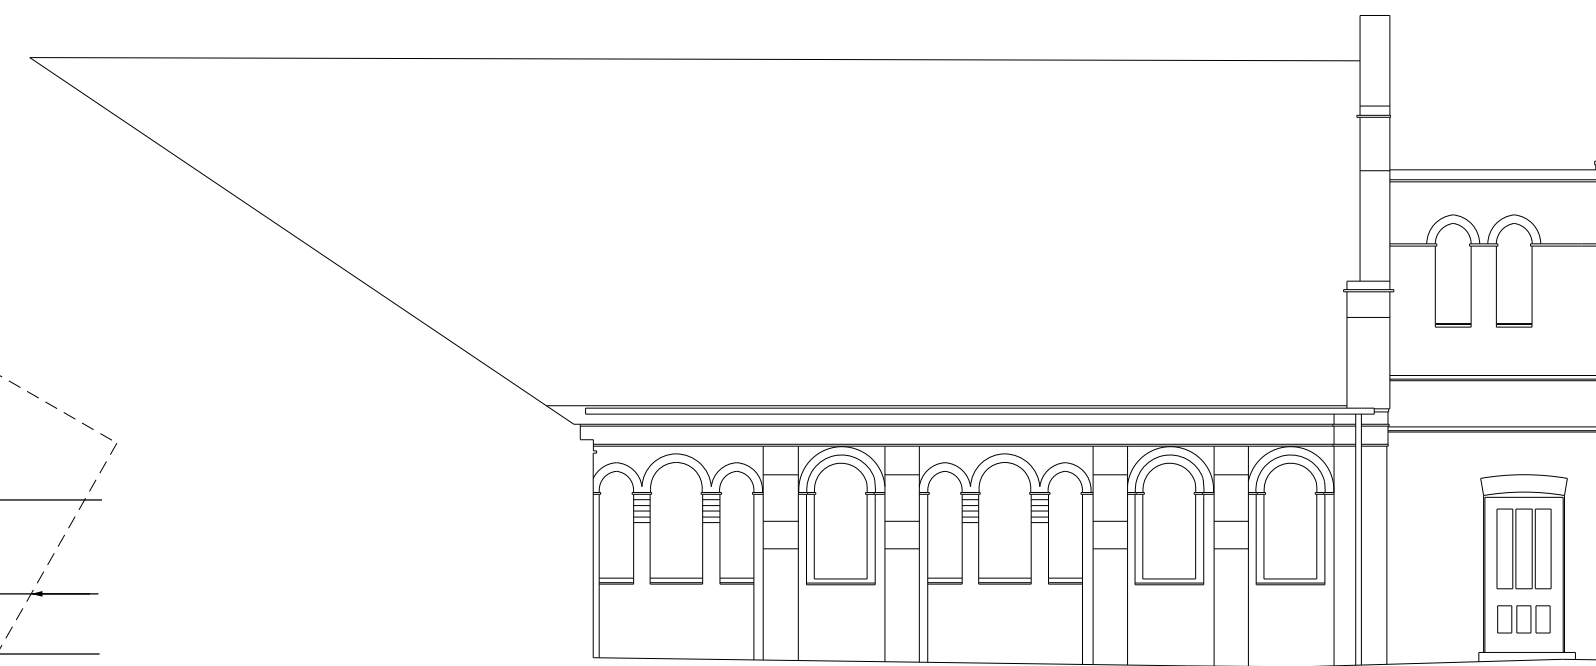
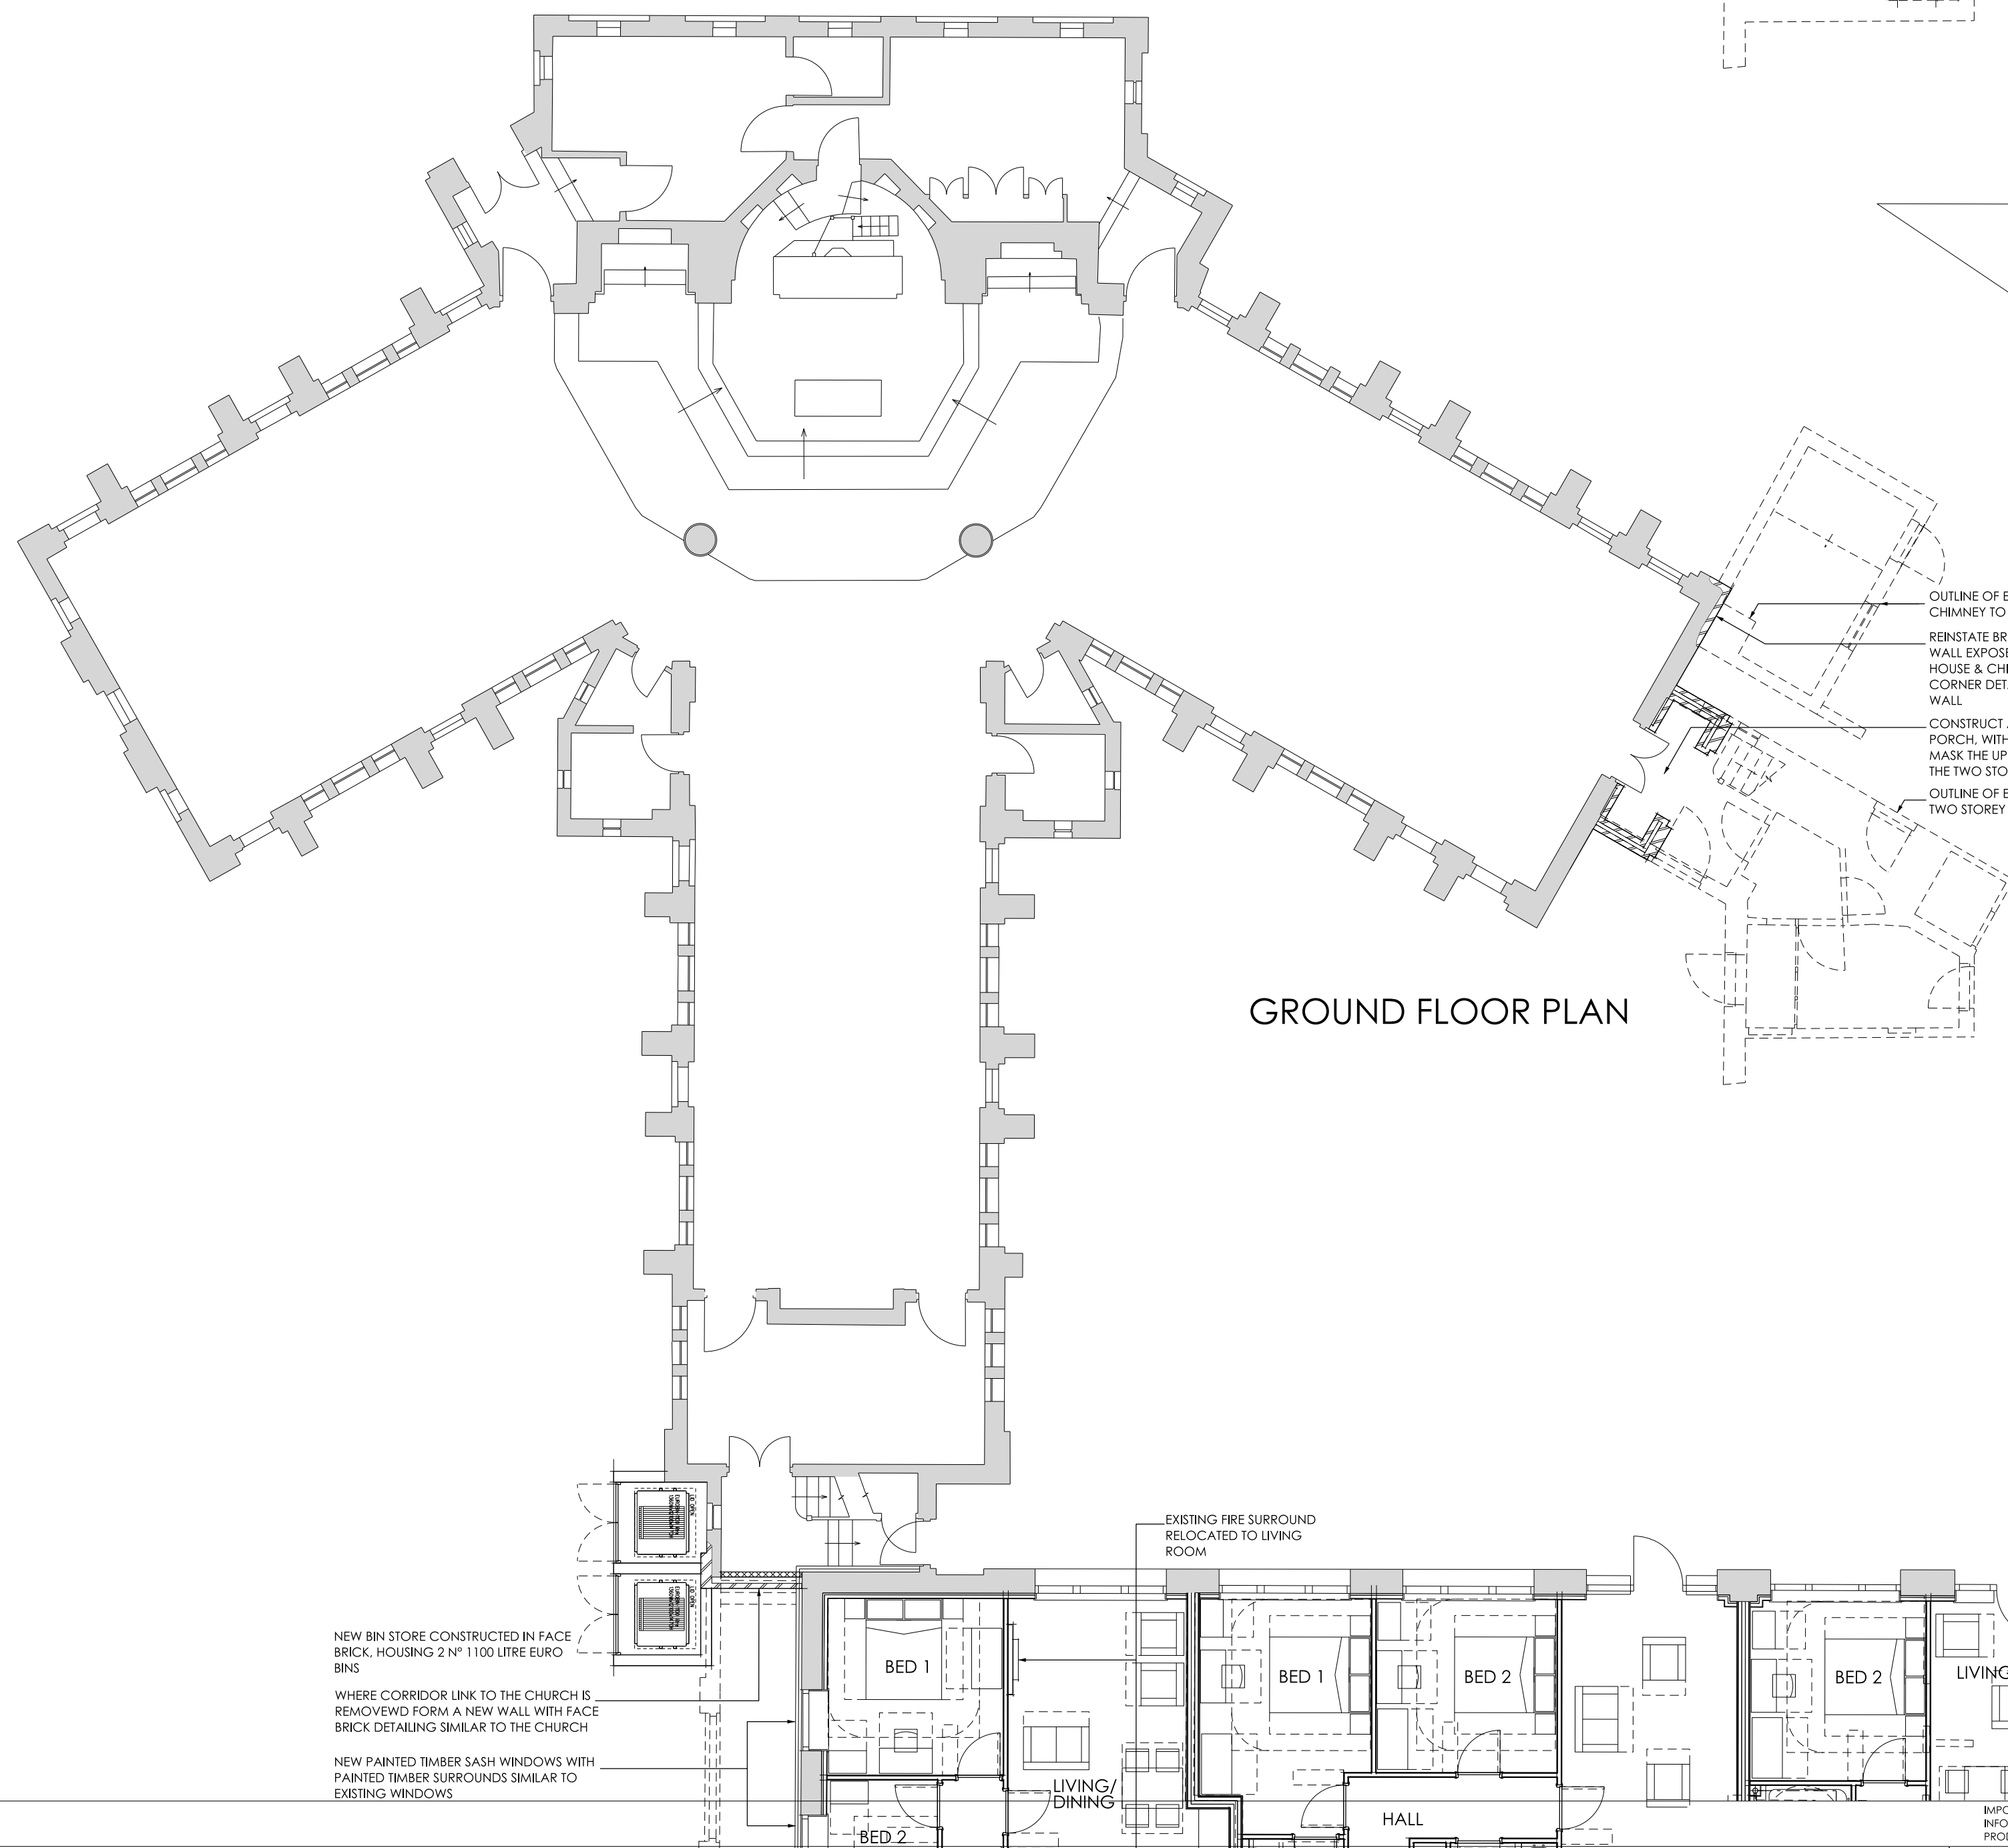


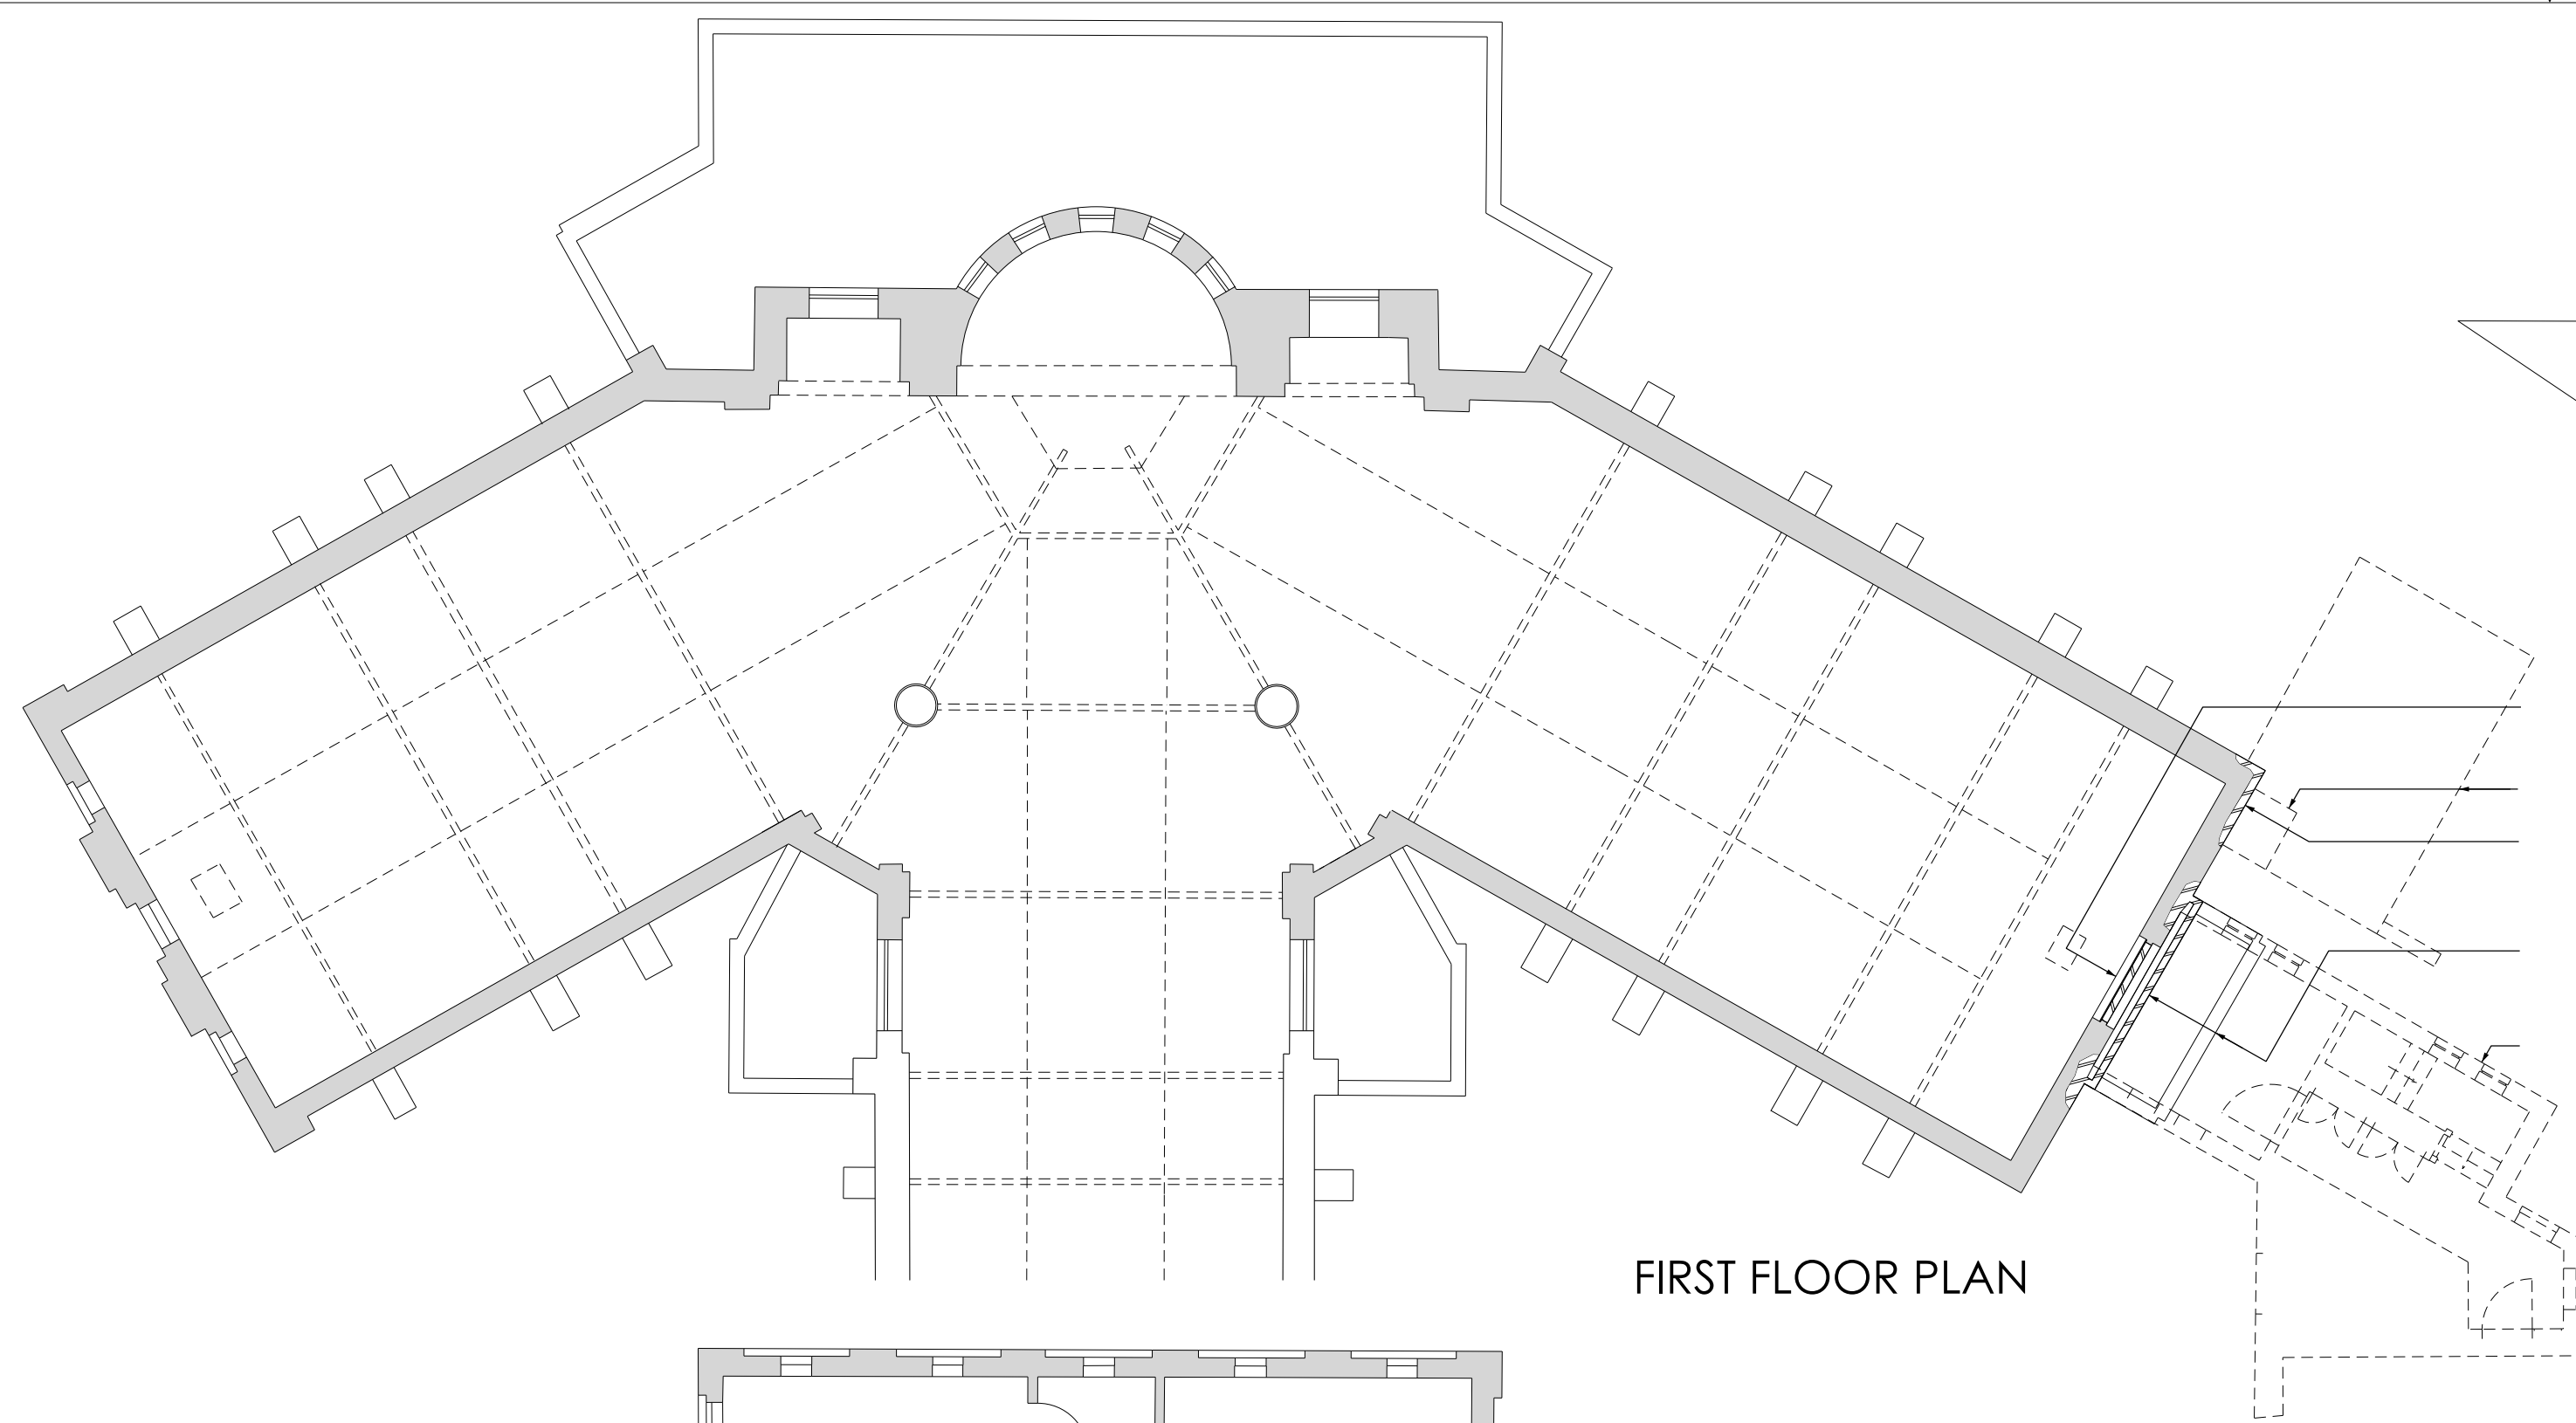


NEW BIN STORE CONSTRUCTED IN FACE
BRICK, HOUSING 2 N° 1100 LITRE EURO
BINS

WHERE CORRIDOR LINK TO THE CHURCH IS
REMOVEDD FORM A NEW WALL WITH FACE
BRICK DETAILING SIMILAR TO THE CHURCH

NEW PAINTED TIMBER SASH WINDOWS WITH
PAINTED TIMBER SURROUNDS SIMILAR TO
EXISTING WINDOWS

- OUTLINE OF EXISTING BOILER HOUSE & BRICK CHIMNEY TO BE DEMOLISHED
- REINSTATE BRICK DETAILING TO EXISTING GABLE WALL EXPOSED BY DEMOLITION OF BOILER HOUSE & CHIMNEY TO MATCH THE OPPOSITE CORNER DETAILING OF THE NORTH EAST GABLE WALL
- CONSTRUCT A NEW SINGLE STOREY BRICK PORCH, WITH BRICK VENER WALL ABOVE TO MASK THE UPPER SECTION OF THE GABLE WHERE THE TWO STOREY LINK BUILDING IS DEMOLISHED
- OUTLINE OF EXISTING PARTIALLY DEMOLISHED TWO STOREY LINK TO BE DEMOLISHED

IMPORTANT NOTE FOR USE OF THIS DRAWING: THIS DRAWING HAS BEEN PRODUCED SPECIFICALLY FOR USE ON THIS PROJECT. POPE PRIESTLEY ARCHITECTS CANNOT BE HELD RESPONSIBLE FOR RE-USE OF THE INFORMATION BY OTHERS FOR ANY PURPOSE OTHER THAN FOR WHICH IT IS SPECIFICALLY INTENDED. THIS DRAWING REFLECTS STANDARDS AGREED FOR THIS PROJECT AND CURRENT AT THE TIME OF PRODUCTION AND WILL NOT BE UPDATED IN ACCORDANCE WITH CHANGING LEGISLATION AND/ OR OTHER REQUIREMENTS.

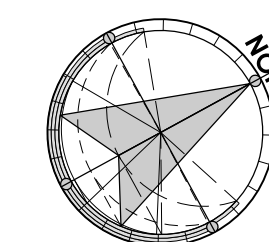

NOTE:
THIS DRAWING IS BASED ON THE SURVEY DRAWINGS PREPARED BY HAMPSHIRE
LAND SURVEYS, THE PROPOSAL SHOWN ON THIS DRAWING IS SUBJECT TO THE
DETAILED INVESTIGATION INTO & CONFIRMATION OF THE EXISTING STRUCTURE,
CONSTRUCTION & DIMENSIONS ON SITE BY OTHERS.

SCALE BAR = 10mm INTERVALS AT TRUE SCALE

POPE PRIESTLEY ARCHITECTS
ARCHITECTURE | TOWN PLANNING | URBAN DESIGN

FERRY HOUSE, CANUTE ROAD, SOUTHAMPTON, HAMPSHIRE, SO14 3FJ T: +44 (0)23 80335228 F: +44 (0)23 80432886 E: info@ppocrestley.co.uk

ST MICHAEL'S CONVENT
LONDON ROAD
WATERLOOVILLE
HAMPSHIRE

CHURCH OF THE SACRED HEART
NORTH EAST GABLE TREATMENT

PLANNING ISSUE

SCALE @
1: 100

DATE	02.05.
------	--------

2	AUTHOR JT
---	--------------

	CHECK
	-

DRAWING NO.
PP1144/ 195-05

P1