
PERMIT

HAVANT BOROUGH COUNCIL
26 JUL 2011
RECEIVED

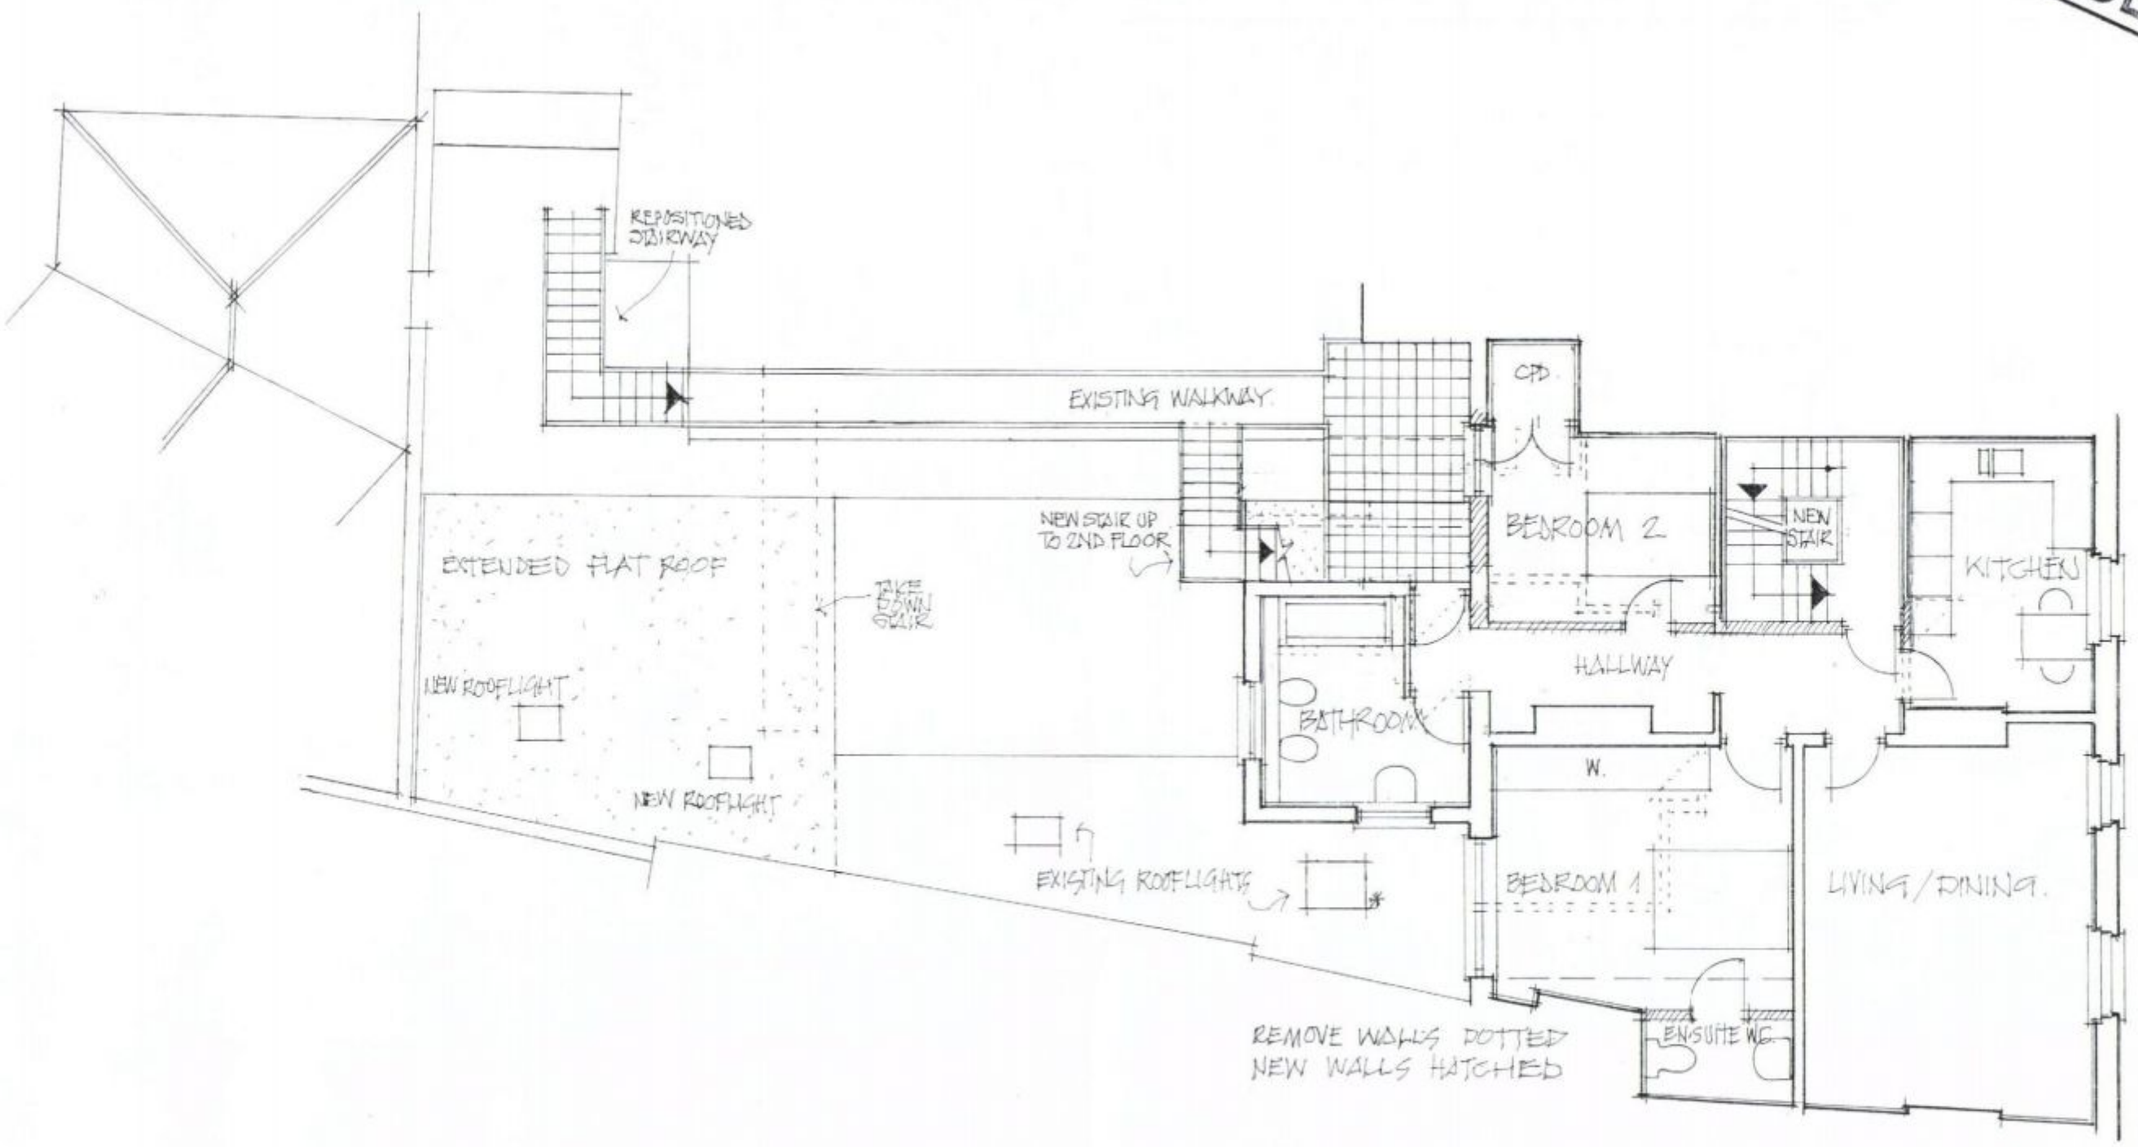

PROPOSED ALTERATIONS / FIRST FLOOR
30, HIGH STREET, EMSWORTH, HANTS.

GRAHAM NICOLLS, BUILDING DESIGN + TECHNOLOGY
TEL / 07990 522709

SCALE / 1:100
DATE / 31.01.2011
DWG.NO./021210/ TP.02