


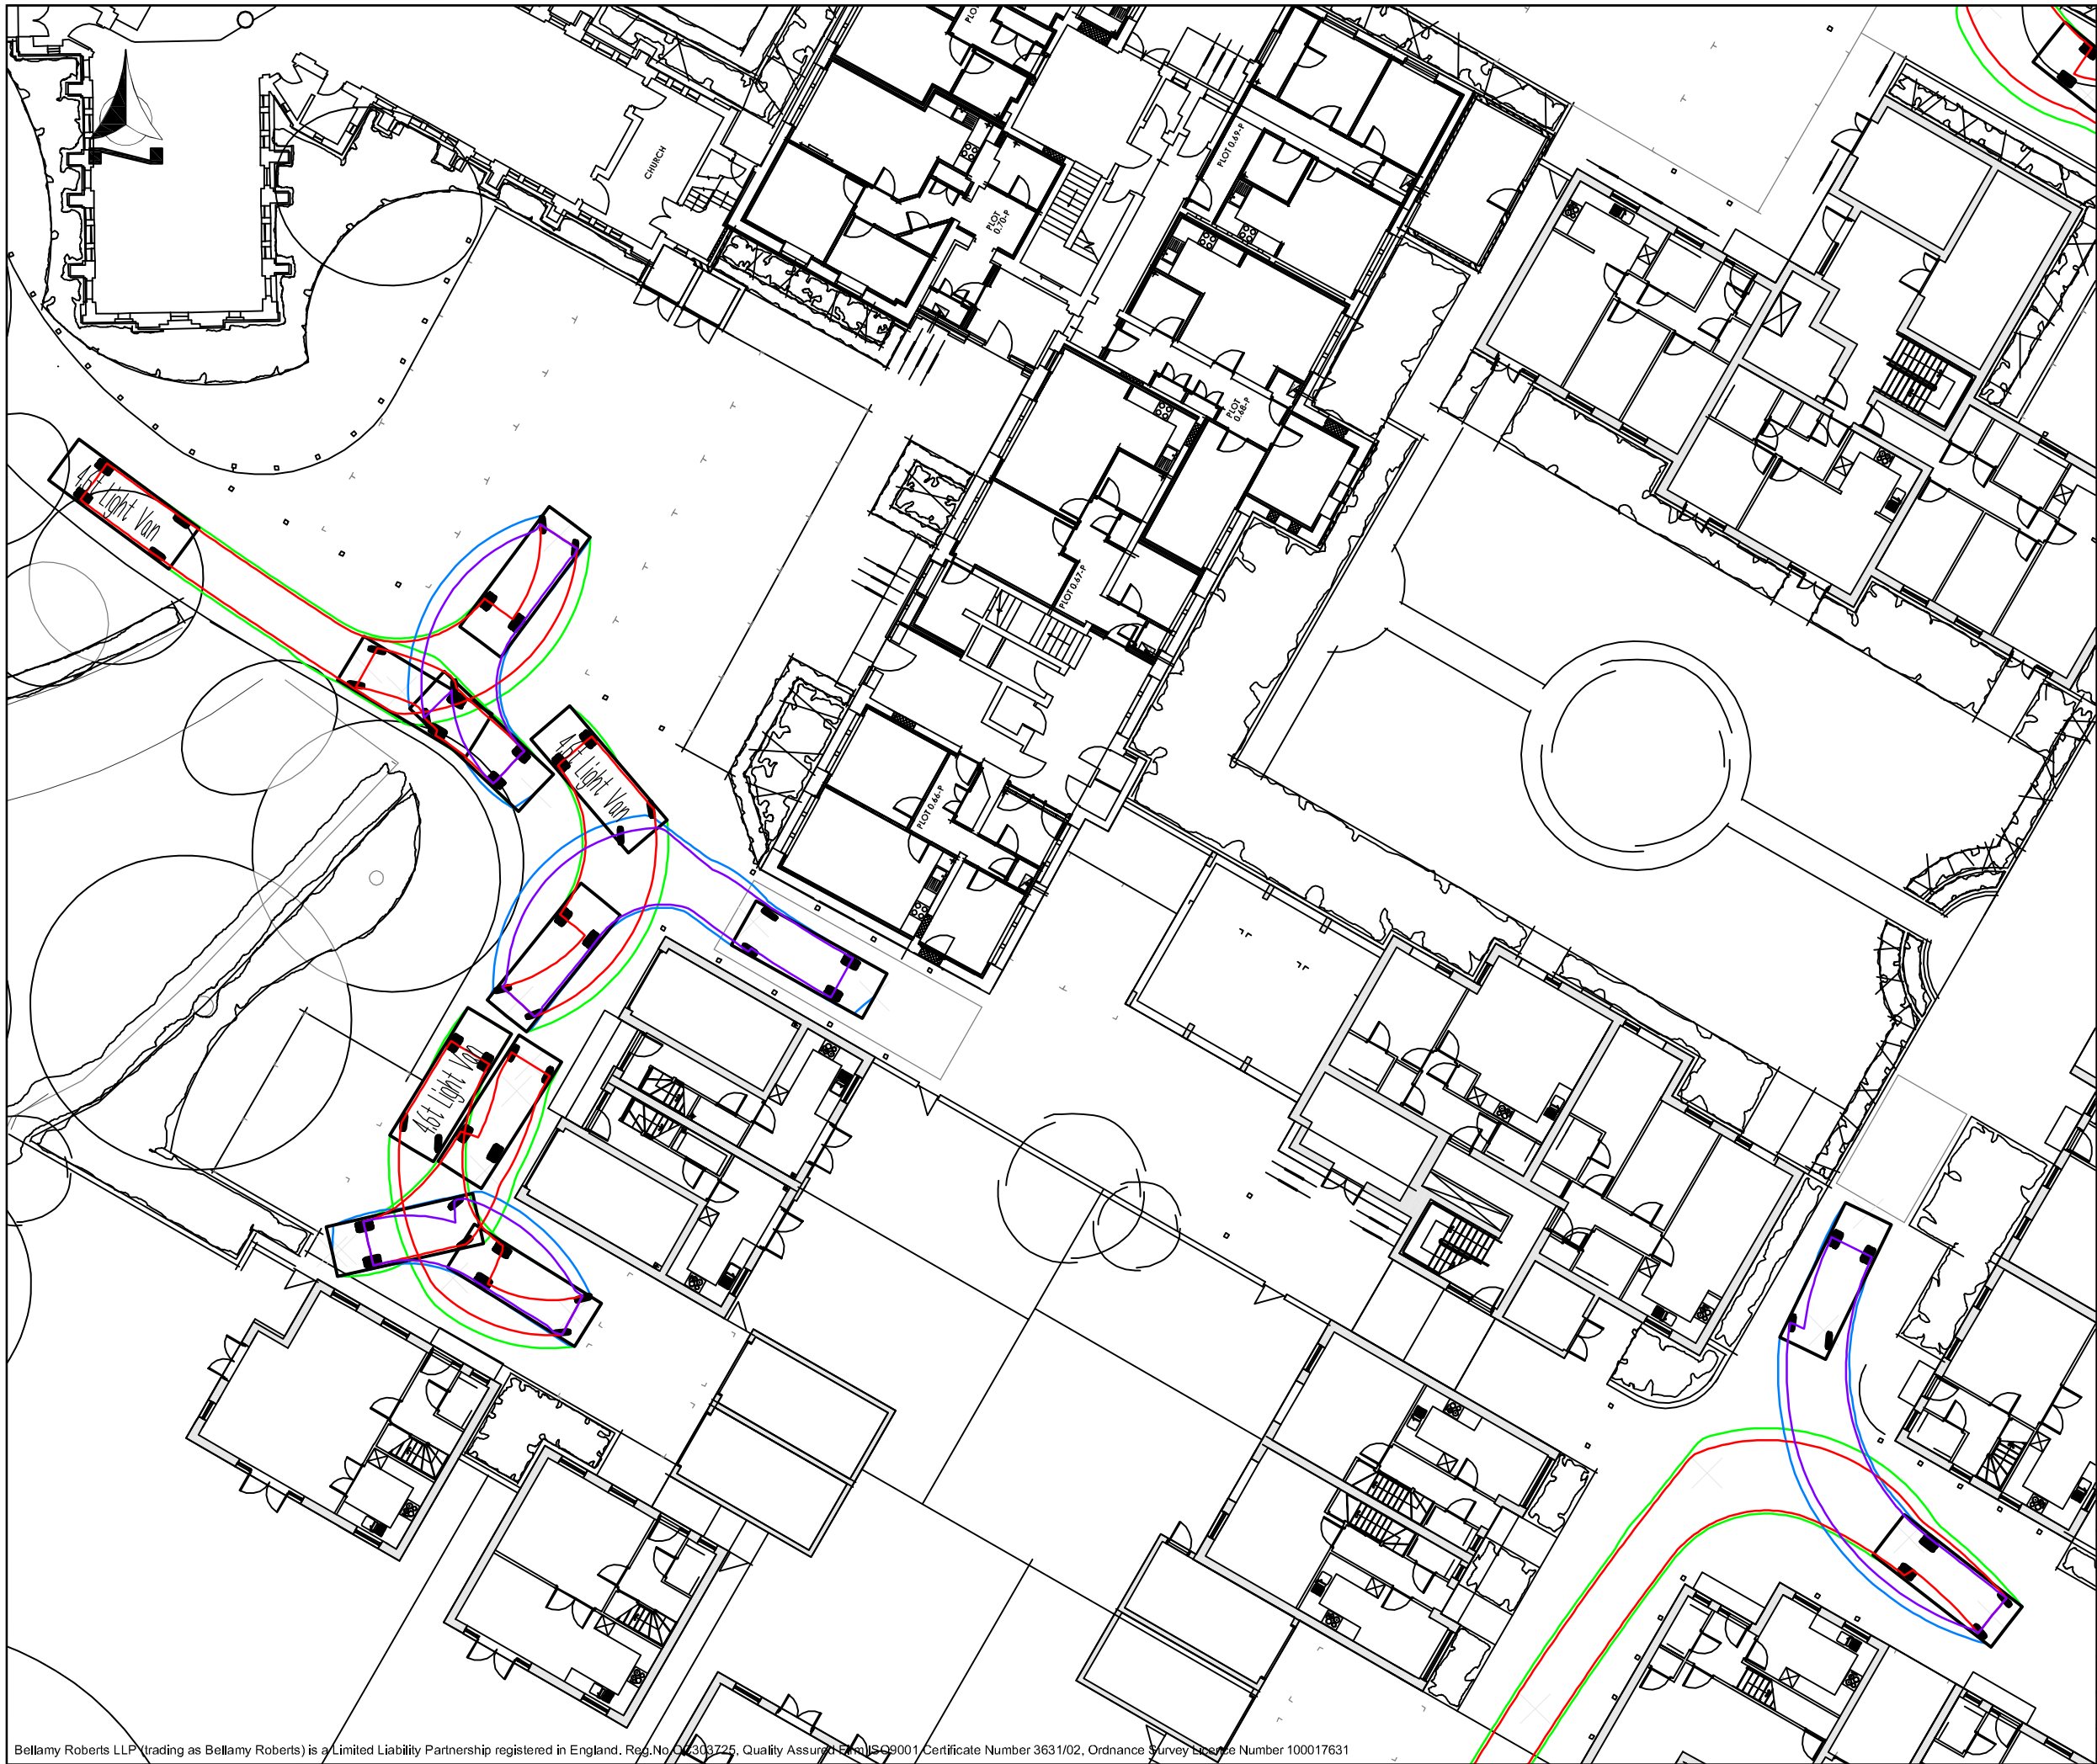

Notes



Clover House
Western Lane
Odiham
Hampshire, RG29 1TU

Tel: 01256 703355
Fax: 01256 704934
Email: info@bellamyroberts.co.uk

CLIENT
Linden Homes

PROJECT
St. Michaels Convent, Waterloooville

TITLE
Swept path profile - delivery vehicle

DRAWN BY
GPW

DESIGN BY
-

CHK BY
JCB

DATE
18/09/12

DRAWING NO.
4140 / 218

REV NO.

SCALE
1:250 @ A3