



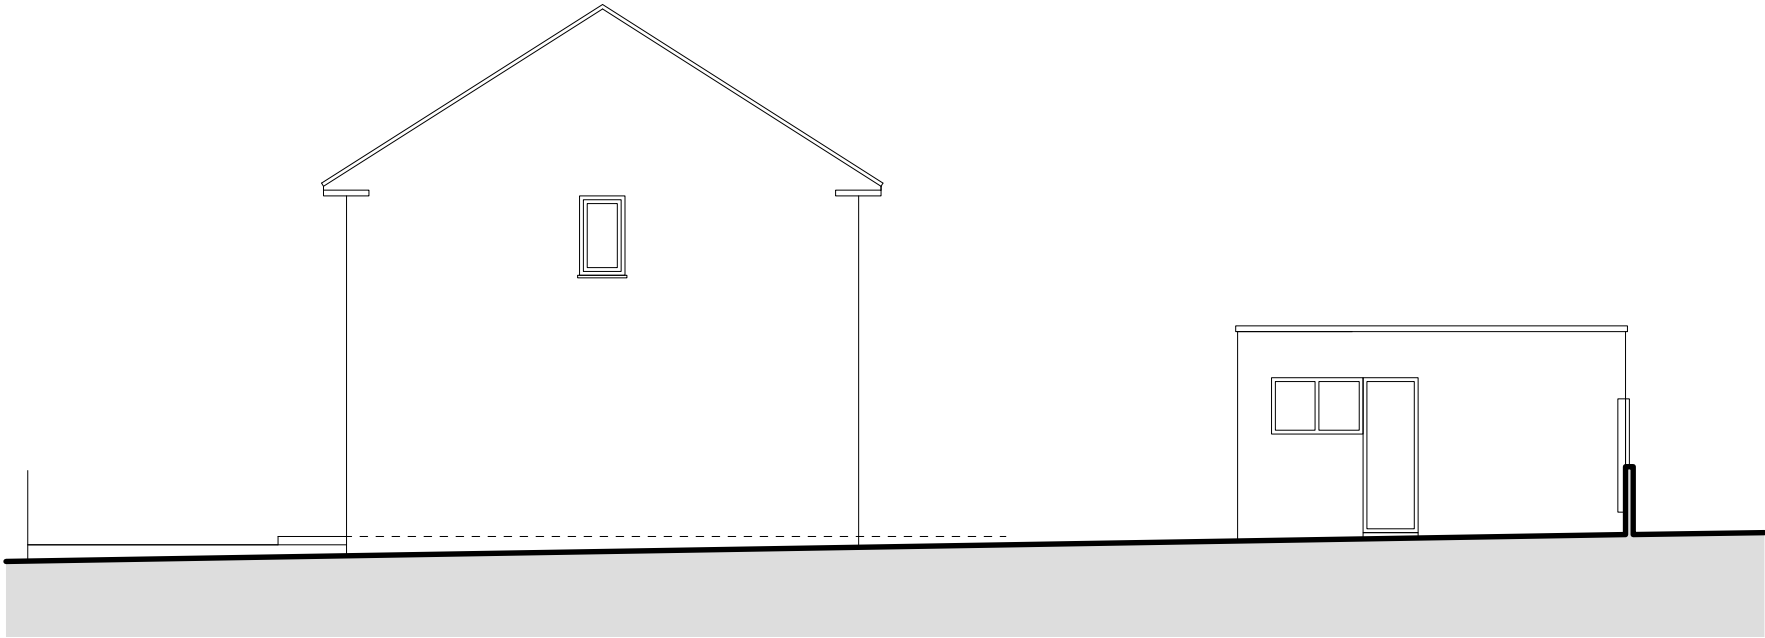

EXISTING SIDE (NORTH) ELEVATION 1:100



EXISTING FRONT (EAST) ELEVATION 1:100

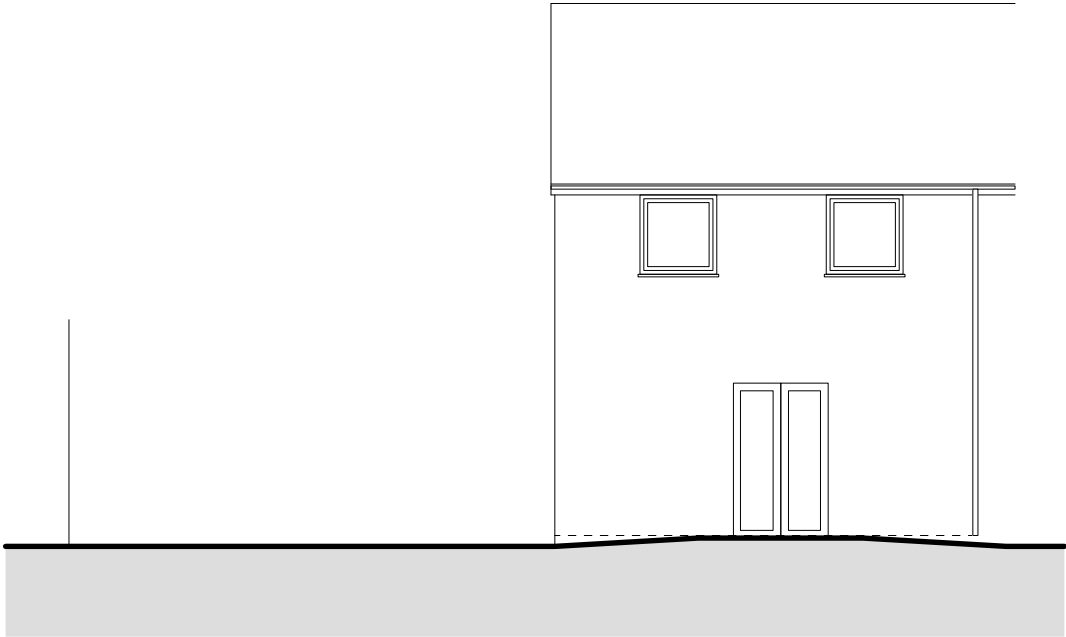

EXISTING REAR (WEST) ELEVATION 1:100

general note

DO NOT SCALE FROM THIS DRAWING.
Scaling only for Local Authority purposes.
Dimensions to be checked on site.
All dimensions are in millimetres unless stated.
This drawing and information displayed is the confidential property of
RMW Associates and shall not be copied or
used for any purpose without the written consent
of the company.
© **RMW Associates**.

revision

P2:AUG 2012: ISSUED FOR PLANNING APPROVAL

client

Mr Len Coles
46 Bondsfields Crescent
Leigh Park
Hampshire

project
Land to side of 67 Bondsfields Crescent
Leigh Park
Hampshire

drawing title

PLANNING
Existing Elevations

scale @ A1

date
JUNE 2012
drawing no.
151-101

scale @ A3

1:100
status
PRELIMINARY

drawn by

GMP
checked by
GMP
revision no.
P2

RMW Associates

Studio 2 Mary Rose Court . Portsmouth . Hants . PO5 2JD
T: +44(0)23 9298 7589 F: +44(0)70 9286 4487 E: mail@rmw-associates.co.uk