
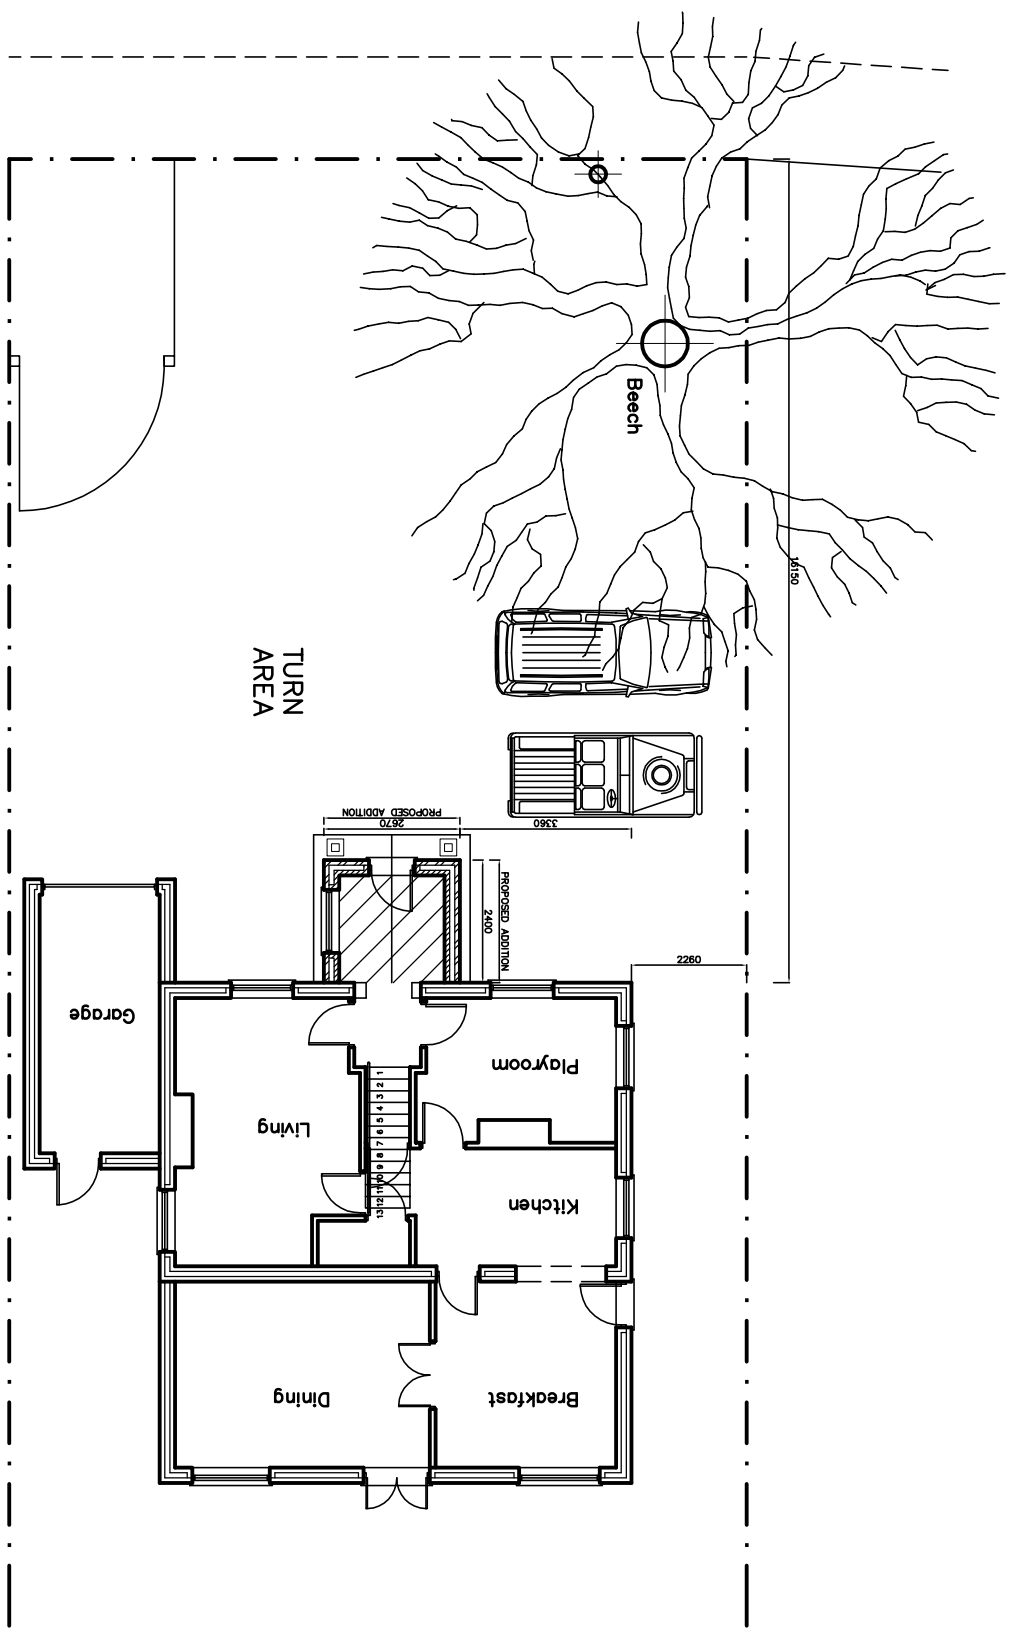


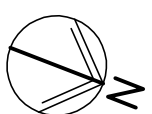

S I T E

metres

10

20

30

138 London Road
Waterlooville

**PROPOSED
SITE PLAN
(NEW PORCH)**

Martin Critchley
Consultants Ltd.
First Floor, 7 North Street
Havant, Hampshire, PO9 1PW
023 92 474 819
critchleycentral@btinternet.com

Scale A3 = 1:100
Drawn ALB / MHC
Date 16/12/11

Revisions

- A. Carport Omitted. 06/03/12
- B.
- C.

1146-204 A