


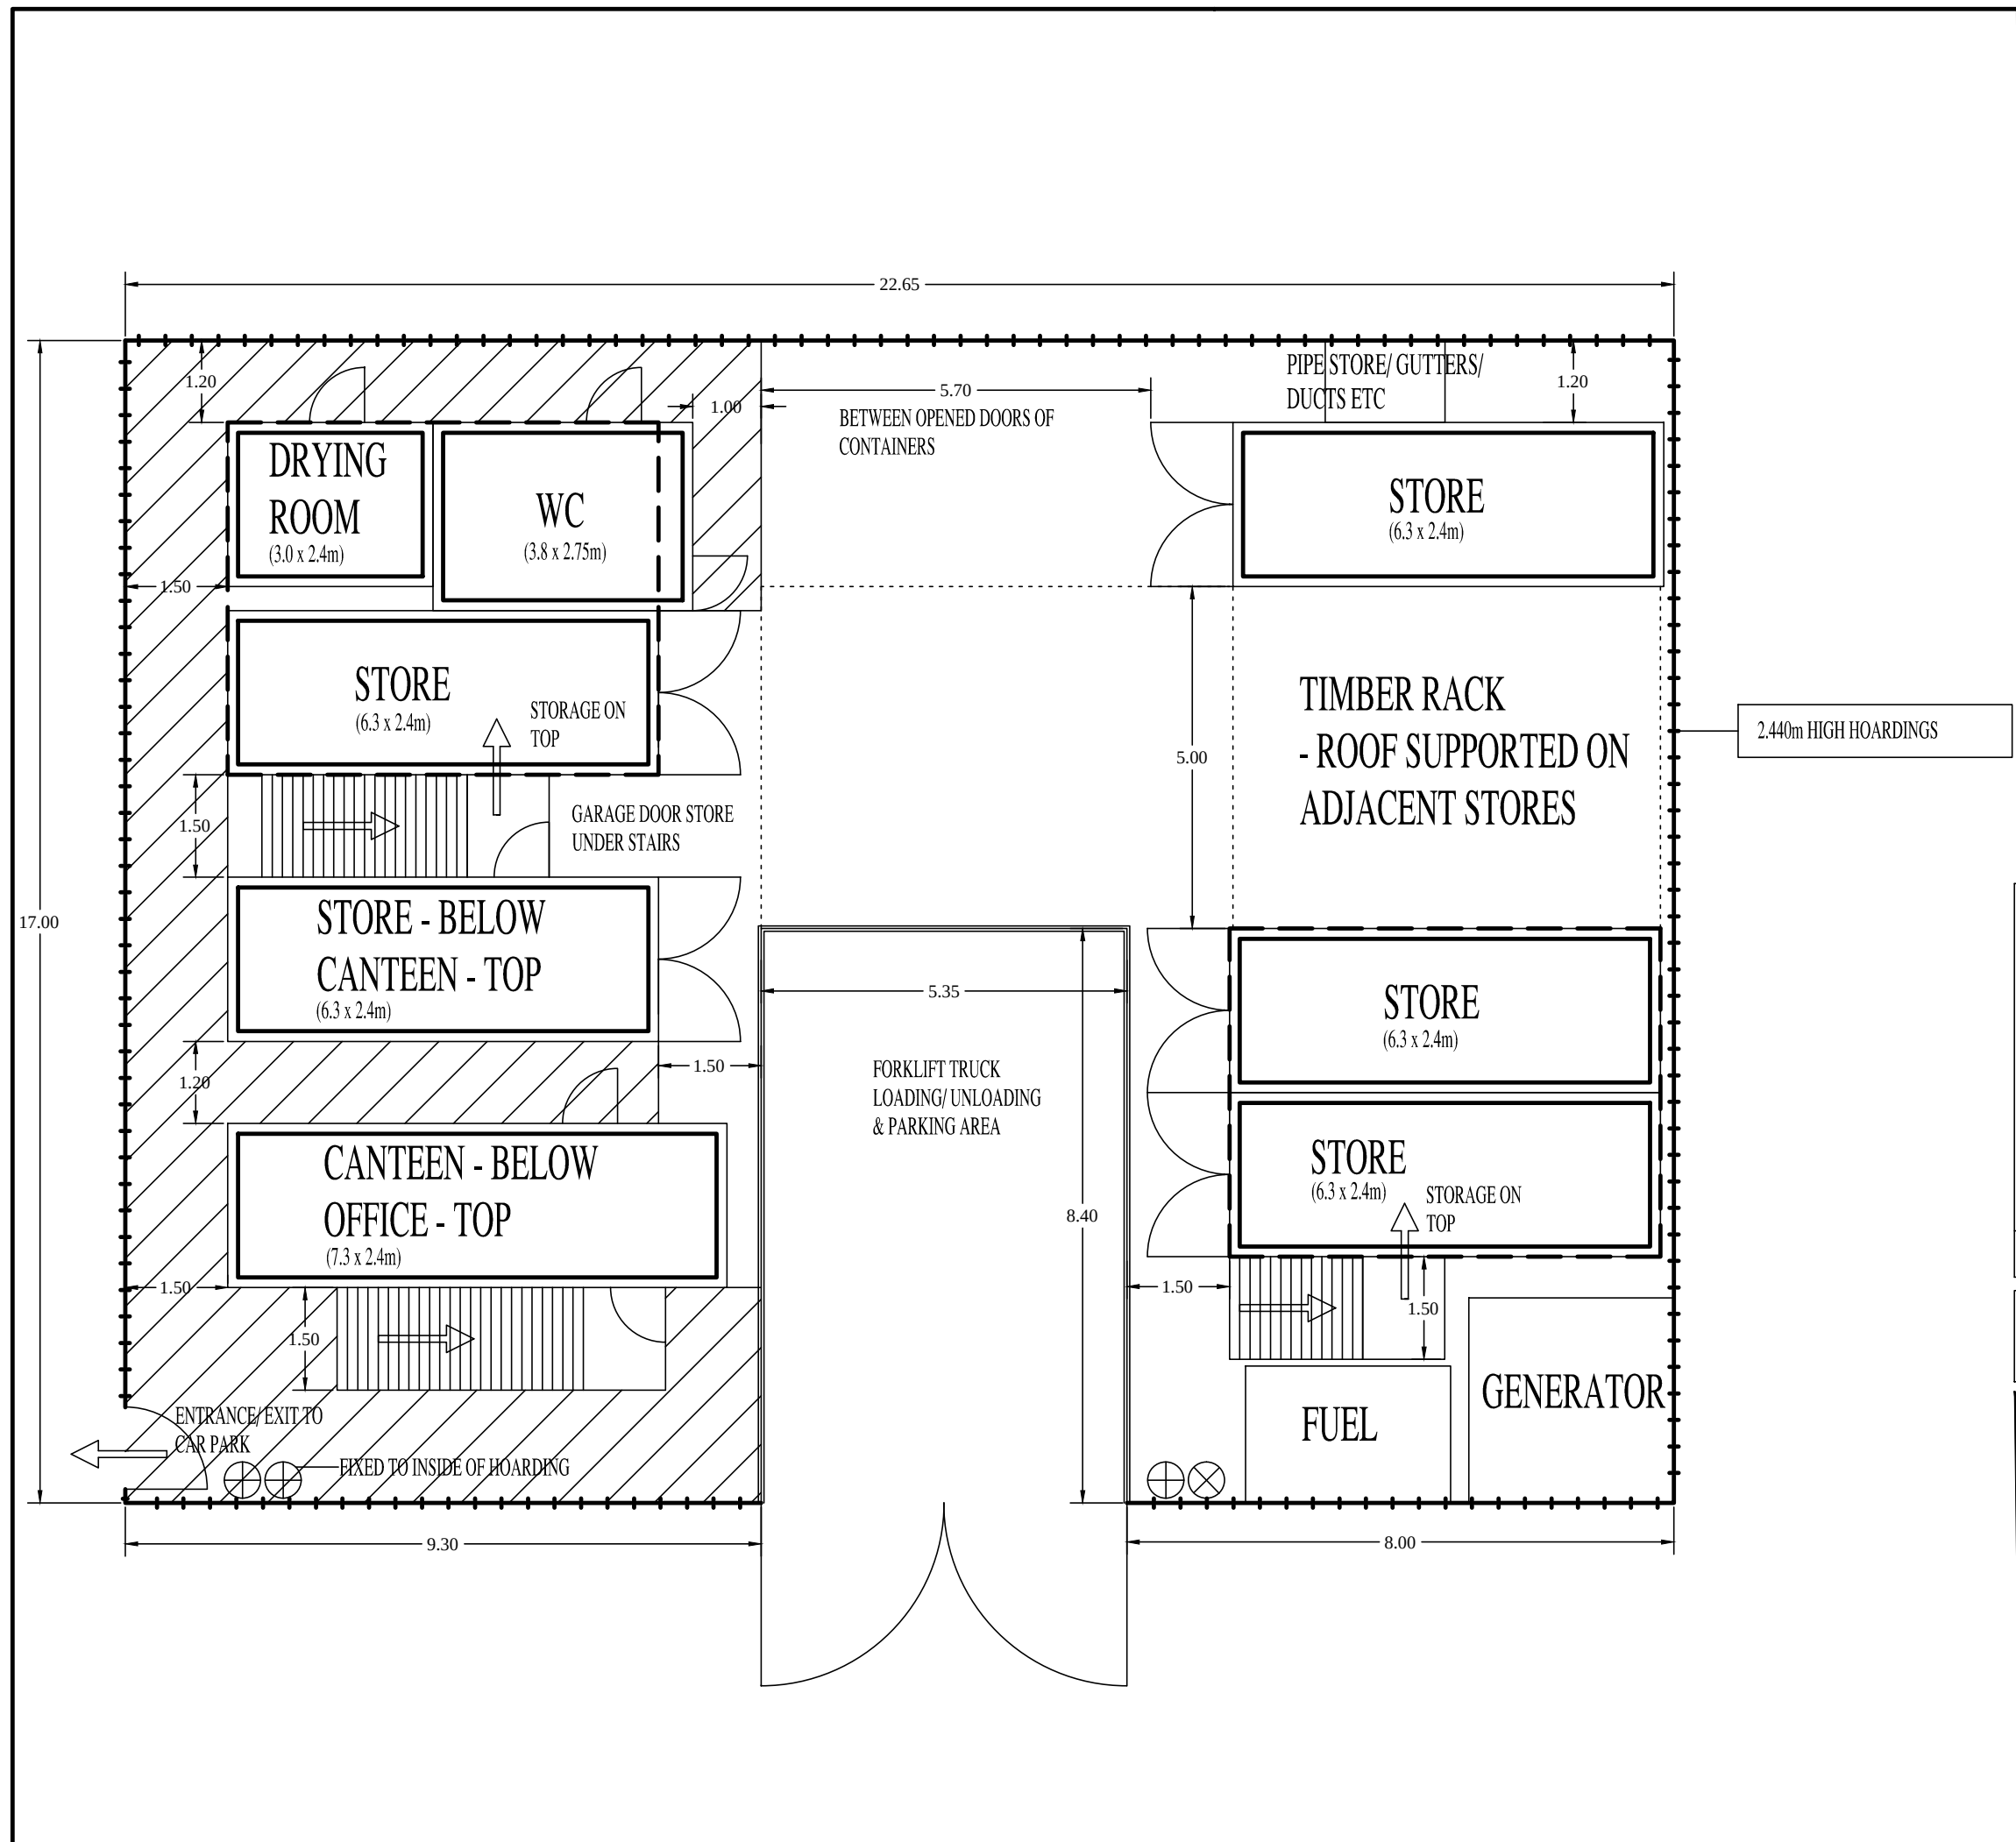

NOTES

1. CONTAINERS TO BE SUPPORTED ON 450 X 450 CONCRETE PADSTONES
2. NO STONE IS TO BE PLACED UNDERNEATH CONTAINERS
3. BLOOR HOMES CORPORATE COLOURS AND SIGNAGE TO BE USED. PLEASE REFER TO CORPORATE SIGNAGE BROCHURE

KEY

- FIRE EXTINGUISHER
- SPILL KIT
- PHYSICAL BARRIER 0.9m HIGH
- SITE COMPOUND BOUNDARY - HOARDINGS 2.440m HIGH
- SCAFFOLD HANDRAIL WITH BRICK GUARDS (TOEBOARDS) 0.910m HIGH
- PAVED WALKWAYS

REVISIONS

JOB
NEW LANE
HAVANT
DRAWING
SITE COMPOUND DETAILS

DATE: 21.11.08 | DRAWN: SJM | SCALE: 1:100

© THIS DRAWING AND THE BUILDING WORKS DEPICTED ARE THE COPYRIGHT OF J.S.BLOOR (WILMSLOW) LIMITED AND MAY NOT BE REPRODUCED OR AMENDED EXCEPT BY WRITTEN PERMISSION. NO LIABILITY WILL BE ACCEPTED FOR AMENDMENTS MADE BY OTHER PERSONS.

BLOOR HOMES

BLOOR HOMES SOUTHERN,
FULMAR HOUSE. UNIT 7. VOTEC CENTRE.
HAMBRIDGE LANE. NEWBURY. RG14 5TN
TELEPHONE 01635 31555 FACSIMILE 01635 521384

DRAWING No: NLH/COMP/02