



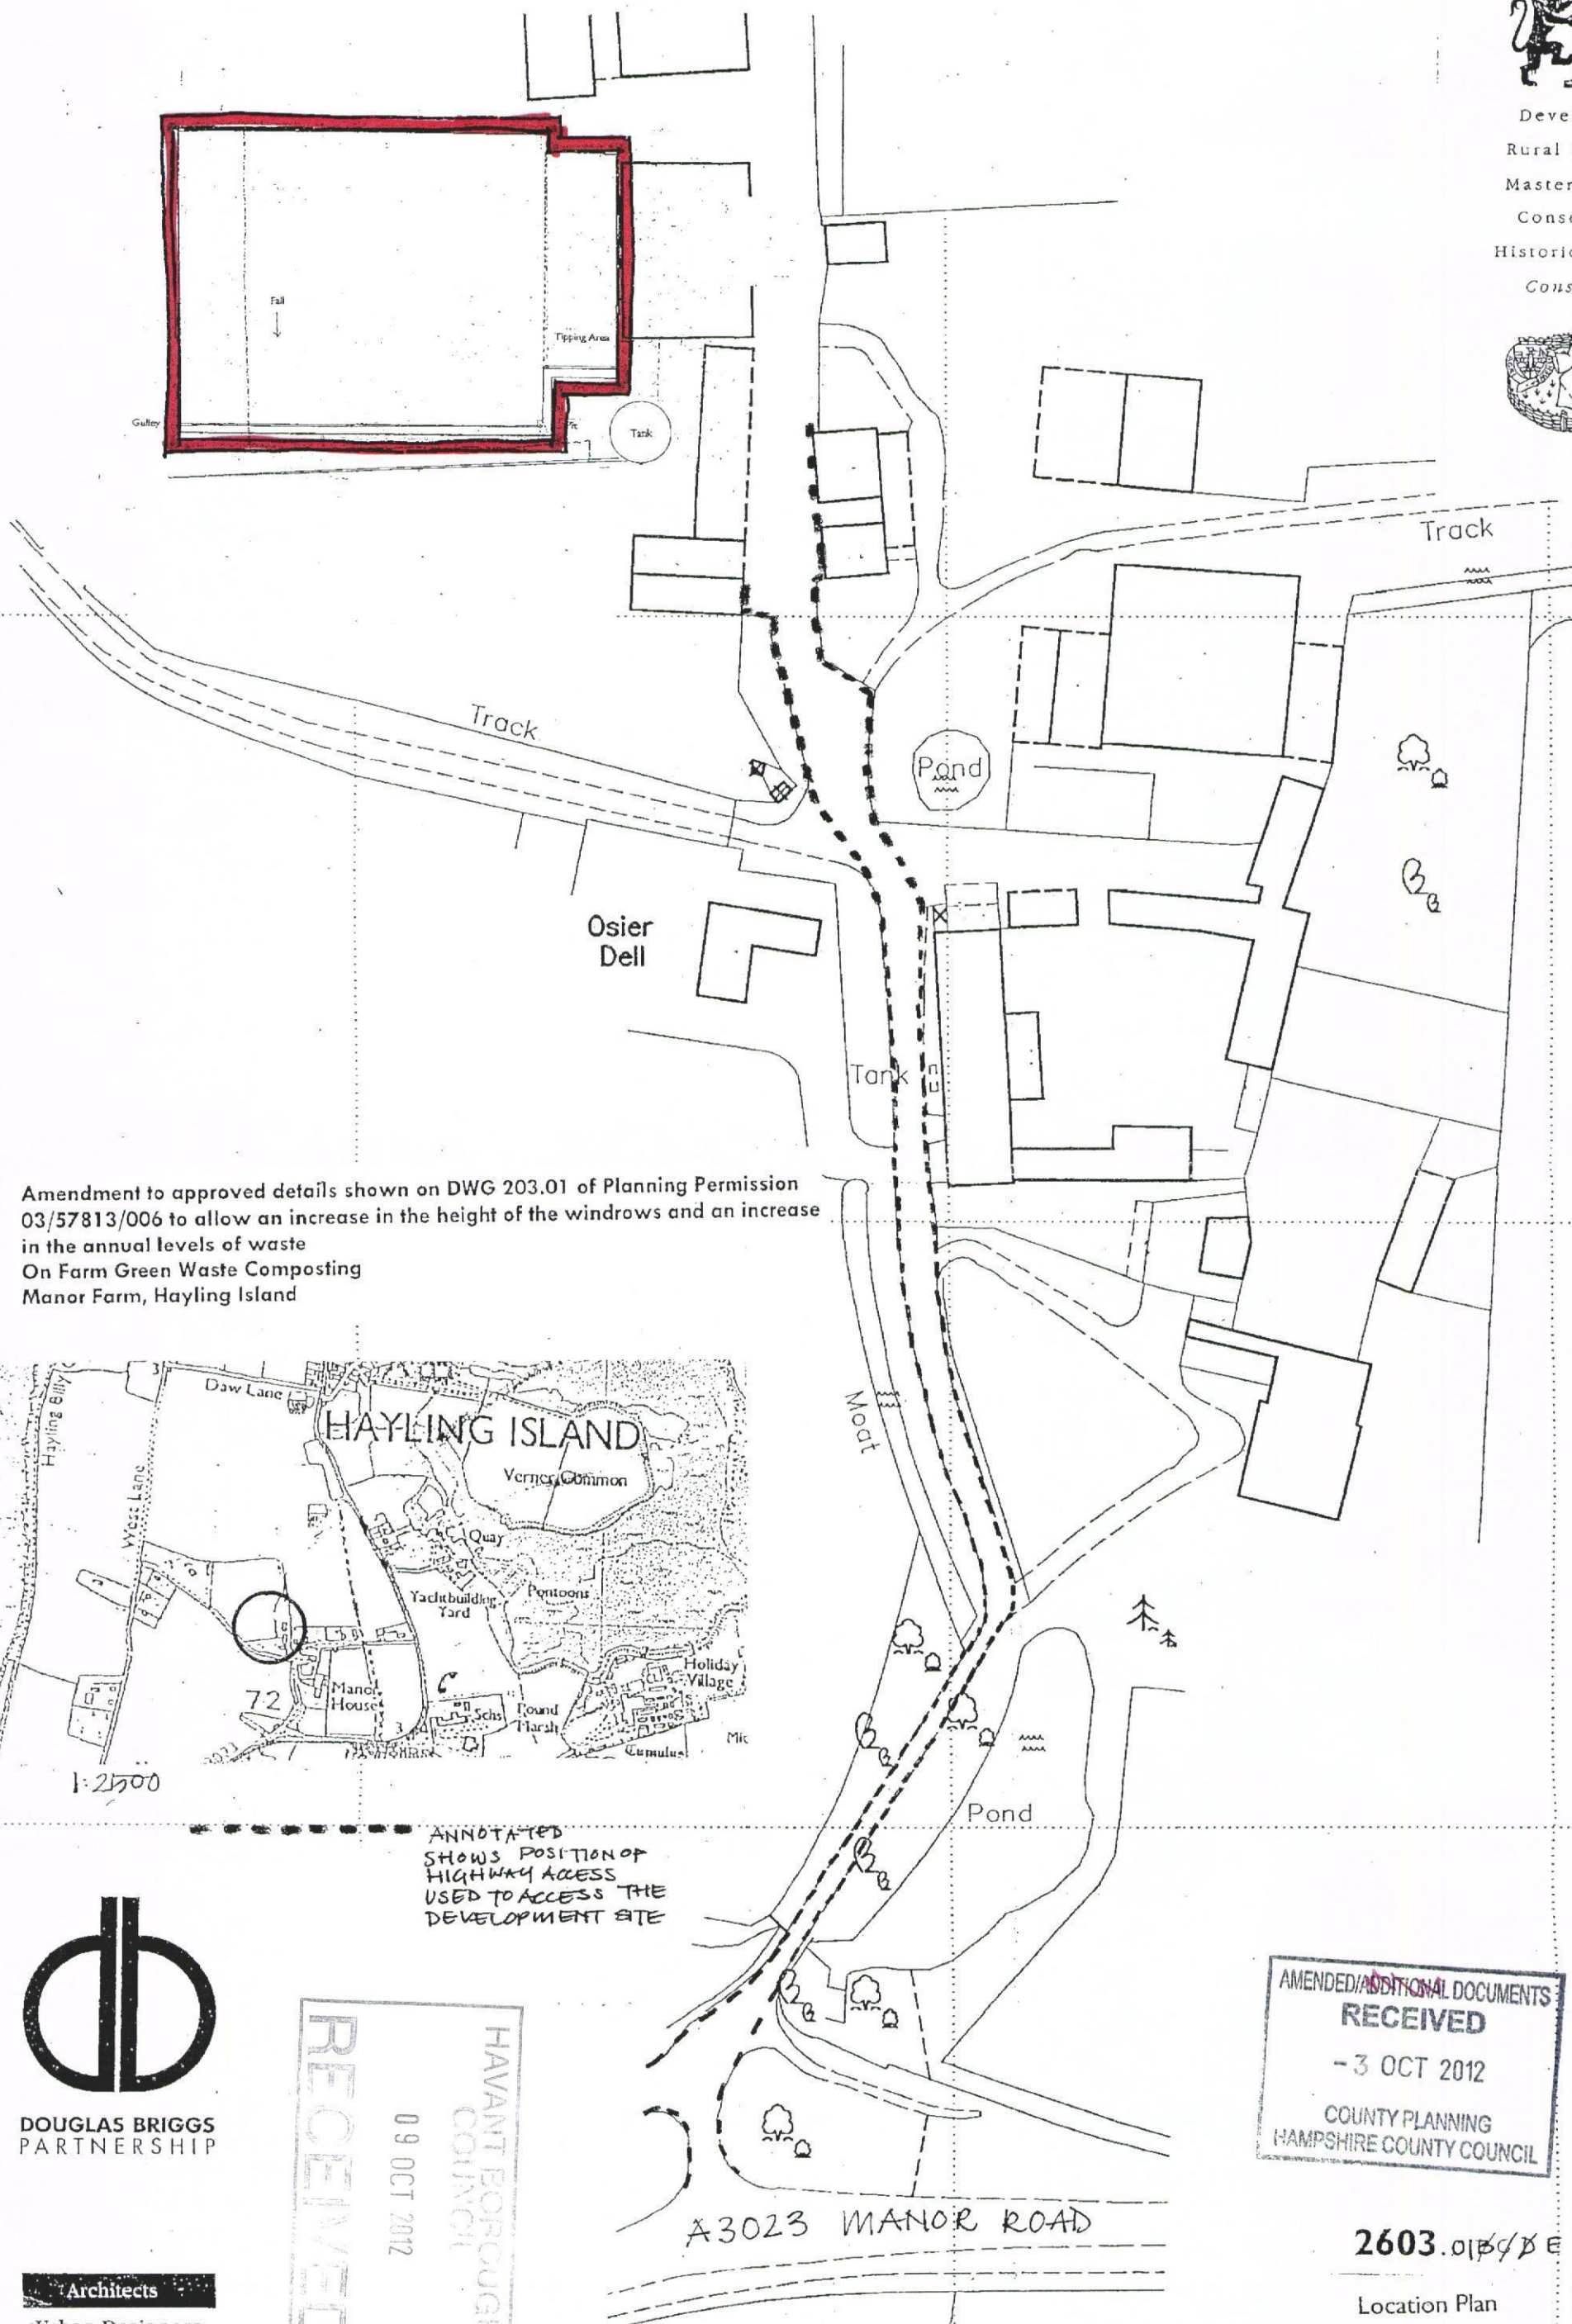

Development
Rural Land Use
Masterplanning
Conservation
Historic Building
Consultants



Amendment to approved details shown on DWG 203.01 of Planning Permission 03/57813/006 to allow an increase in the height of the windrows and an increase in the annual levels of waste
On Farm Green Waste Composting
Manor Farm, Hayling Island

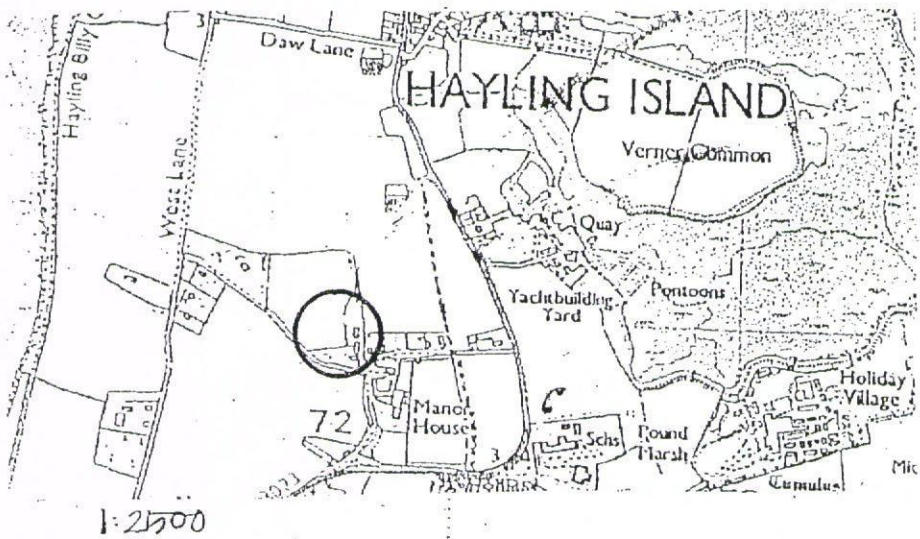


ANNOTATED
SHOWS POSITION OF
HIGHWAY ACCESS
USED TO ACCESS THE
DEVELOPMENT SITE



DOUGLAS BRIGGS
PARTNERSHIP

Architects
Urban Designers
Town Planners

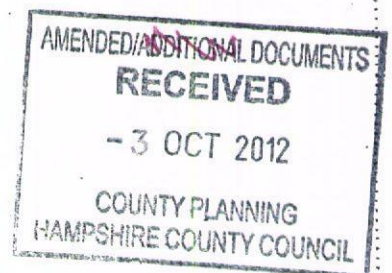

FLINT BARNES HAM FARM BOSHAM WEST SUSSEX PO18 8EH
DBP is a Limited Liability Partnership, Reg.No. OC302485
Registered Office: Flint Barnes Ham Farm, Bosham, Chichester, West Sussex, PO18 8EH
T 01243 576611 F 01243 574816 E architecture@douglasbriggspartnership.co.uk

2603.01/8/DE

Location Plan

Site Plan

~~OCTOBER 2004~~
~~DECEMBER 2005~~
APRIL 2012

1:1000

E SEPT. 2012
ACCESS & ROAD