


**SITE LOCATION PLAN
AREA 2 HA
SCALE 1:1250**

CENTRE COORDINATES: 475045, 105725

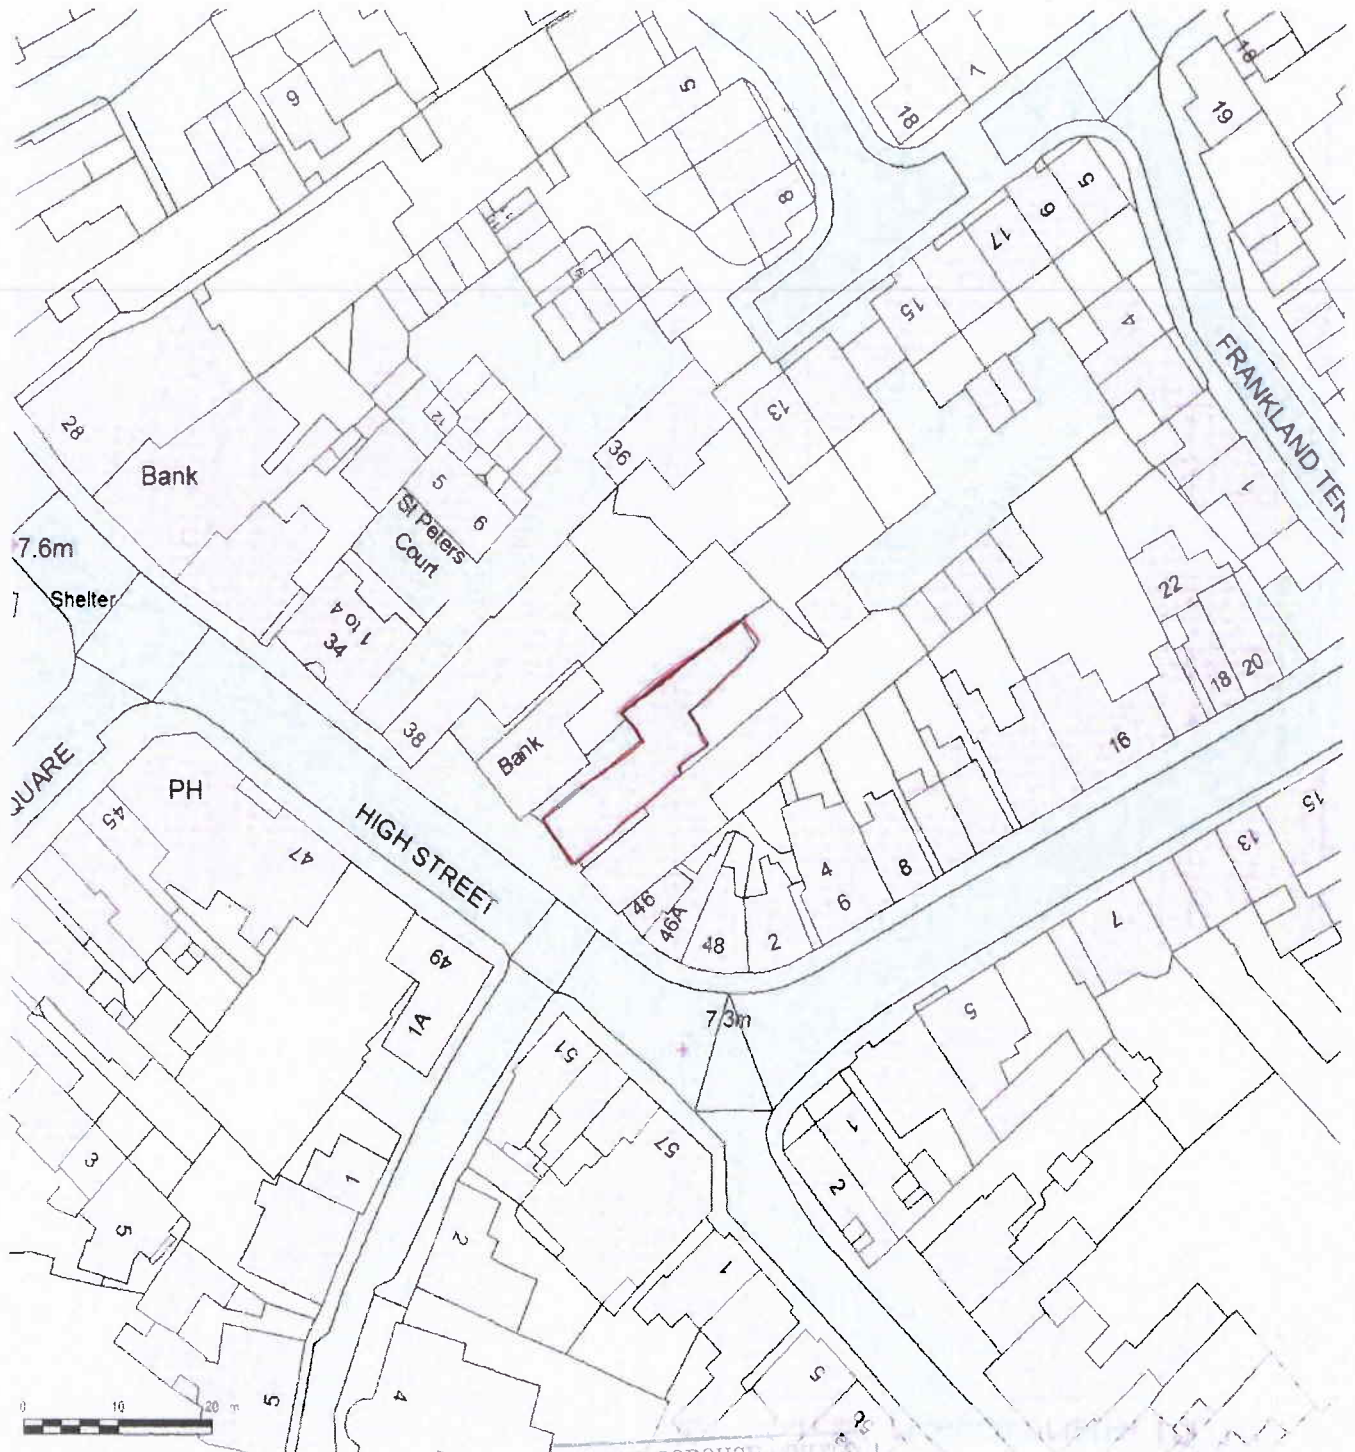

HAVANT BOROUGH COUNCIL
DEVELOPMENT CONTROL
03 MAY 2012
RECEIVED

0/5 100647474