

South Elevation (front)



North Elevation

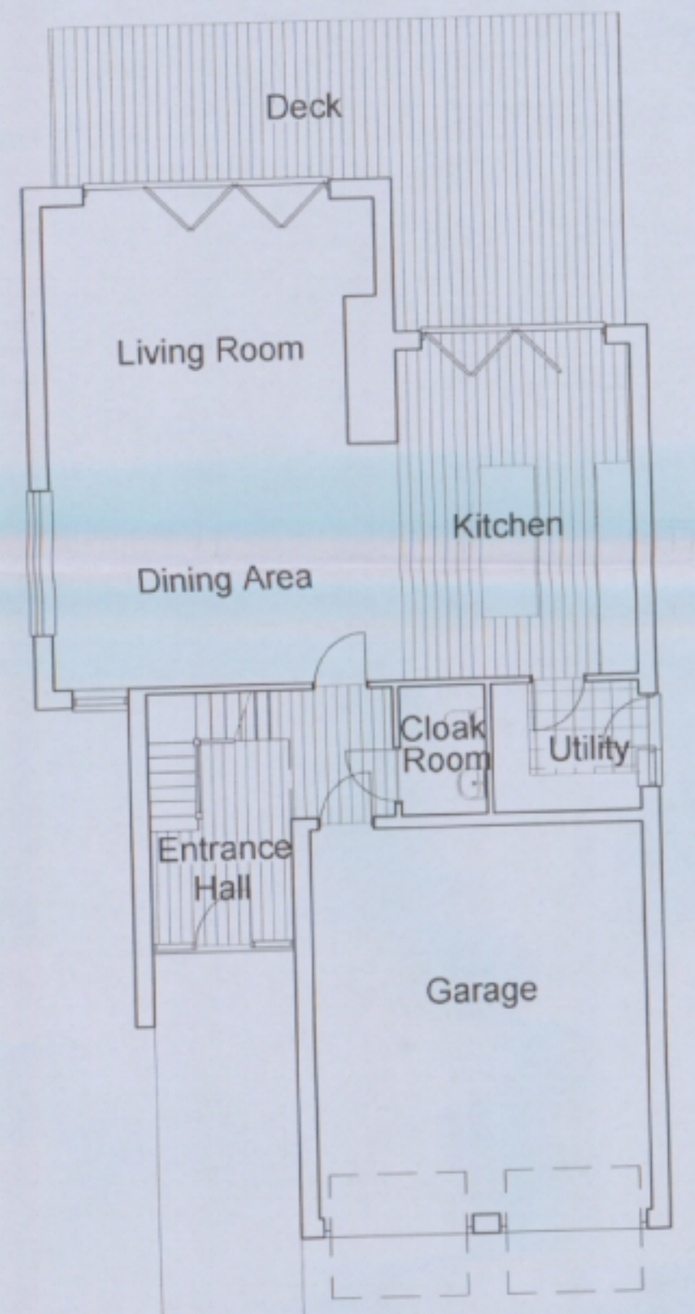

Ground Floor

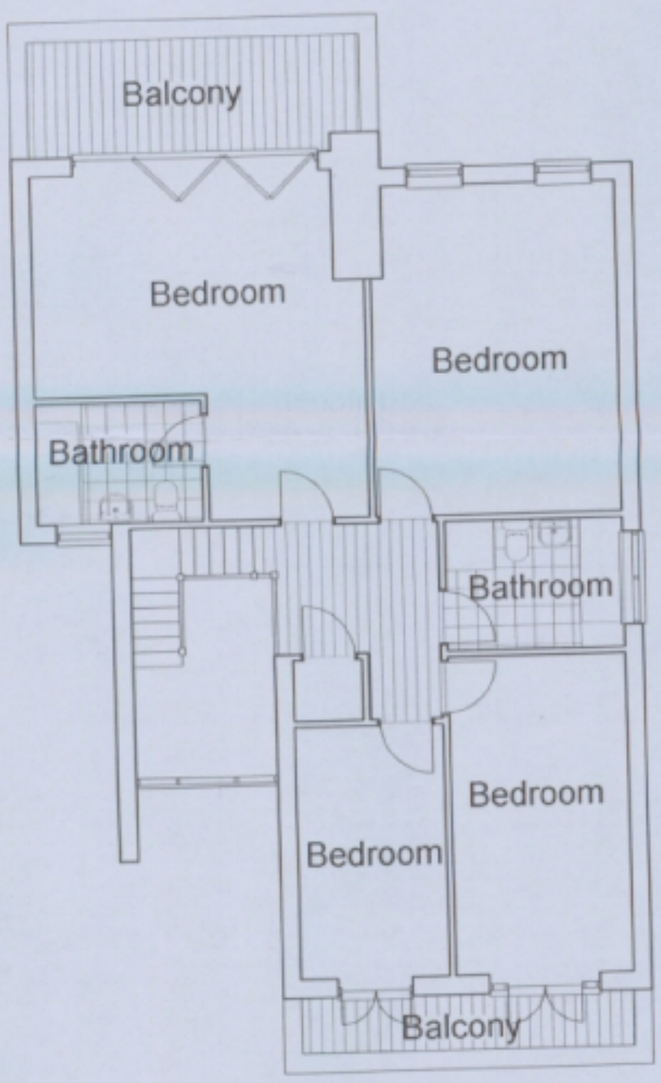

First Floor

Indicative Floor Plans and Elevations

scale 1:100

R J C A
CHARTERED ARCHITECTS

LIME KILN BARN
COLWORTH
CHICHESTER
WEST SUSSEX
PO20 6DS

Tel 01243 787011
Fax 01243 787022

HAVANT BOROUGH COUNCIL
07 FEB 2011
RECEIVED

REVISION

PROJECT: Proposed replacement house at Tamarisk, Ferry Road, Hayling Island		
SUBJECT: Proposed Site Plan and Location Plan		
SCALE	DATE: Jan 2011	DRAWING No: 10 / 69 / 02
DRAWN	CHECKED	