


**PROPOSED TWO STOREY FRONT ADDITION.
58, NEW BRIGHTON ROAD, EMSWORTH, HANTS.
FOR MR & MRS P. CHAFFEY.**

REMOVE EXISTING INSPECTION CHAMBER APPX 750MM
DEEP SEAL EX DRAINS AND REROUTE NEW DRAIN RUN AS
SHOWN CLEAR OF NEW EXTENSION.

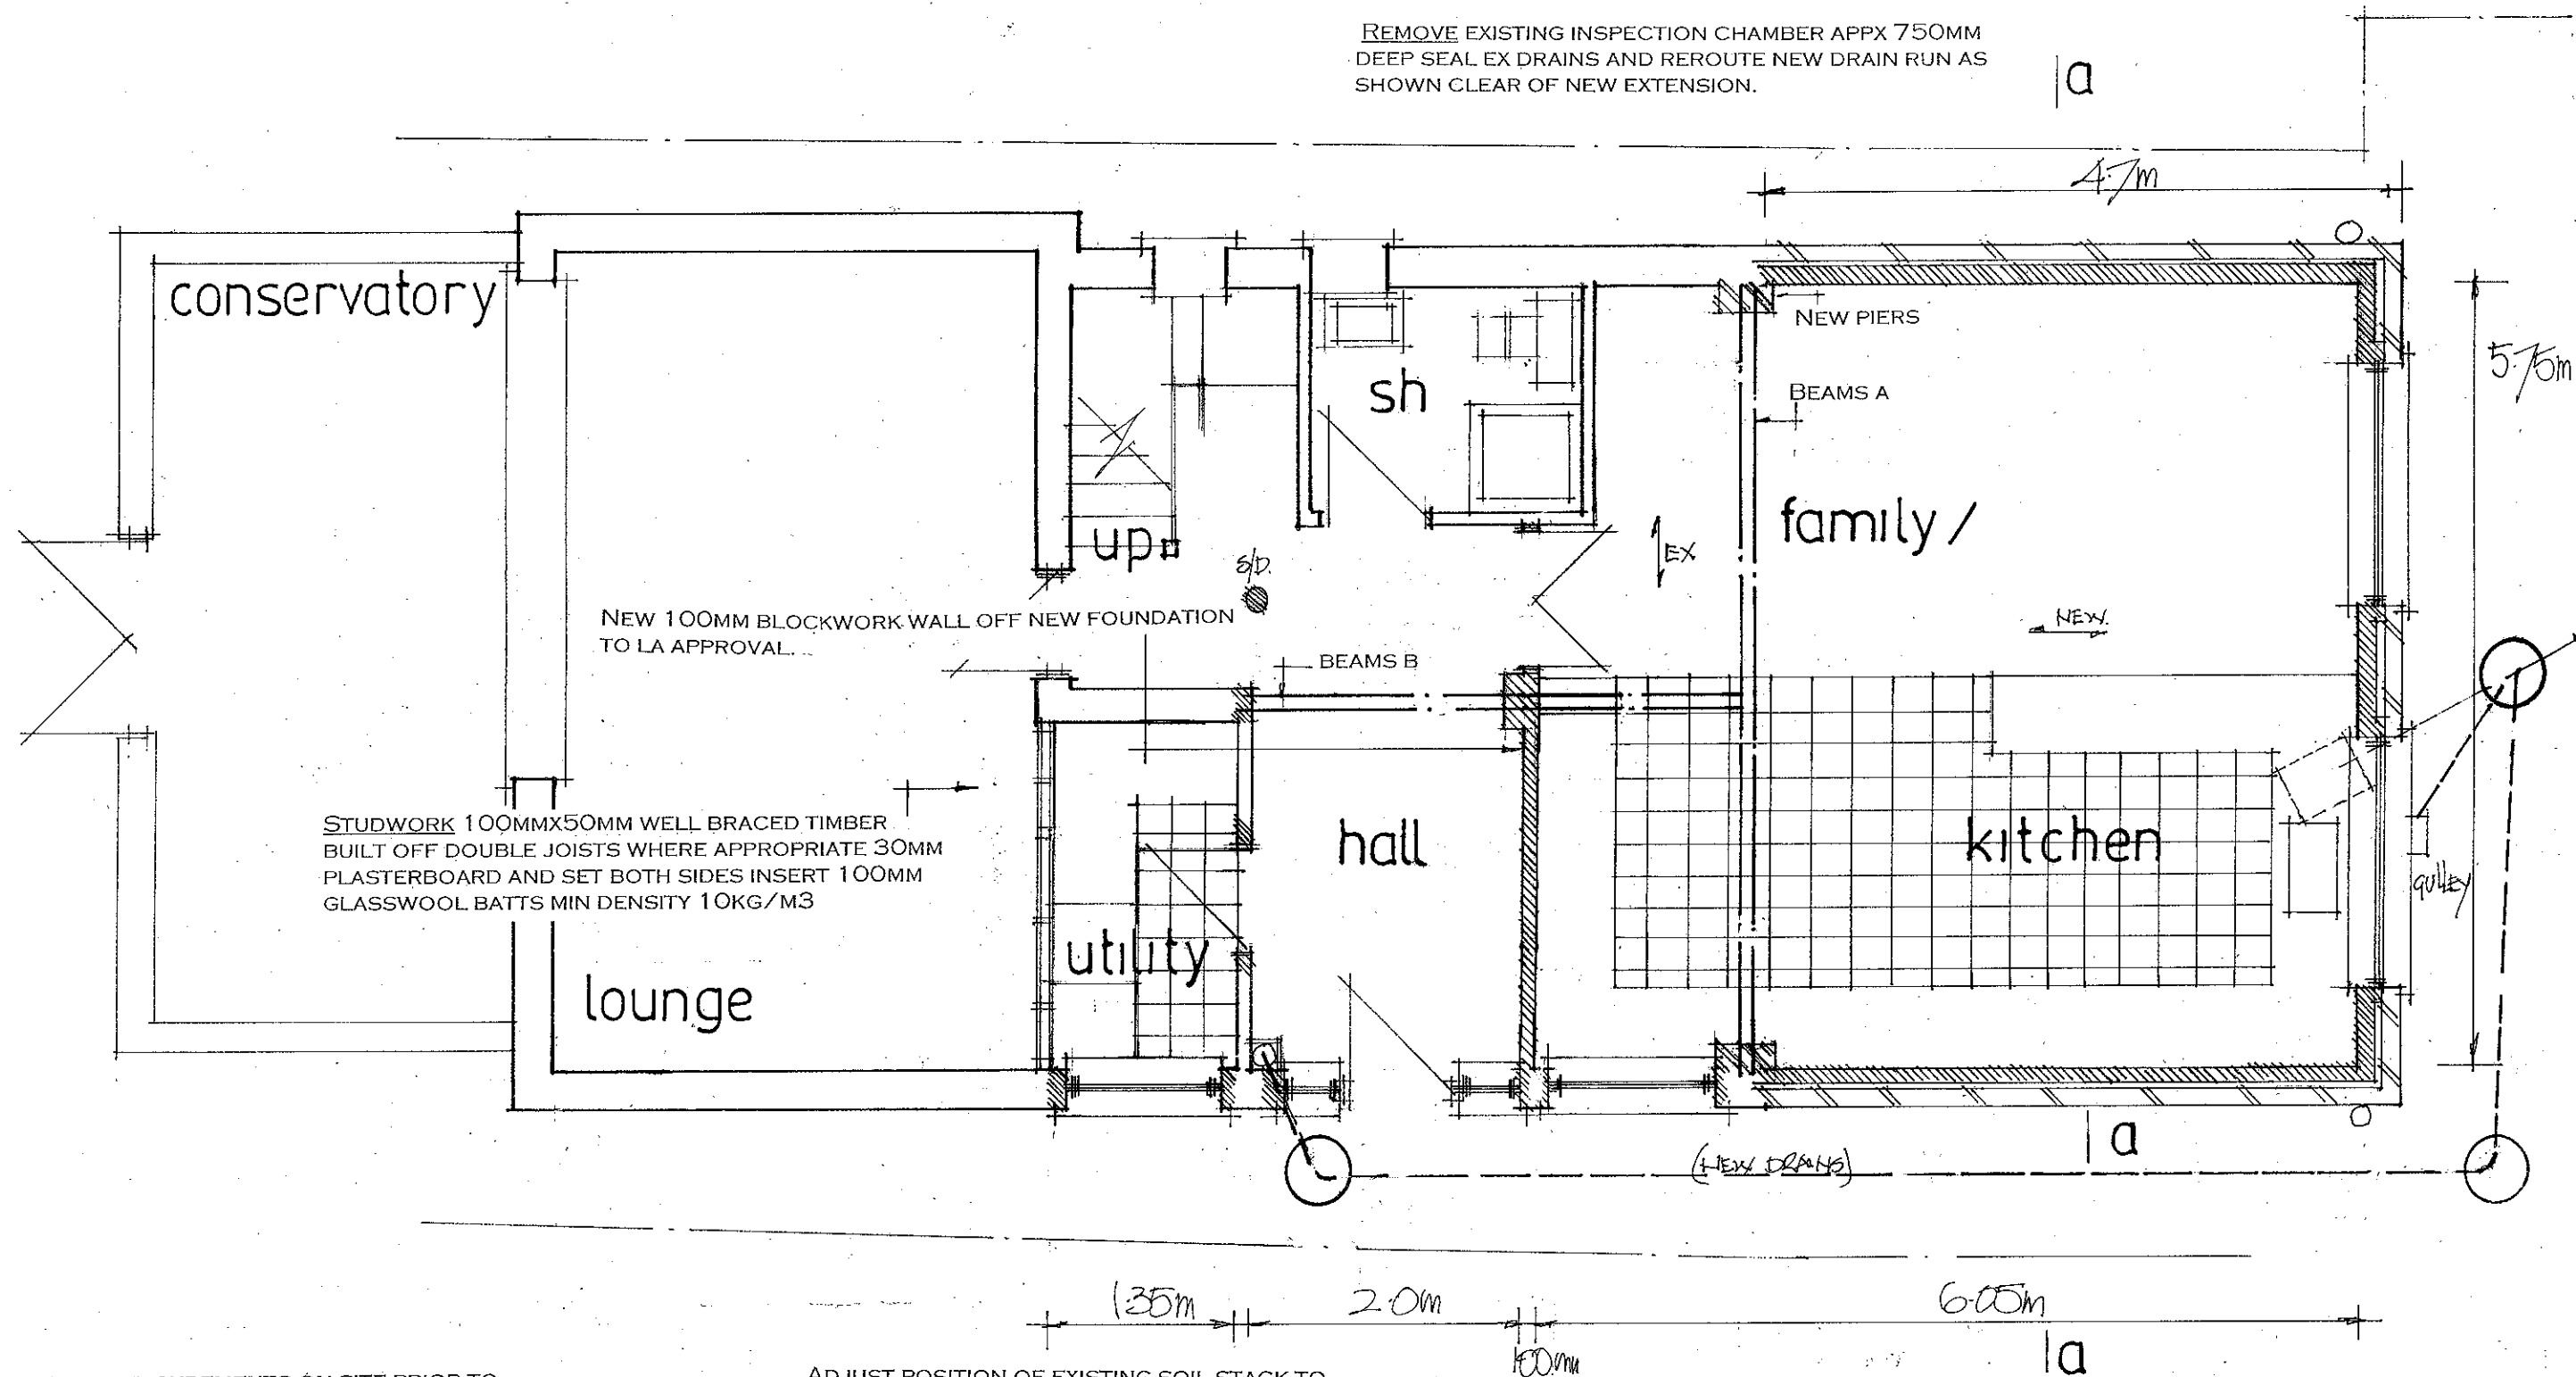

NOTE CHECK ALL MEASUREMENTS ON SITE PRIOR TO THE COMMENCEMENT OF WORK.

ADJUST POSITION OF EXISTING SOIL STACK TO ACCOMMODATE NEW FRONT DOOR AND HALLWAY ALL IN ACCORDANCE WITH BS 5572. NEW DRAIN TO SUIT.

date nov 2012
scale 1:50

PROPOSED GROUND FLOOR

PETER J. WALKER MRICS
CHARTERED SURVEYOR
182 SEAFRONT, HAYLING ISLAND, HANTS
PO11 9 AN

TEL: 02392 467571