

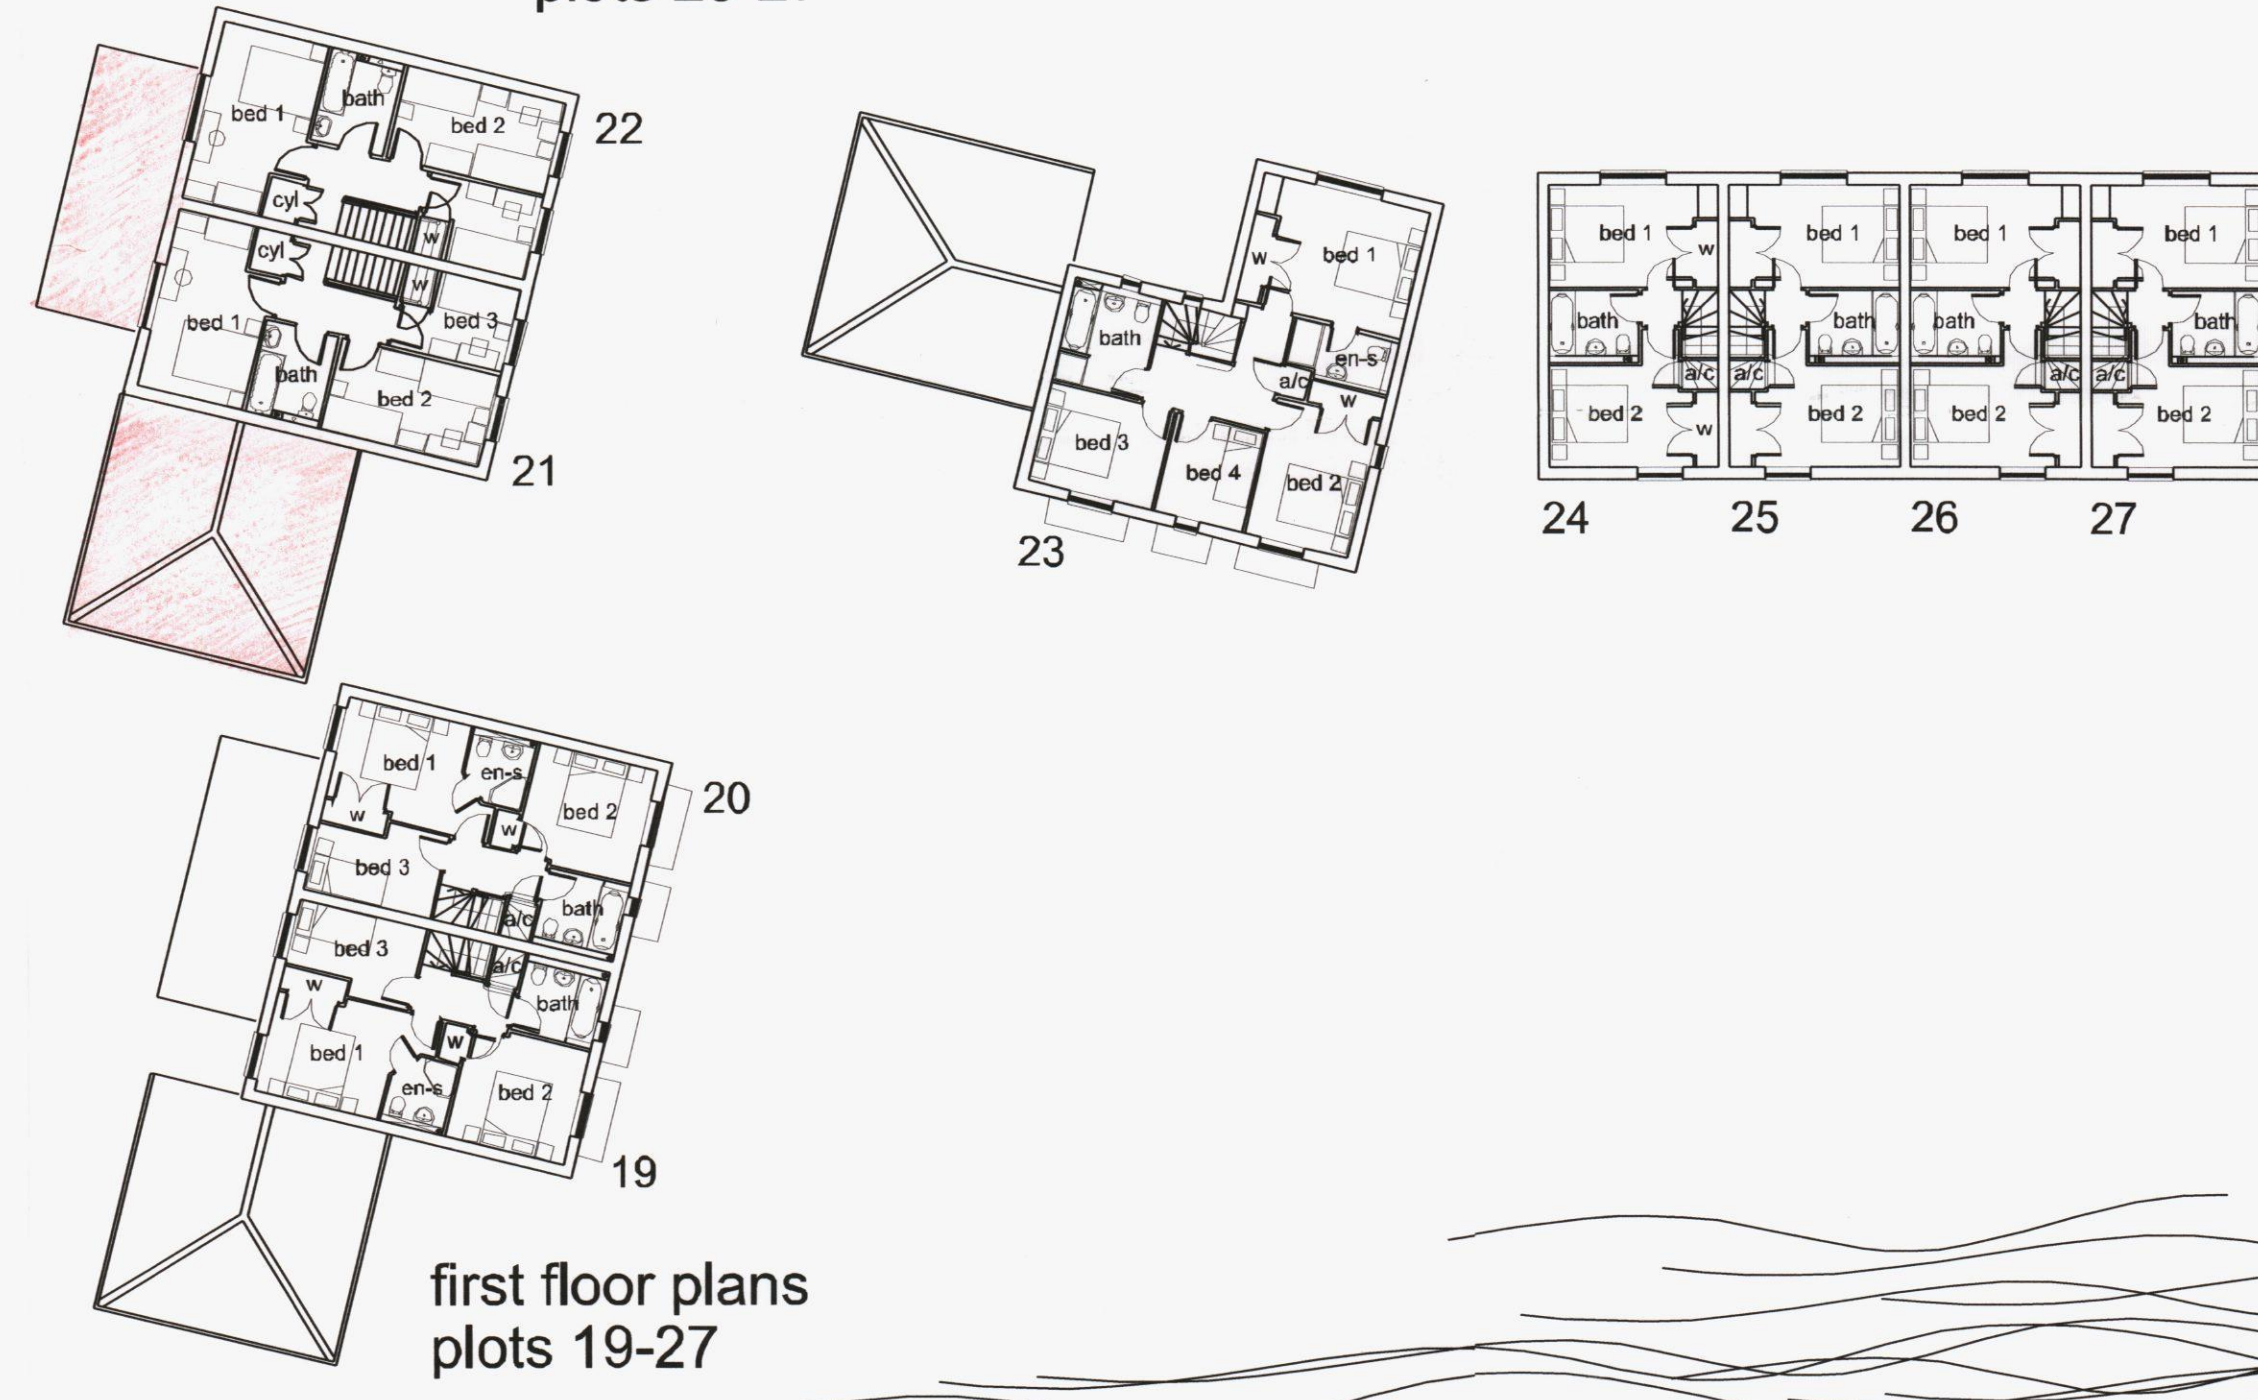
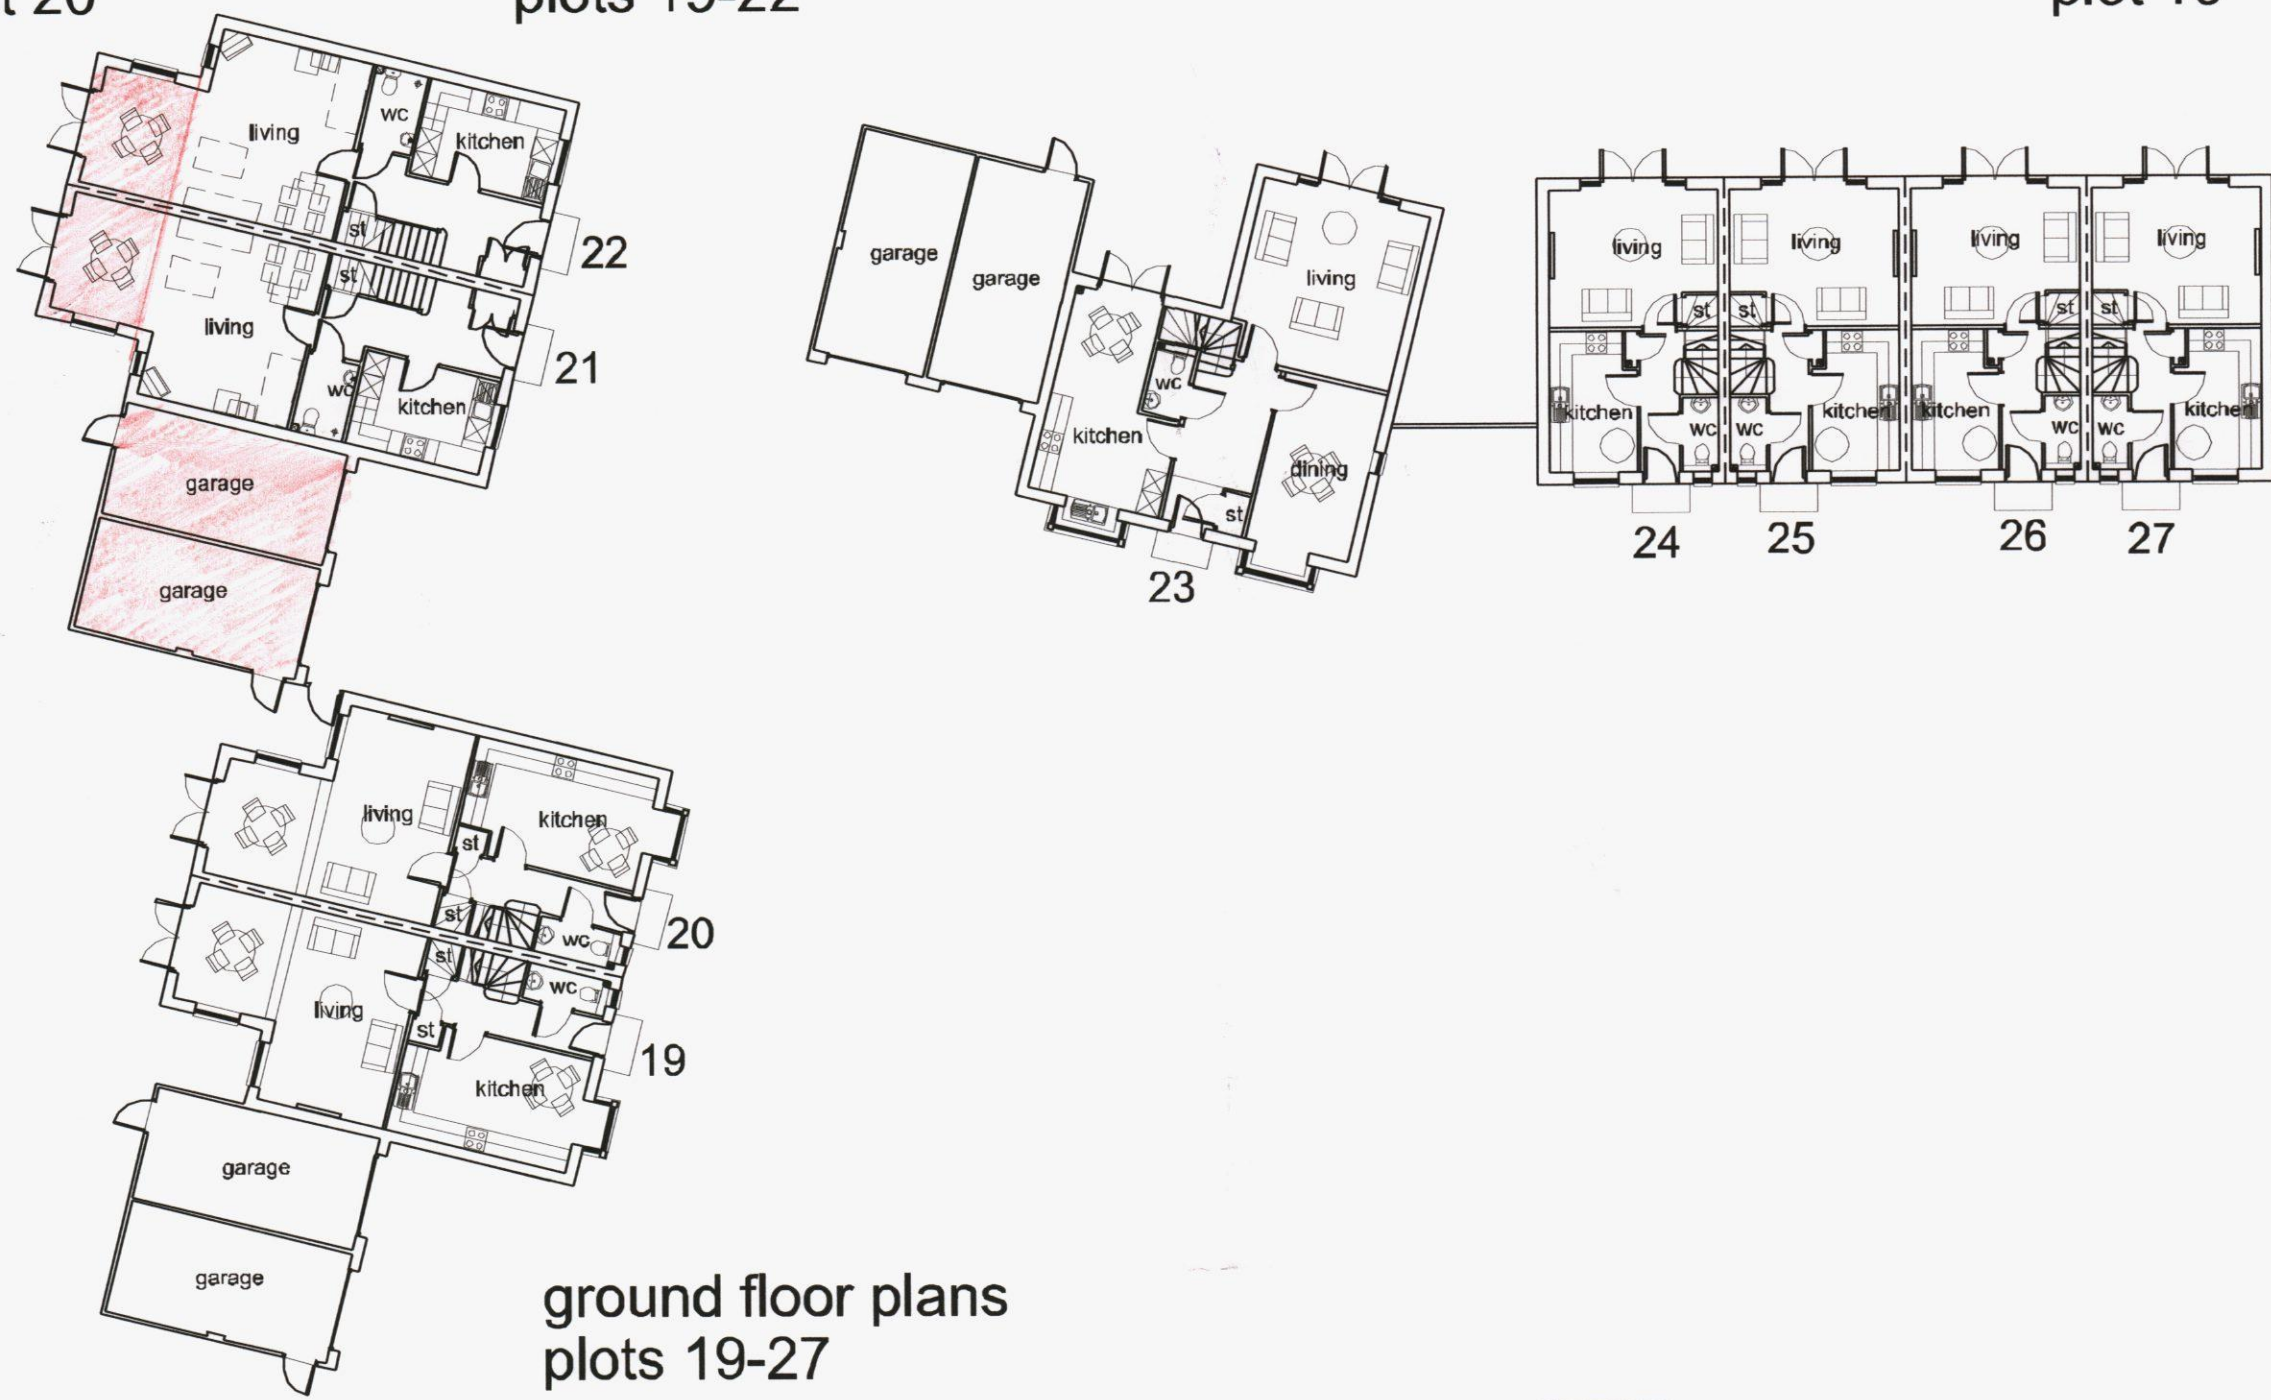


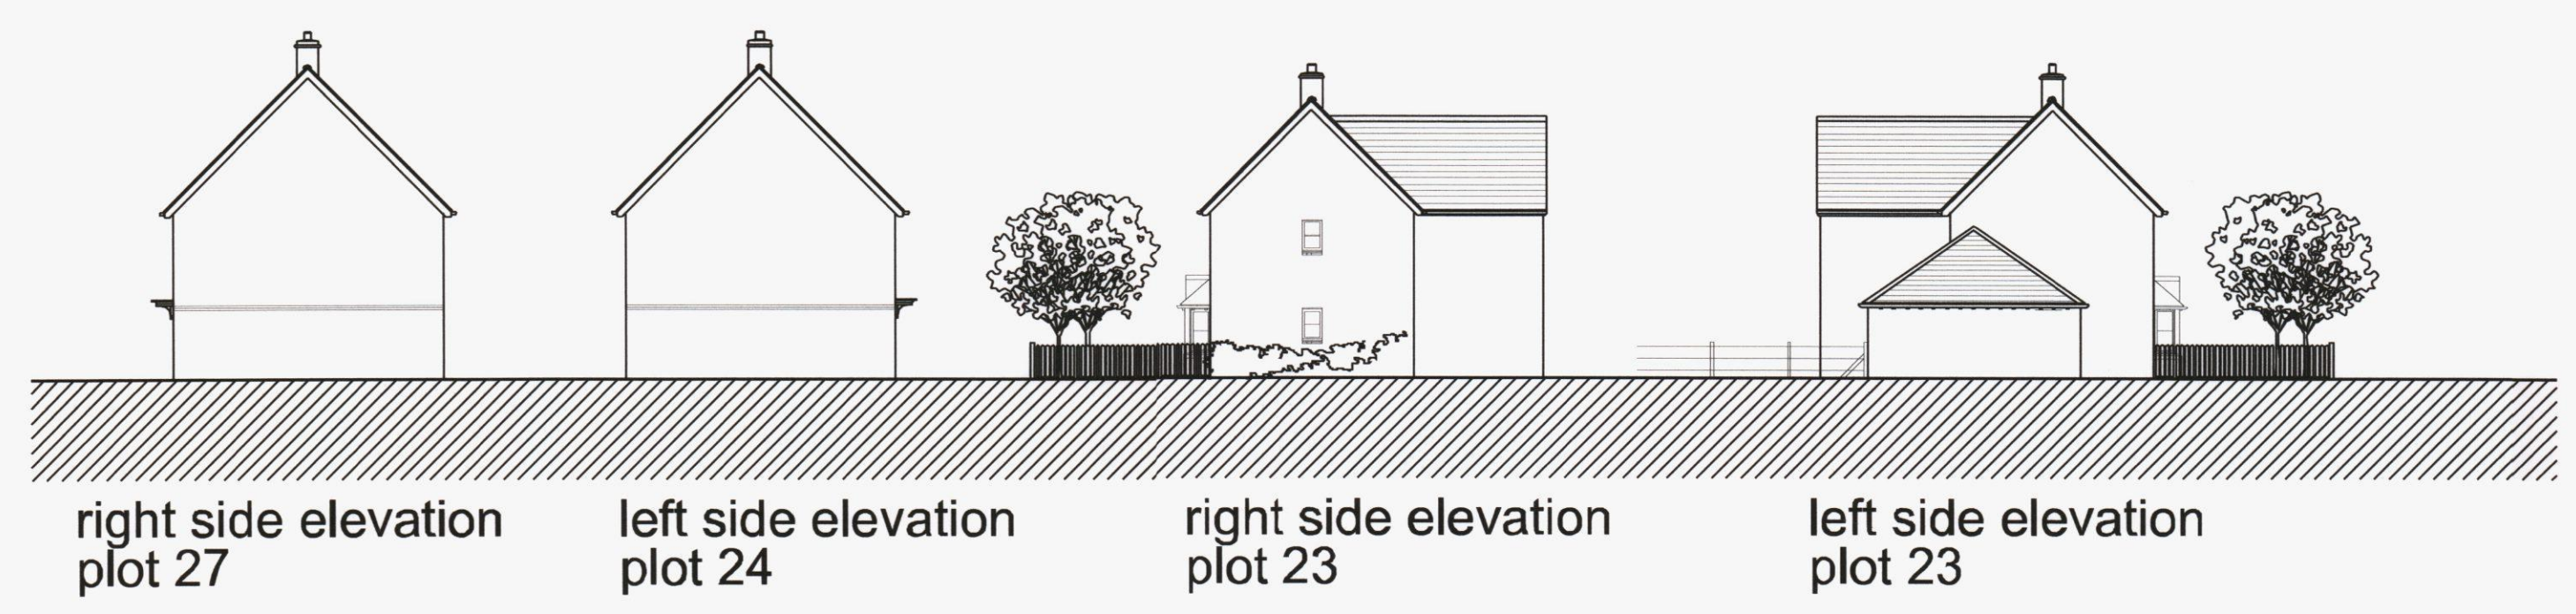

0 2 4 6 8 10 20

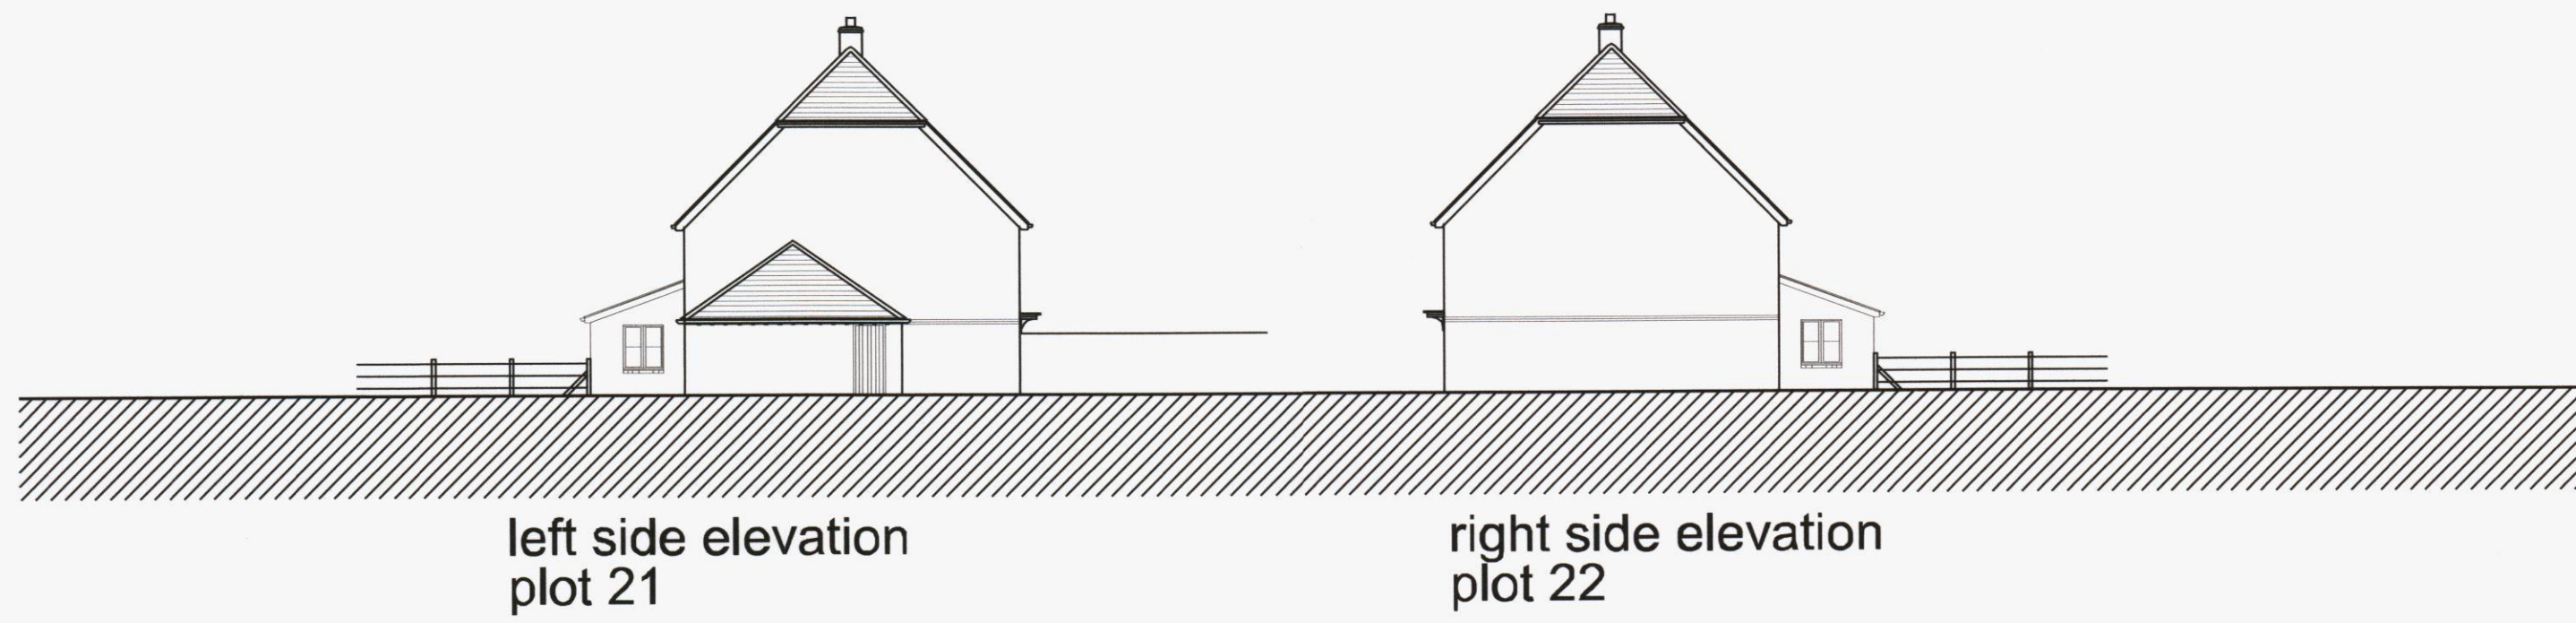

OAKTREE DRIVE,
EMSWORTH

Floor plans/ elevations

