




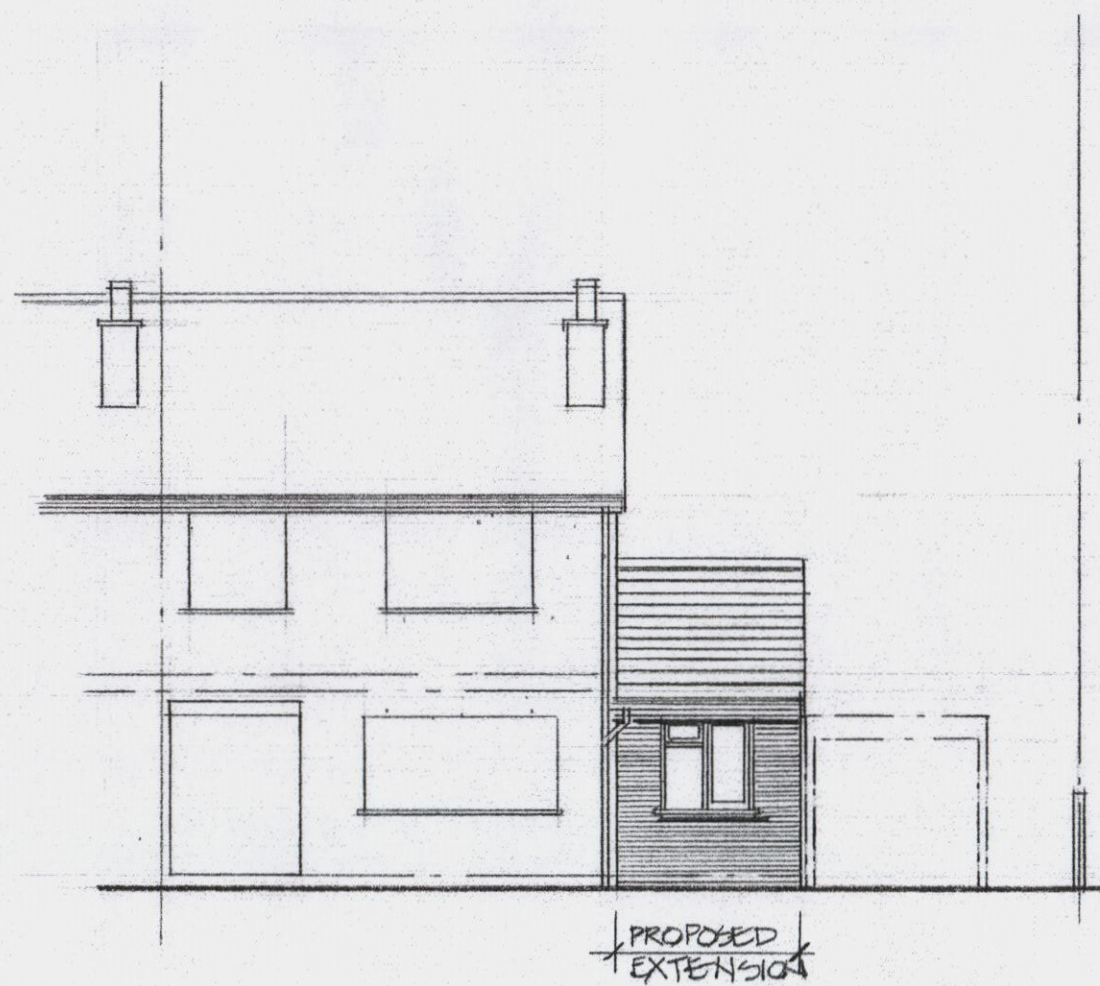


WEST ELEVATION

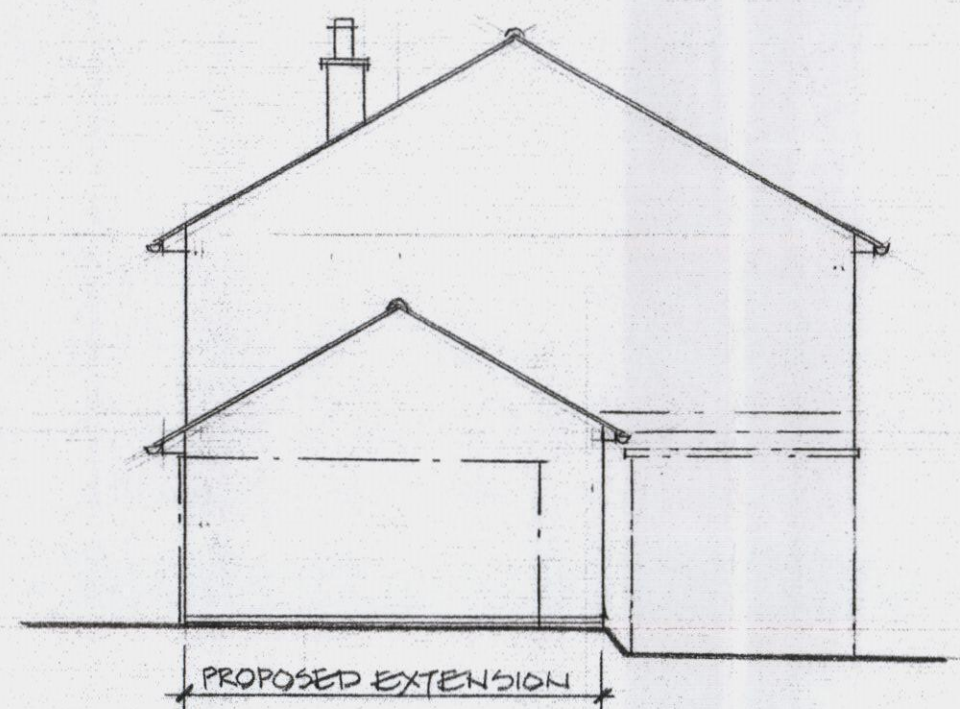

SOUTH ELEVATION

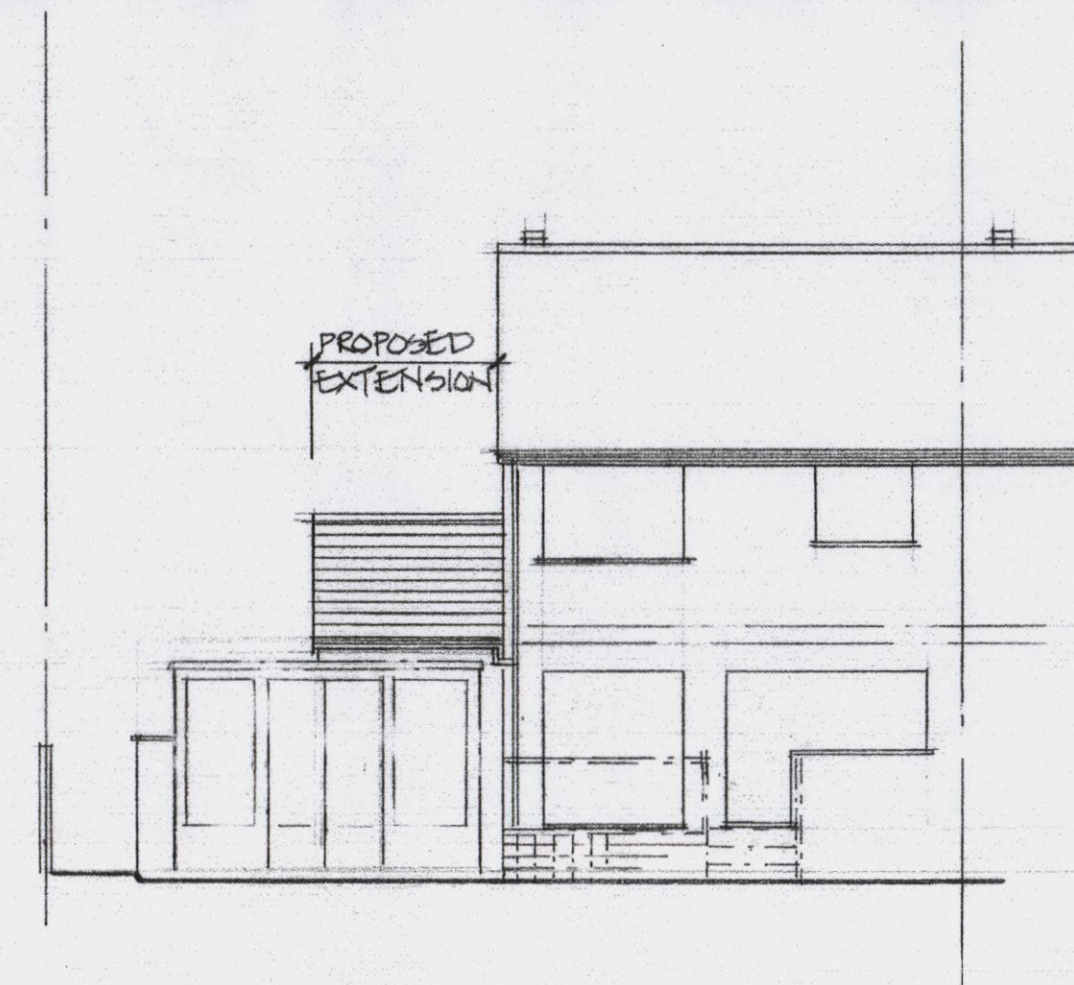

EAST ELEVATION

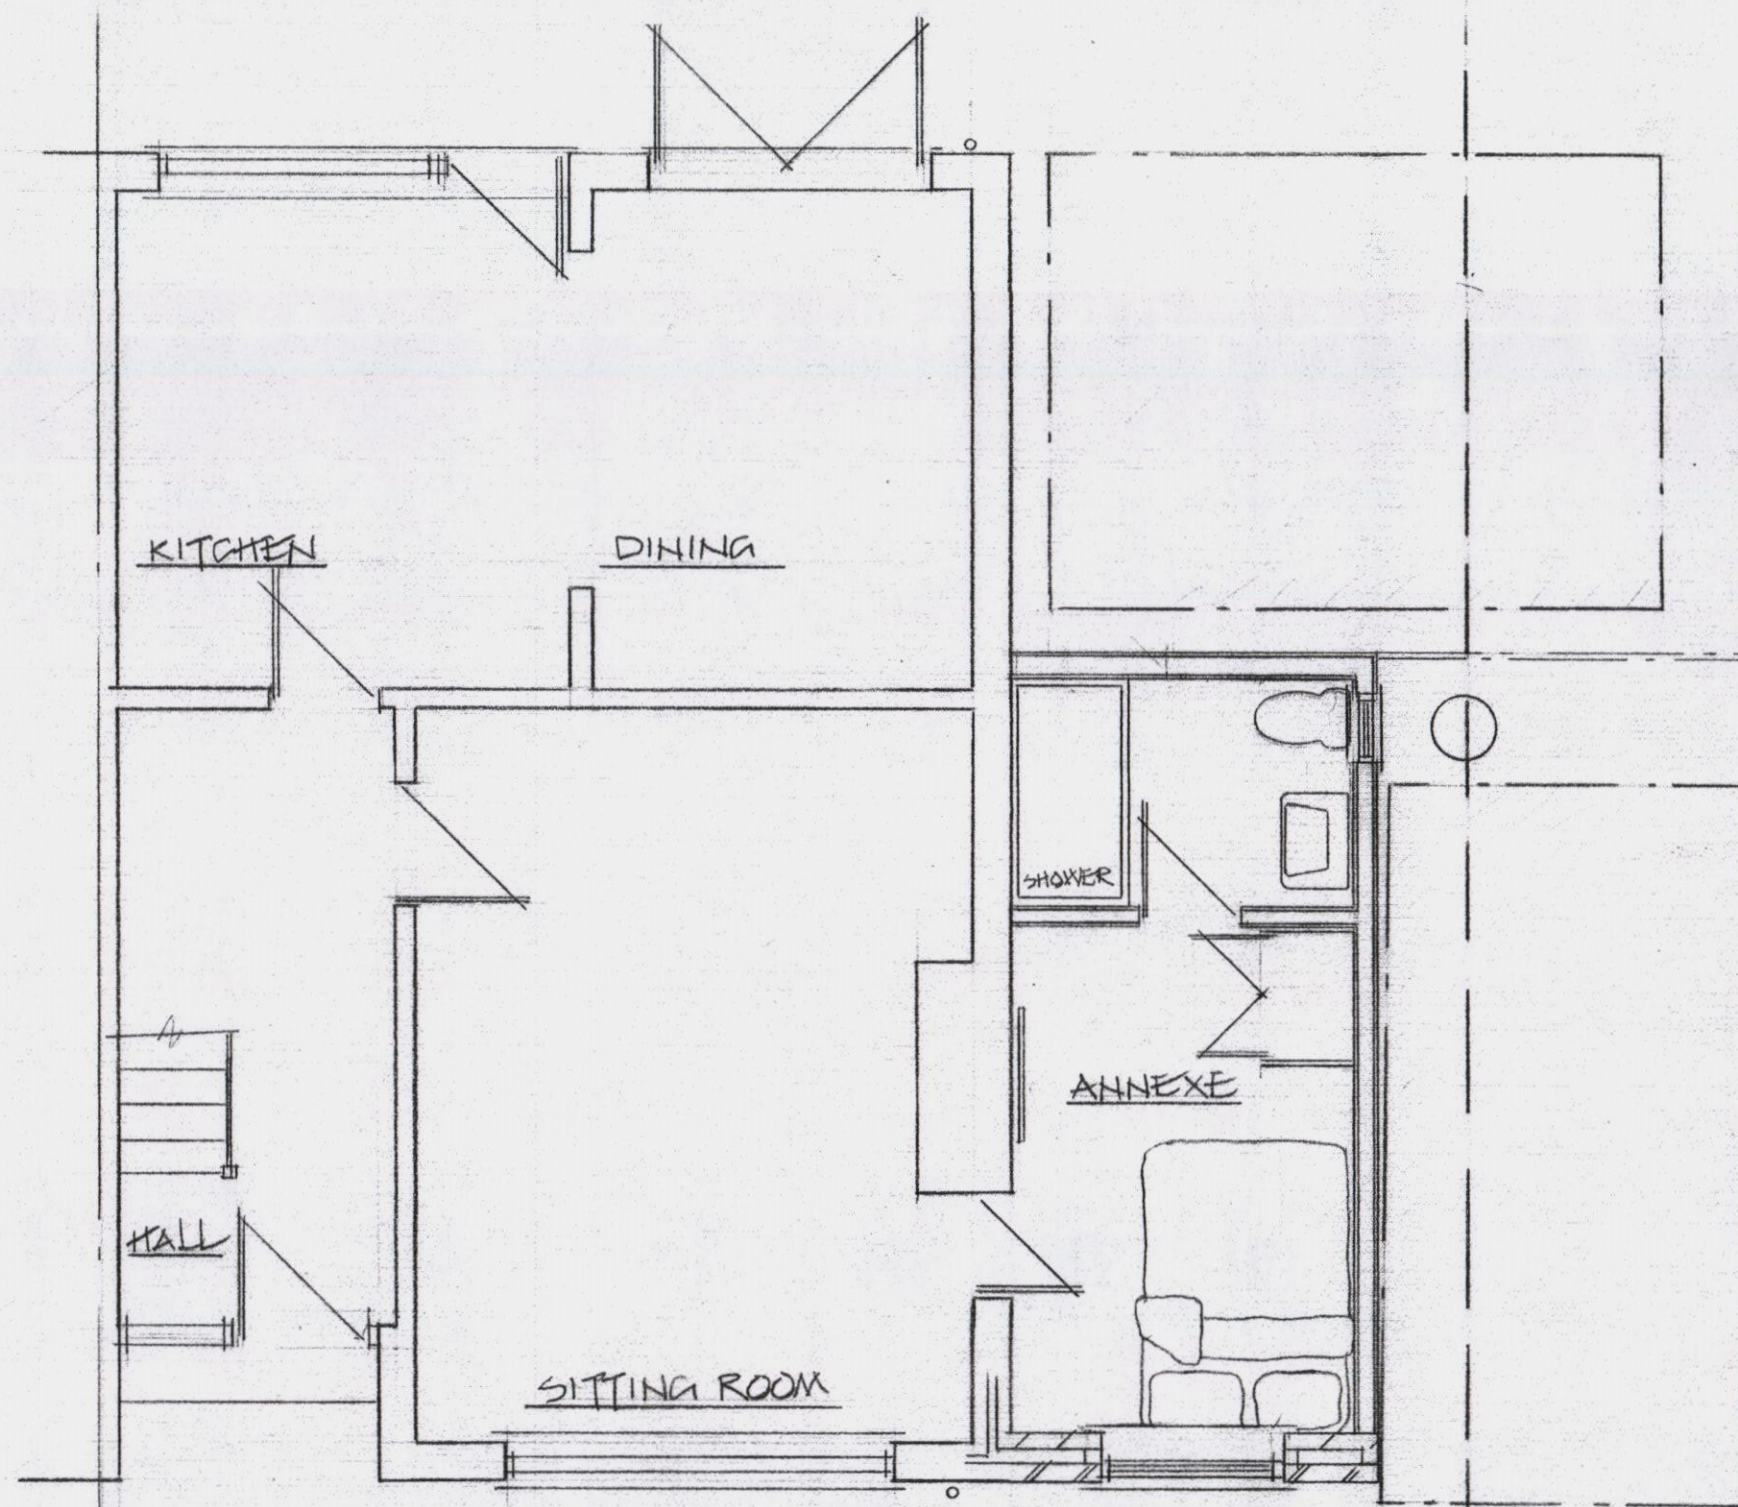

GROUND FLOOR PLAN



MRS M. ROBERTS

3 THE TRIUMPH
HAROLD TERRACE
POSMORE ALNS
ENSWORTH
HANTS PO10 7NN

PROPOSED SINGLE STOREY
SIDE EXTENSION

David Niven Design Ltd

davidniven.design@gmail.com
07973 342 807 01243 330070
74 Westbourne Avenue,
Ensworth, Hampshire PO10 7QU



Architectural Design & Planning

1:100,50 OCT '12 12/921/2