



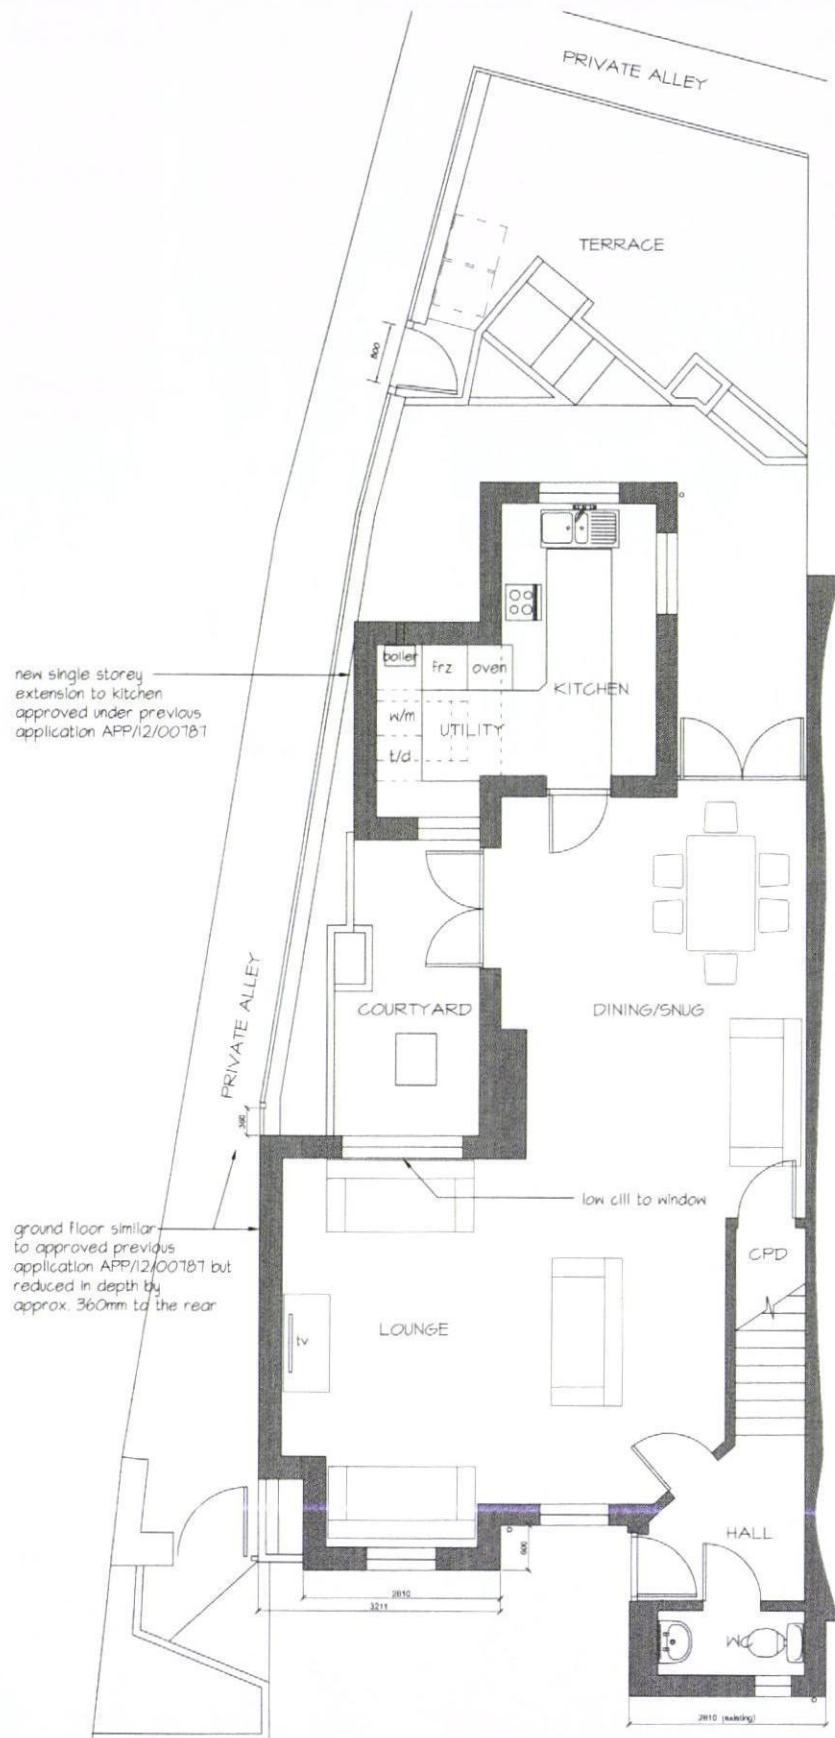


Ground


TWO STOREY SIDE EXTENSION 1 ORANGE ROW, EMSWORTH

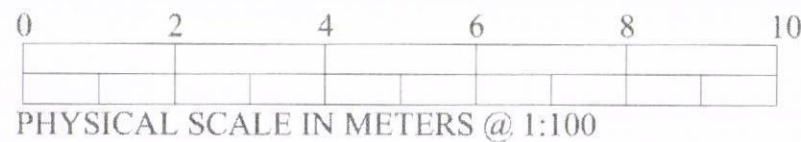


South (Front)

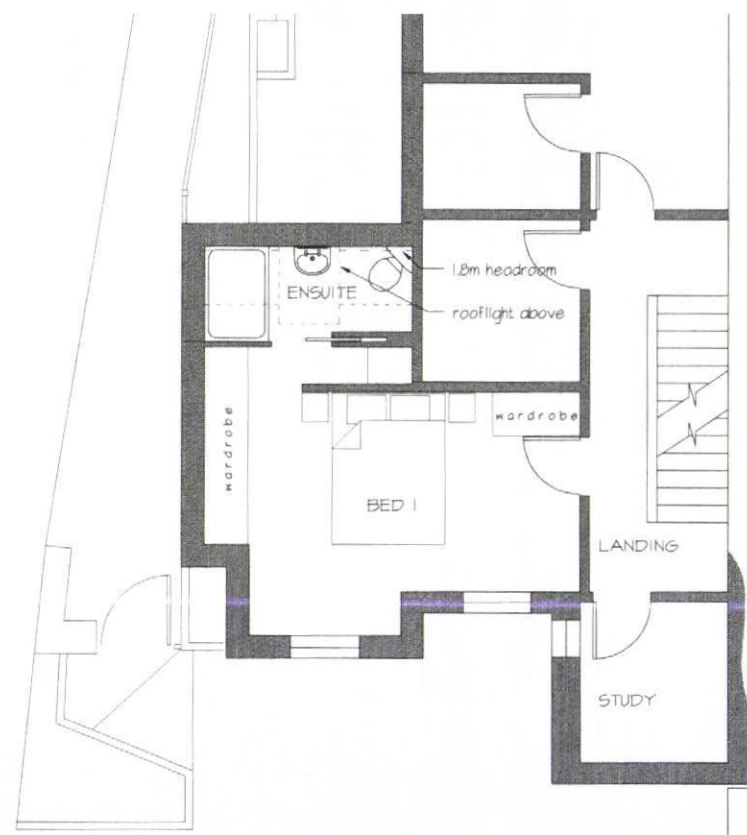

First

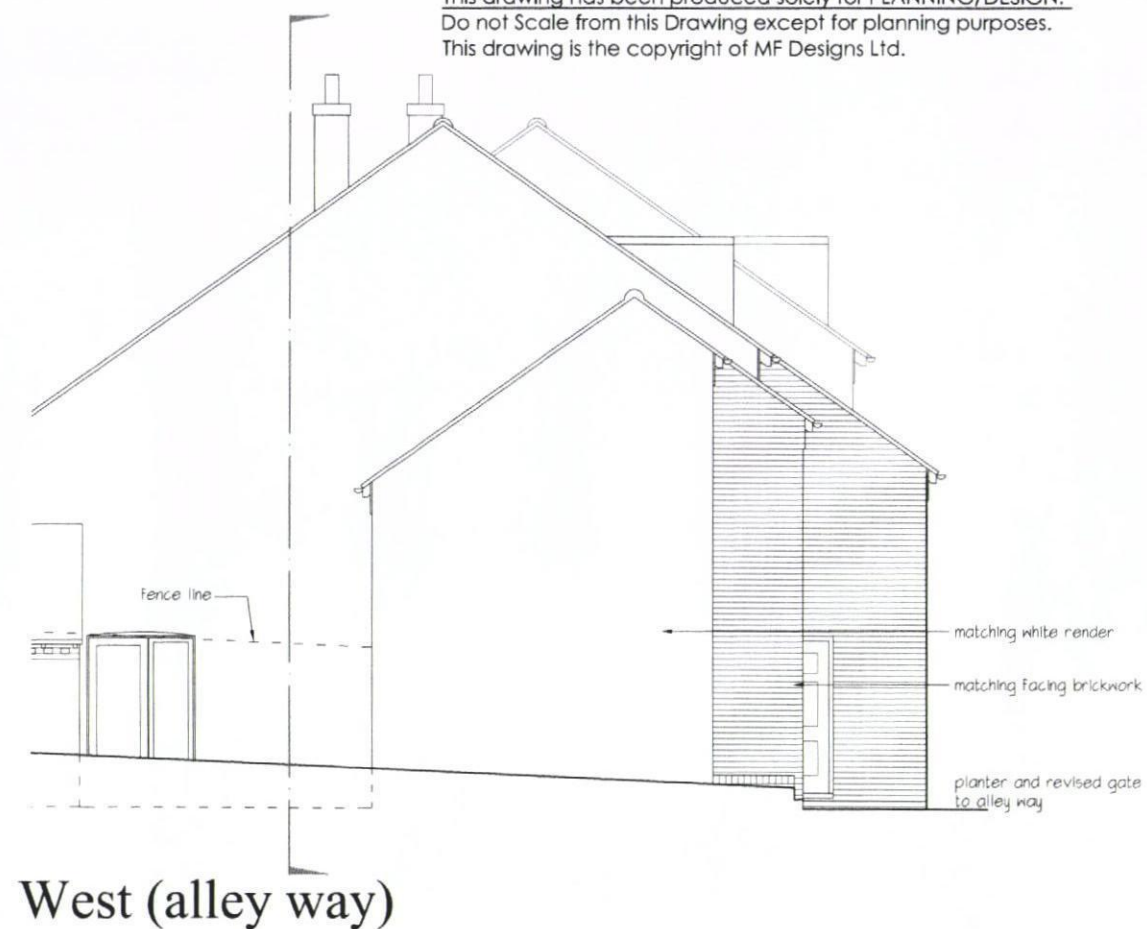

West (alley way)

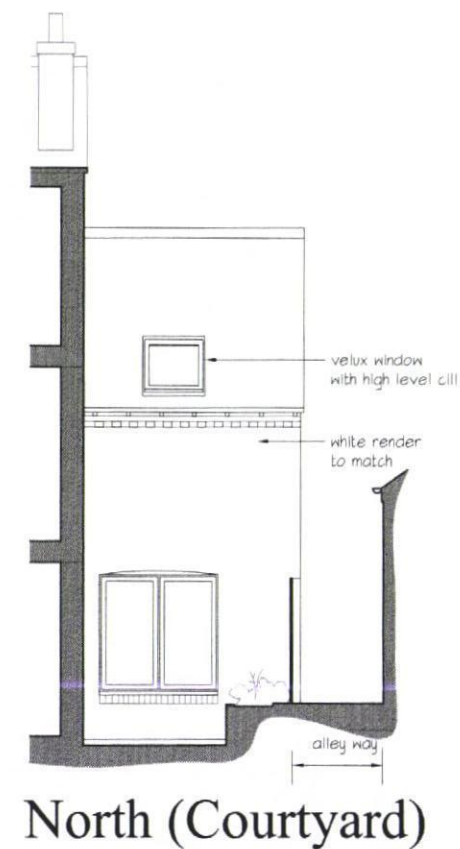

North (Courtyard)

NOTES:
This drawing has been produced solely for PLANNING/DESIGN.
Do not Scale from this Drawing except for planning purposes.
This drawing is the copyright of MF Designs Ltd.

mf designs ltd

Chartered Architects



12 Wensley Gardens • Emsworth • Hampshire • PO10 7RA t/ 01243 377766
Director: Martin Farrer RIBA • Co Registration No.4507379 e admin@mfdesigns.org.uk

Date: Oct 2012
Scale: 1:100

Job No: 3047
Drg No: 112