PERMIT

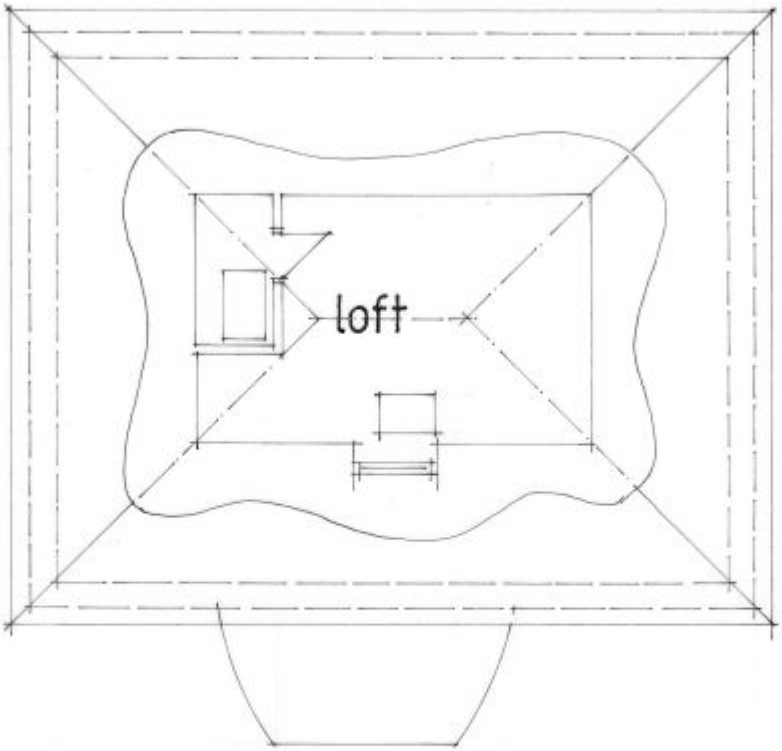

FIRST FLOOR PLAN

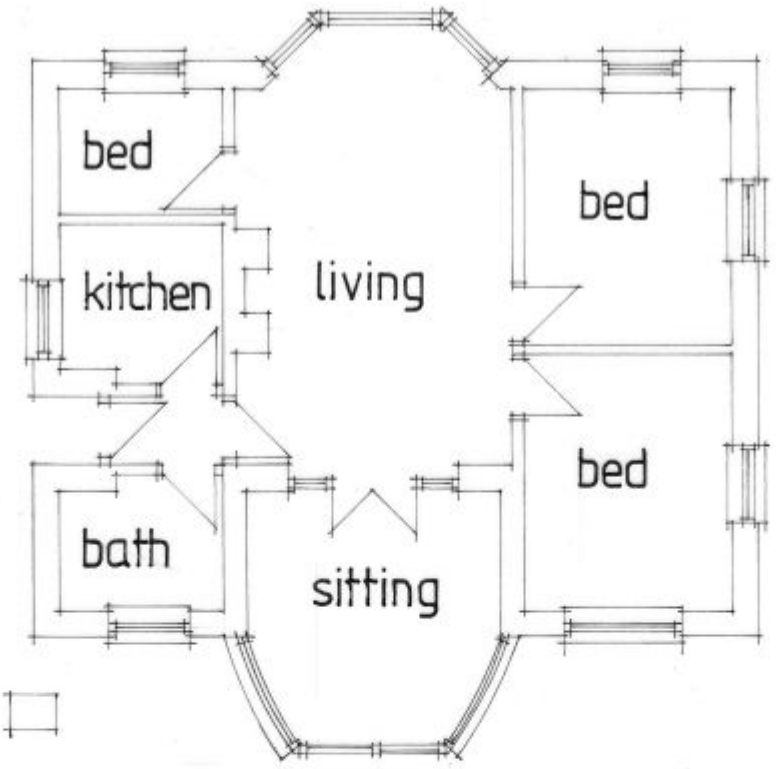

GROUND FLOOR PLAN

a 26/10/11 sitting rm. windows shown

D & B . A The Studio, 11 Anthill Close Denmead, Hampshire, PO7 6ND Tel. 02392 233337 Email ken@berry6.eclipse.co.uk	19 Eastoke Avenue Hayling Island Plans as Existing	Drawing no 1123/01a Scale : 1:100 Date : October 2011	A4