



3 **3D View 1**

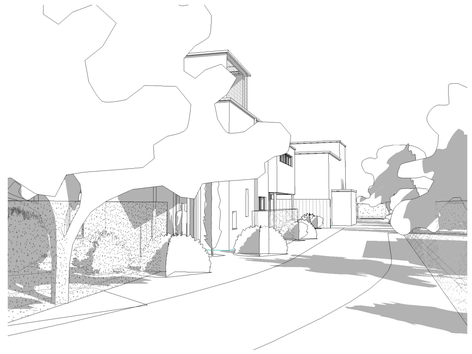

4 **3D View 2**



5 **3D View 3**

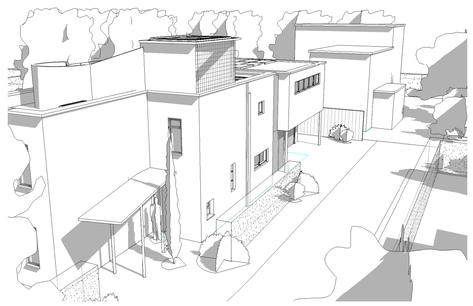

6 **3D View 4**




7 **3D View 5**




8 **3D View 6**


North

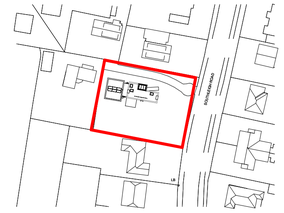


1 **Site Location**
1 : 1250

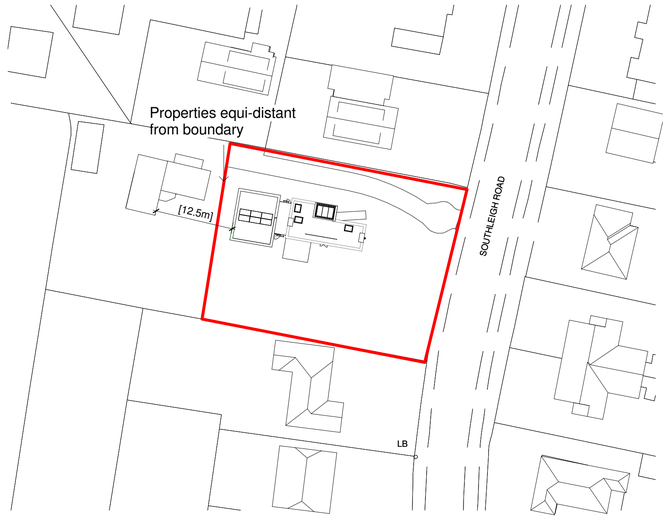

2 **Site Block Plan**
1 : 500

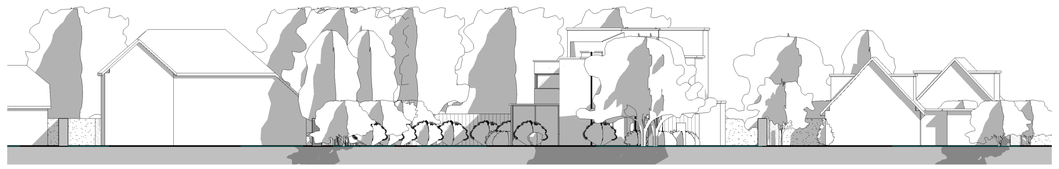

9 **Section From West**
1 : 200

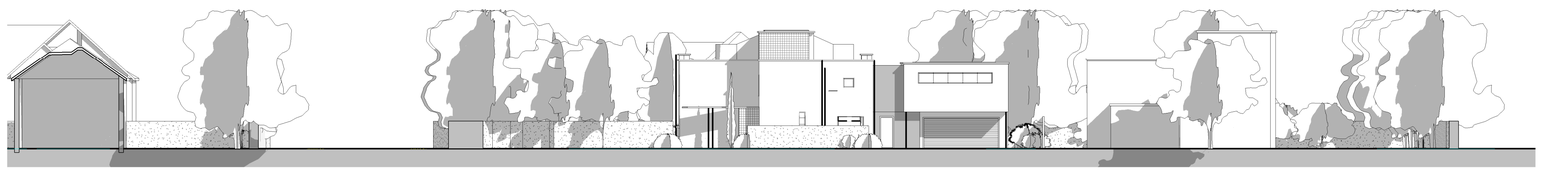

10 **Section From North**
1 : 200

helyer**design**
sustainability through design

mail@helyerdesign.co.uk
www.helyerdesign.co.uk.
1 The Old Flour Mill, Emsworth, PO10 7BT
01243 370 715

Warblington Road
A100 c