





PHYSICAL SCALE IN METERS @ 1:100

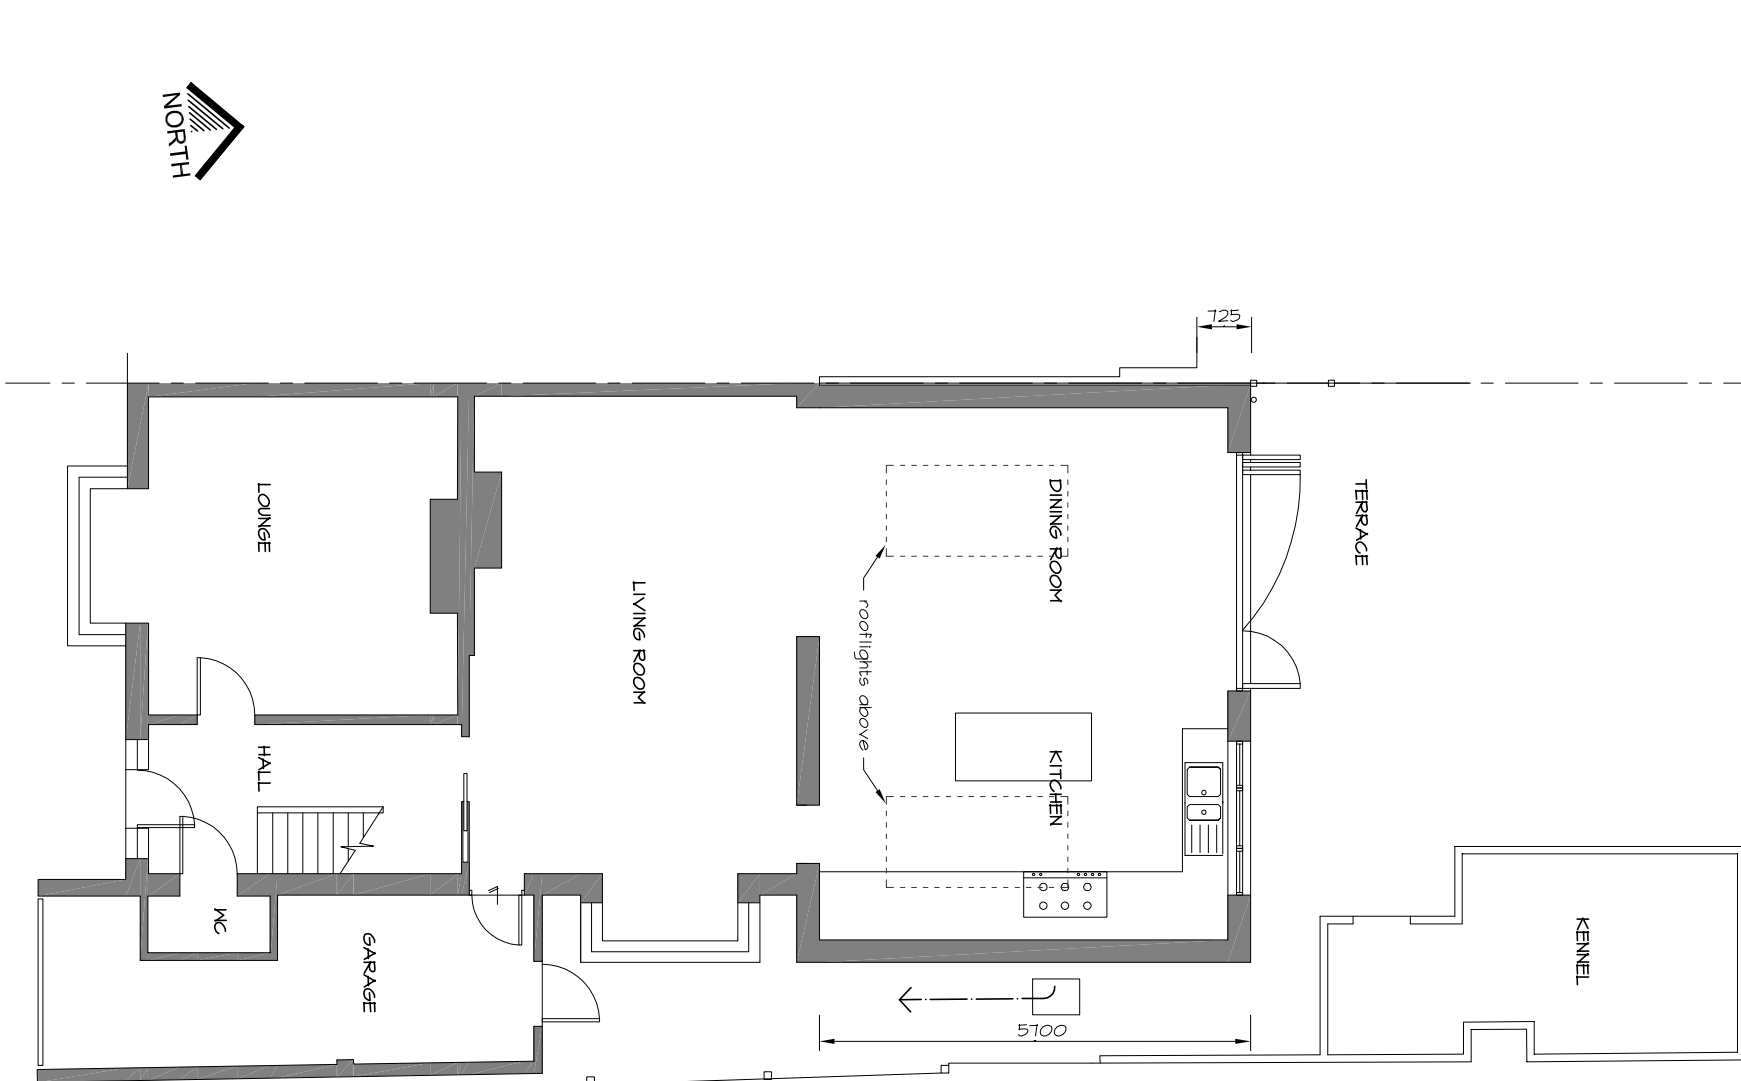


Proposed Ground Floor

SINGLE STOREY REAR EXTENSION
625 Southleigh Road, Emsworth. PO10 7TE

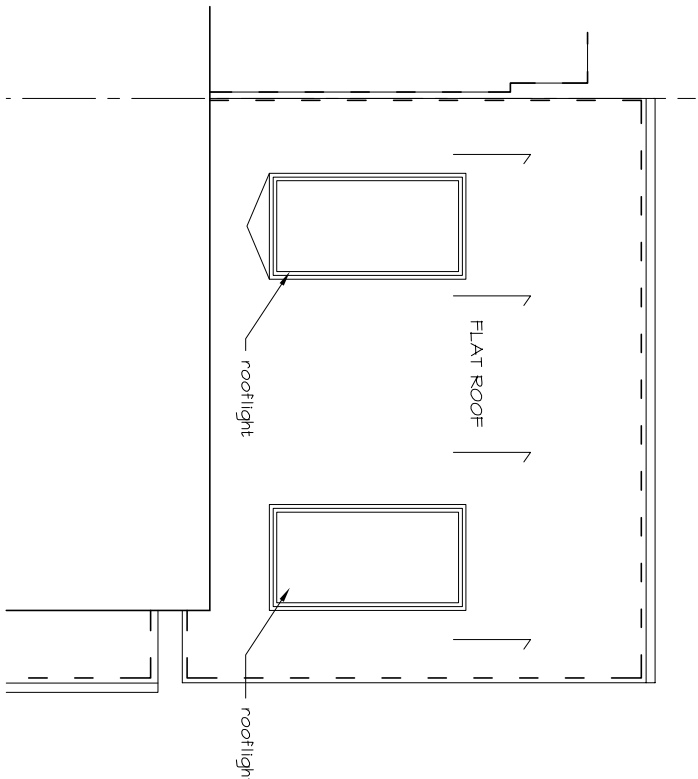

Proposed Roof Plan

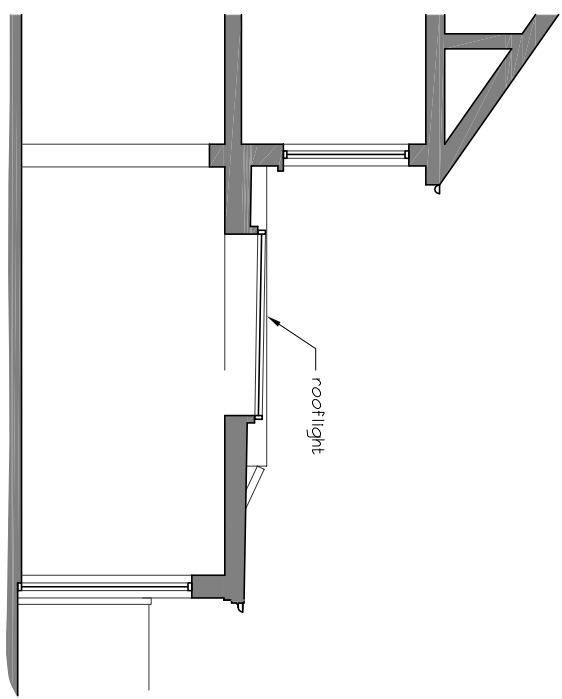

Typical Section

NOTES:
This drawing has been produced solely for PLANNING/DESIGN.
Do not Scale from this Drawing except for planning purposes.
This drawing is the copyright of MF Designs Ltd.

A: 01.02.13 - roof and rooflights

