



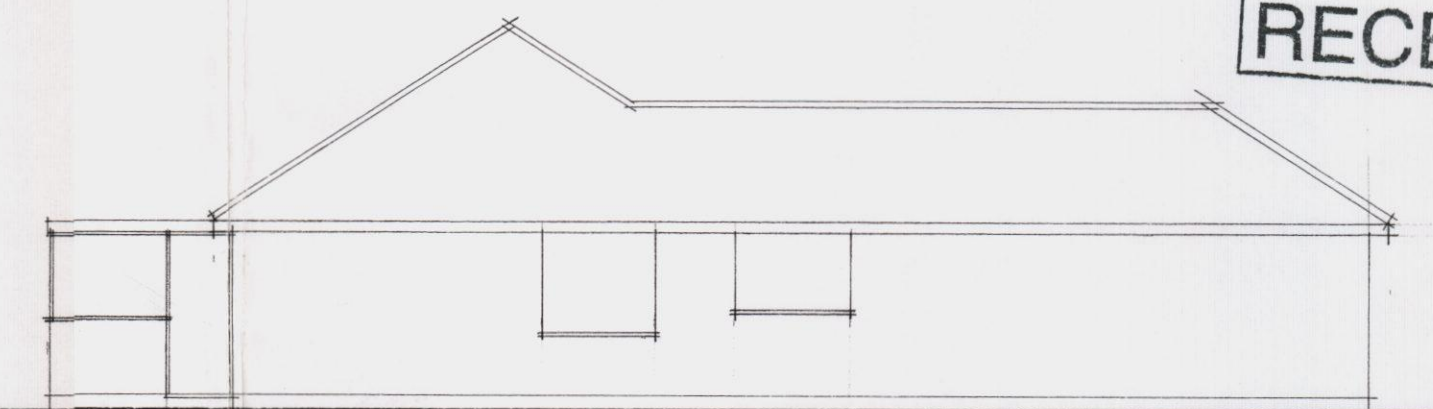


existing side elevation

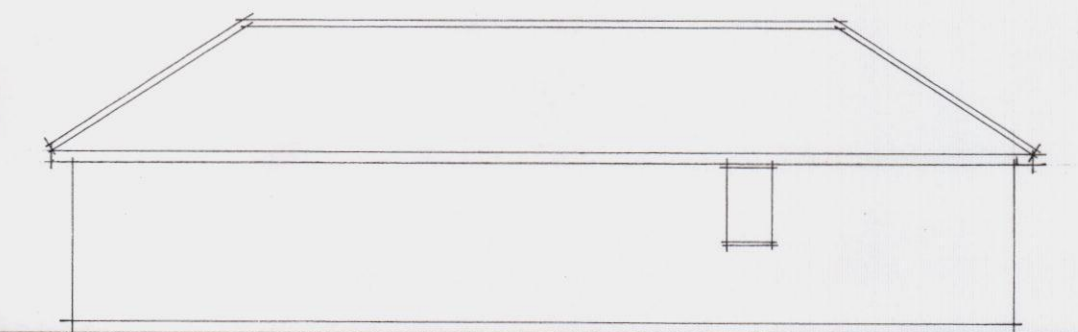


existing side elevation




proposed side

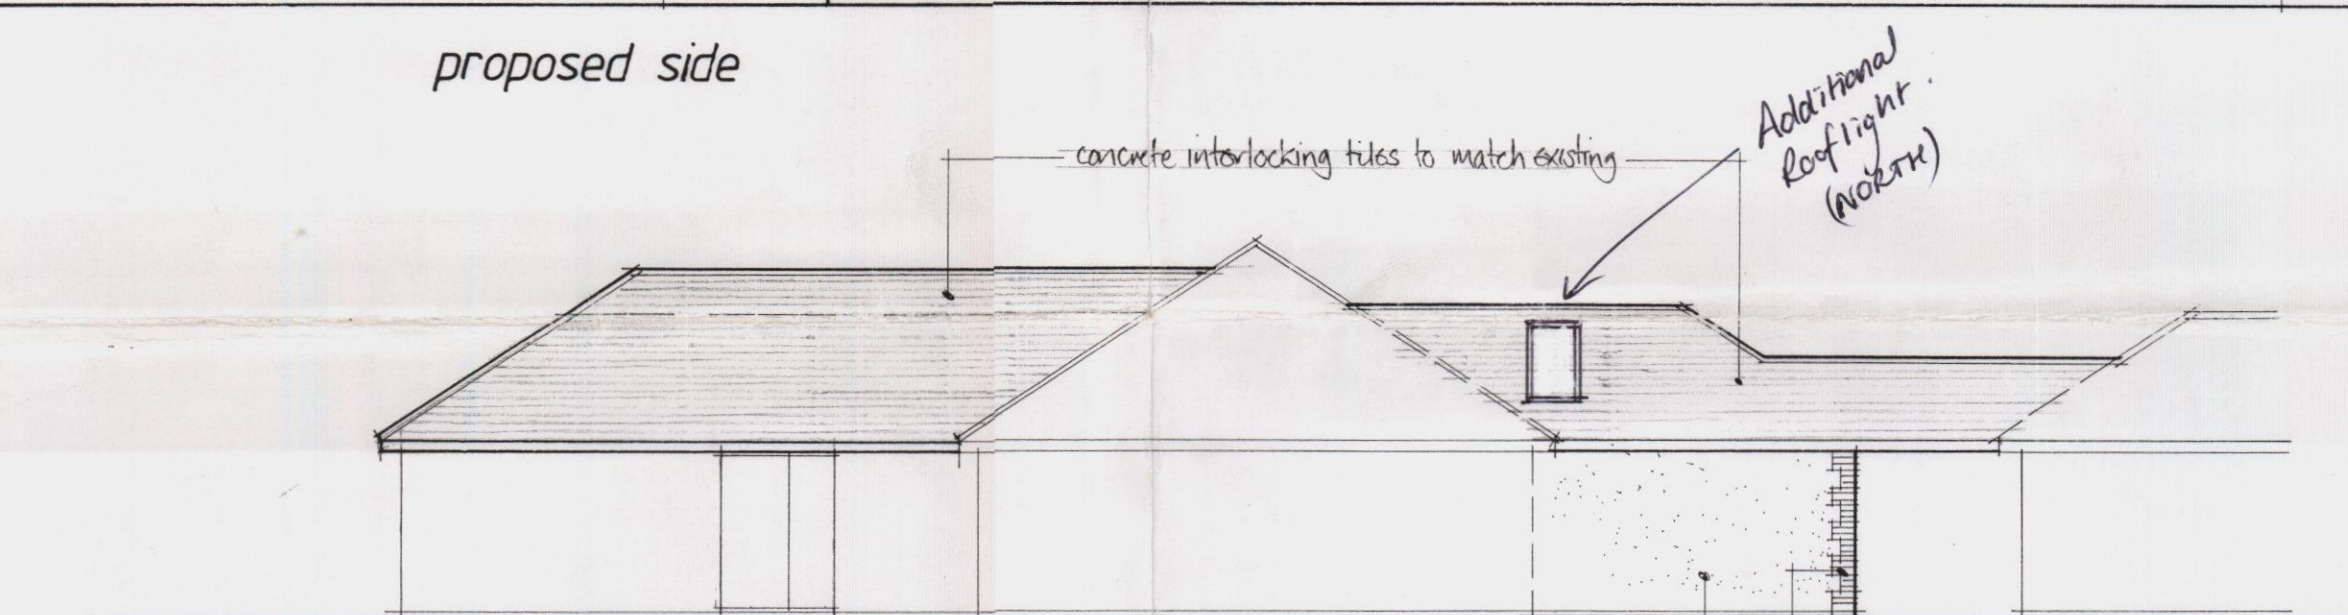

proposed side

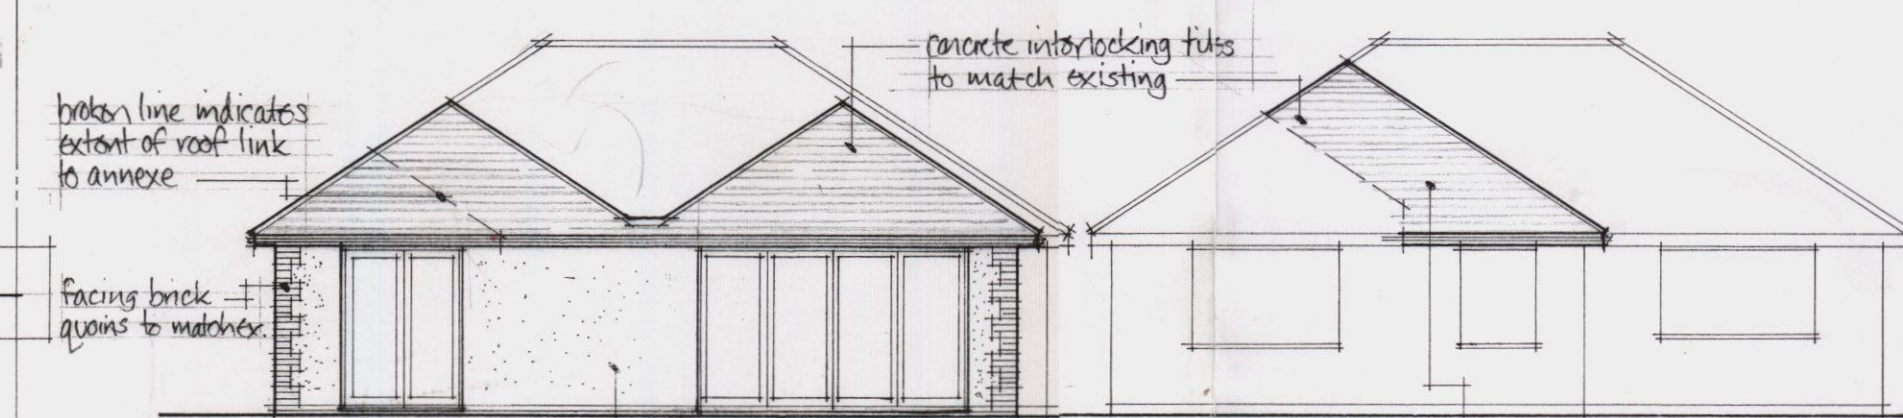


proposed front

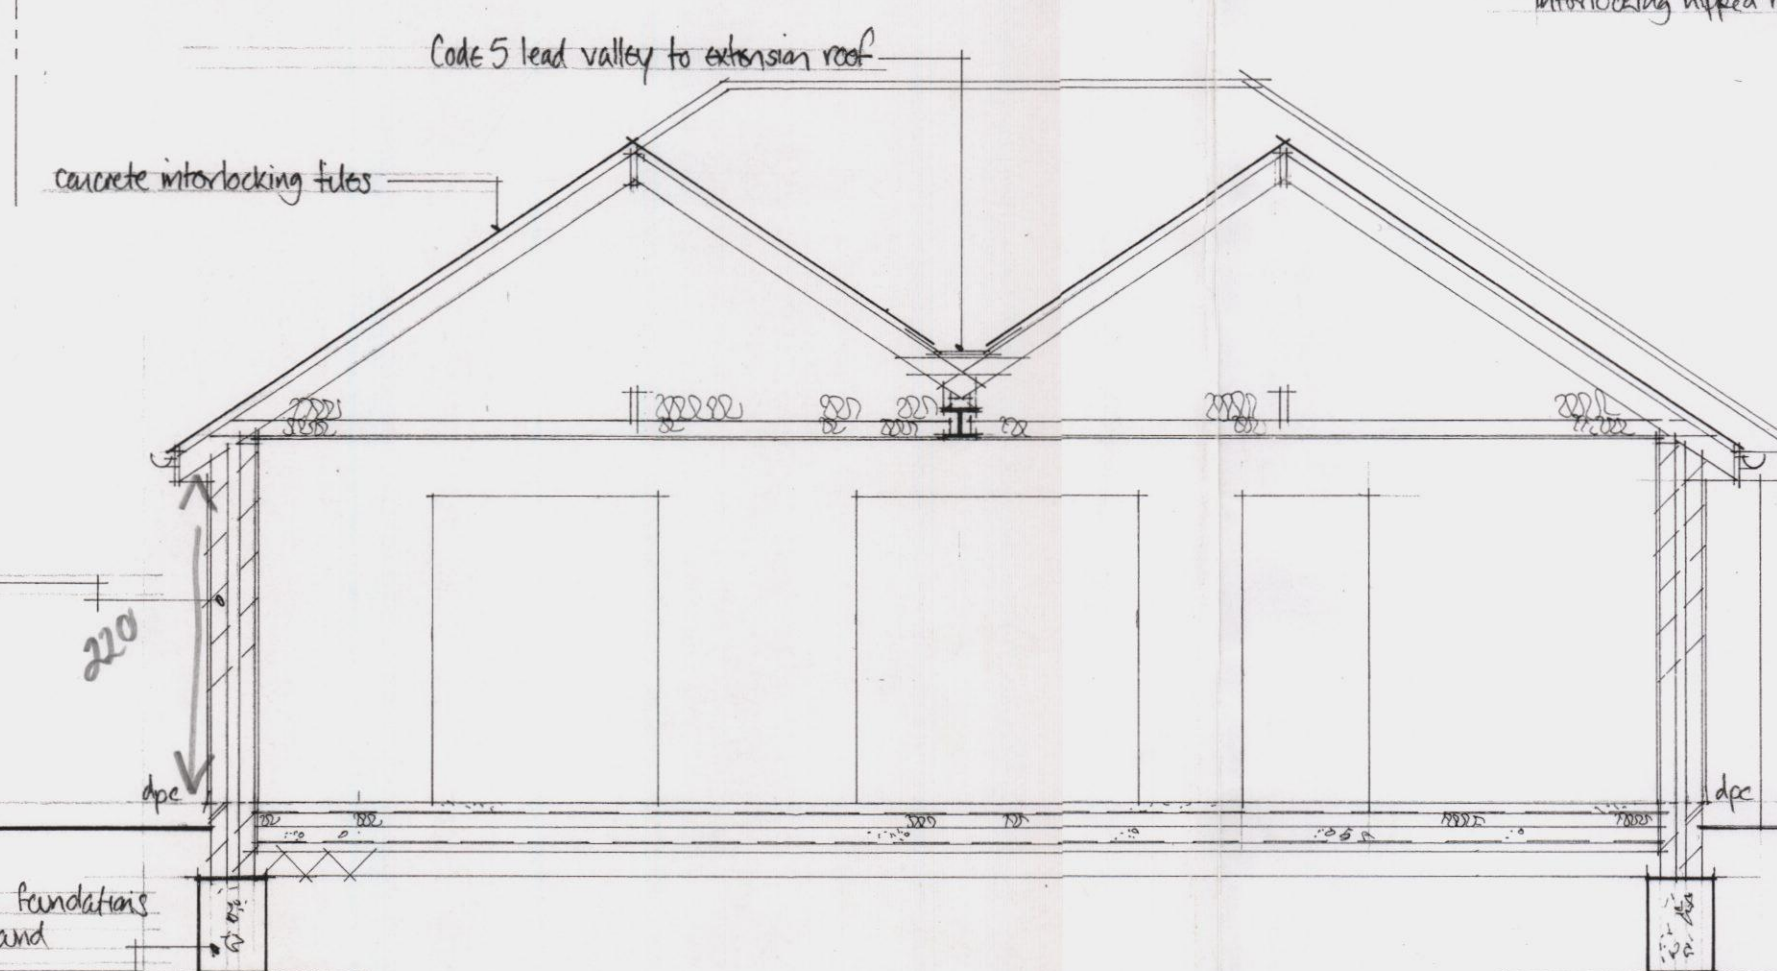


section a

03/03

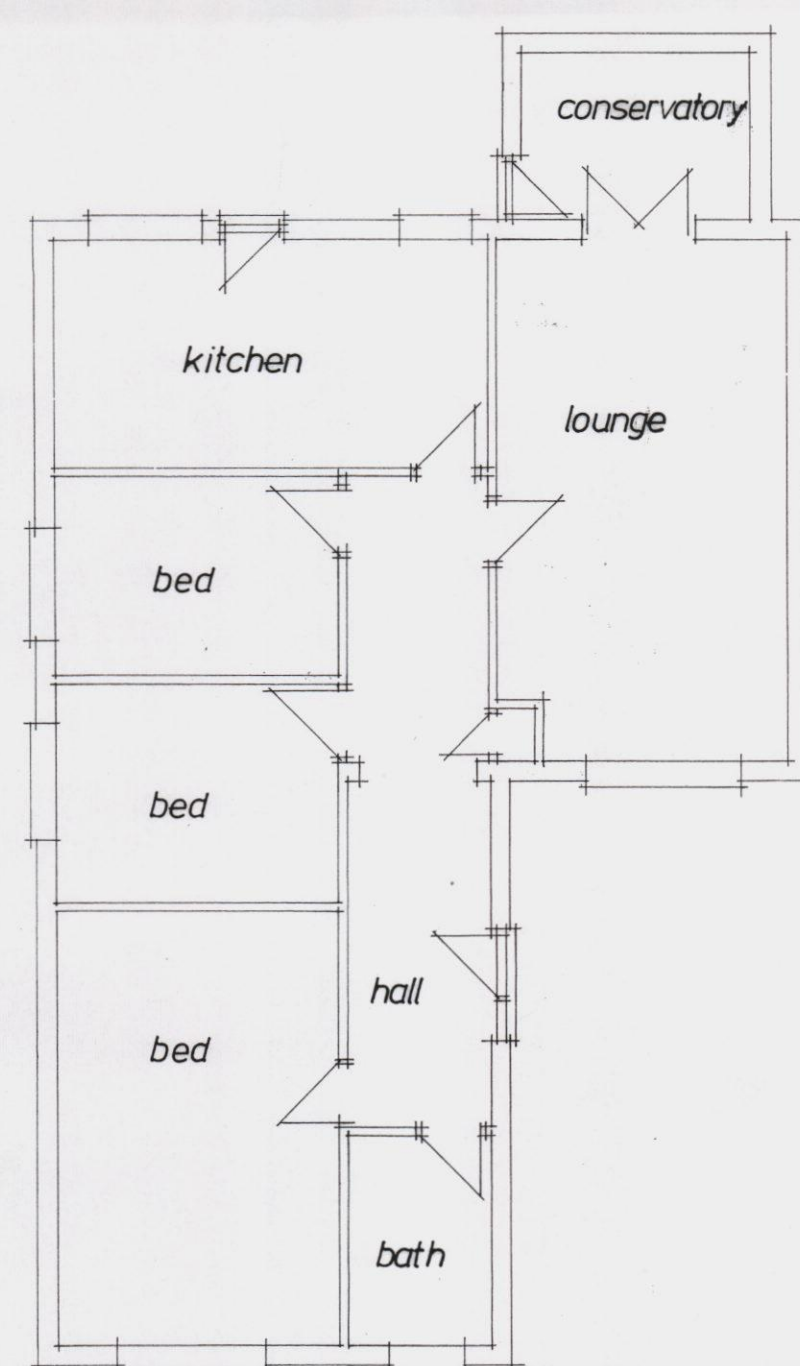

existing layout (1:100)

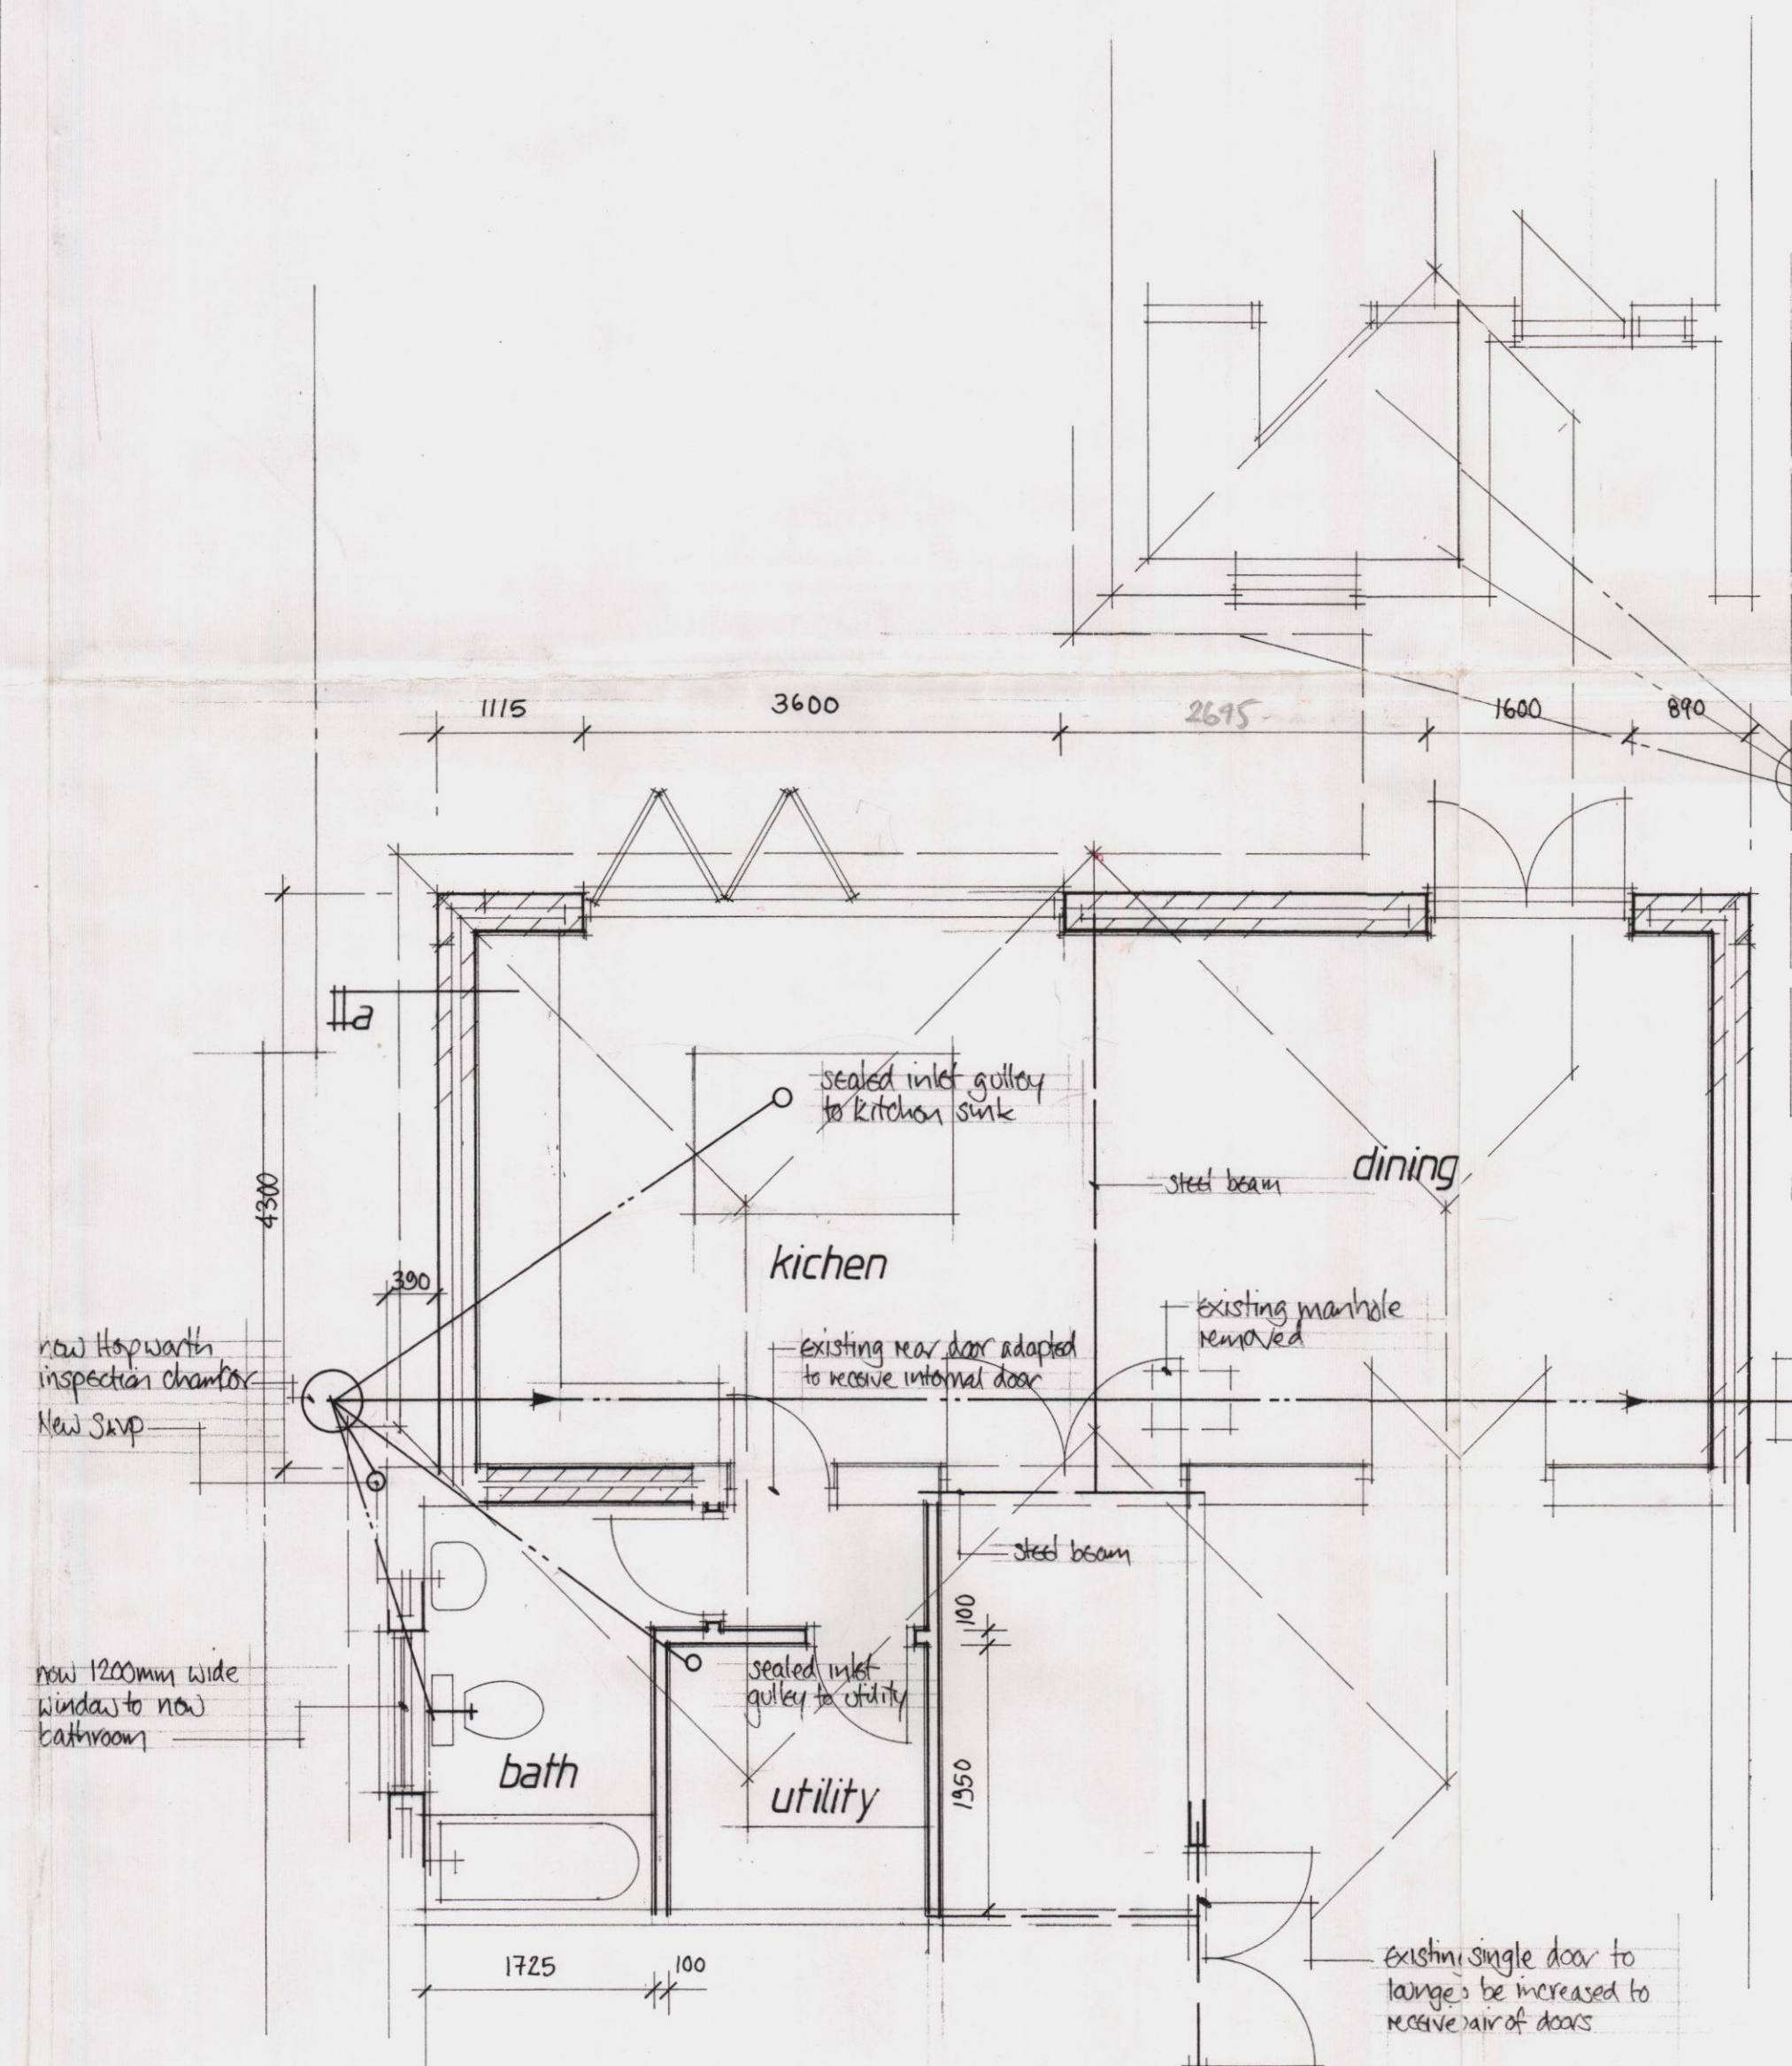

proposed layout (1:50)

sand / cement render

450x650mm trench fill foundations
to a depth to suit local ground
conditions