



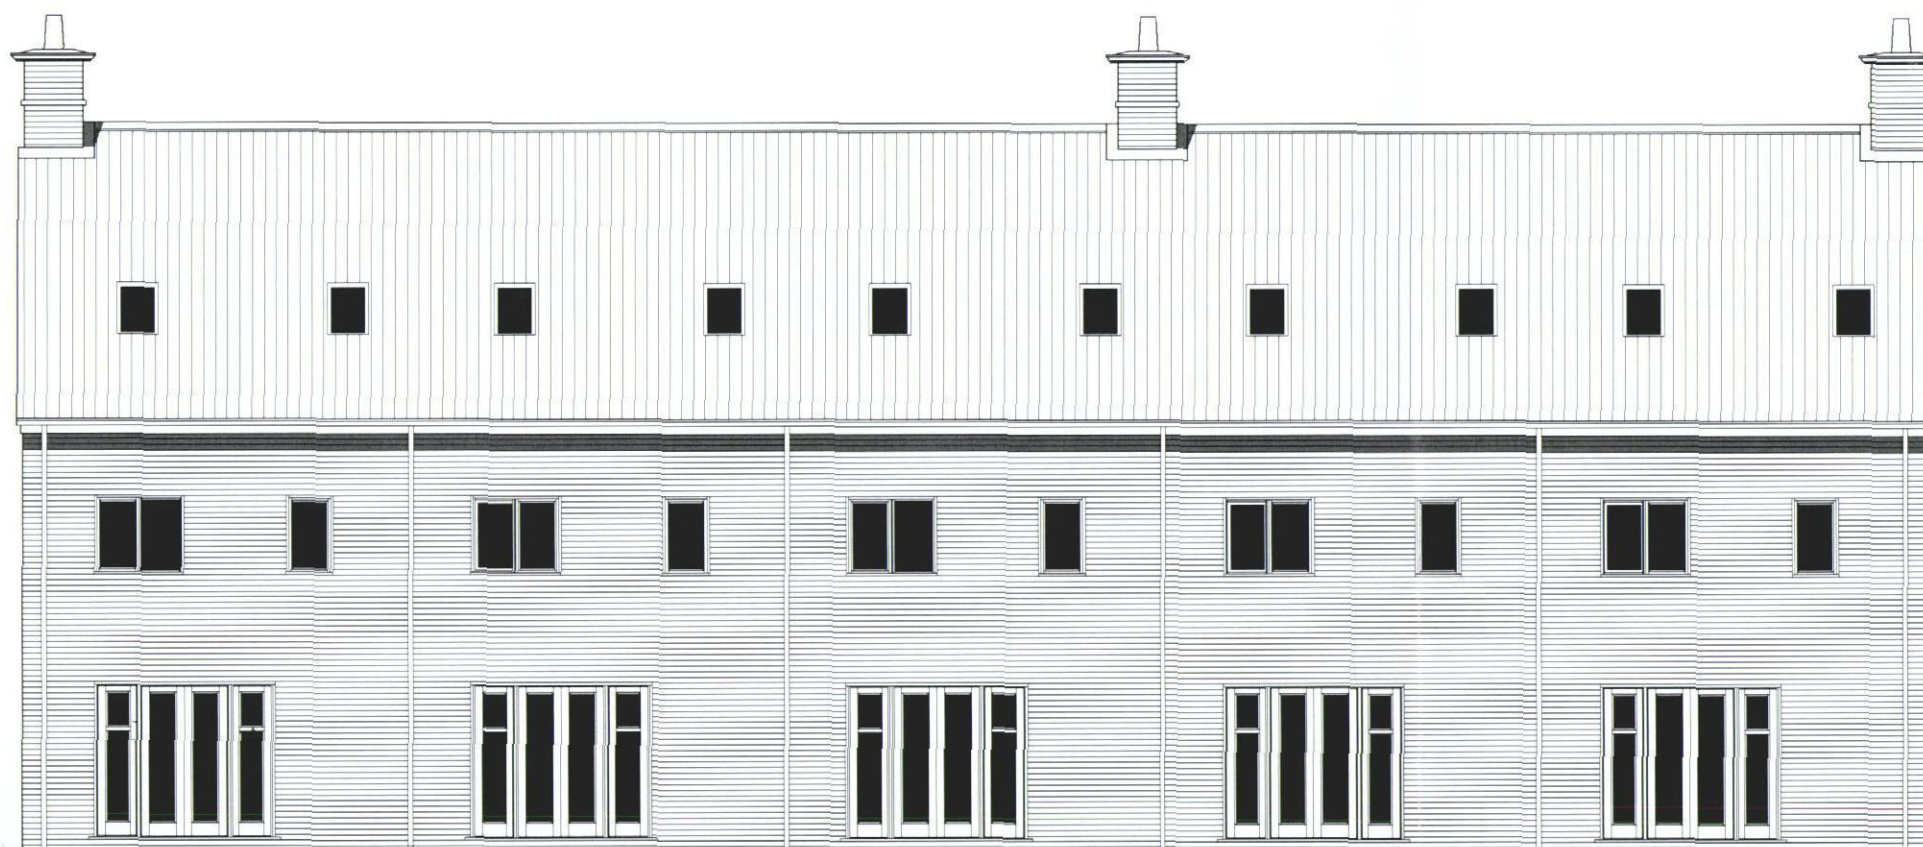

REAR ELEVATION

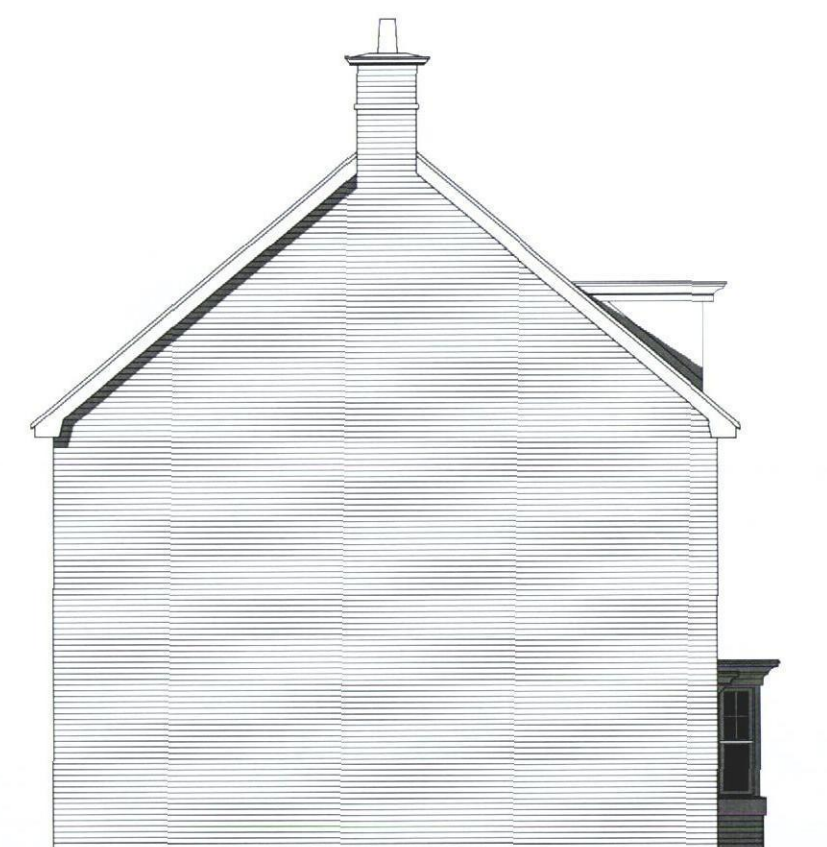

SIDE ELEVATION



House Type L

BLOOR HOMES
©this drawing is copyright.

New Lane
Havant

Oct 2012
1:100 @ A3

Plots 35-39 Rear & Side Elevation

NW-0002-09-L.04