



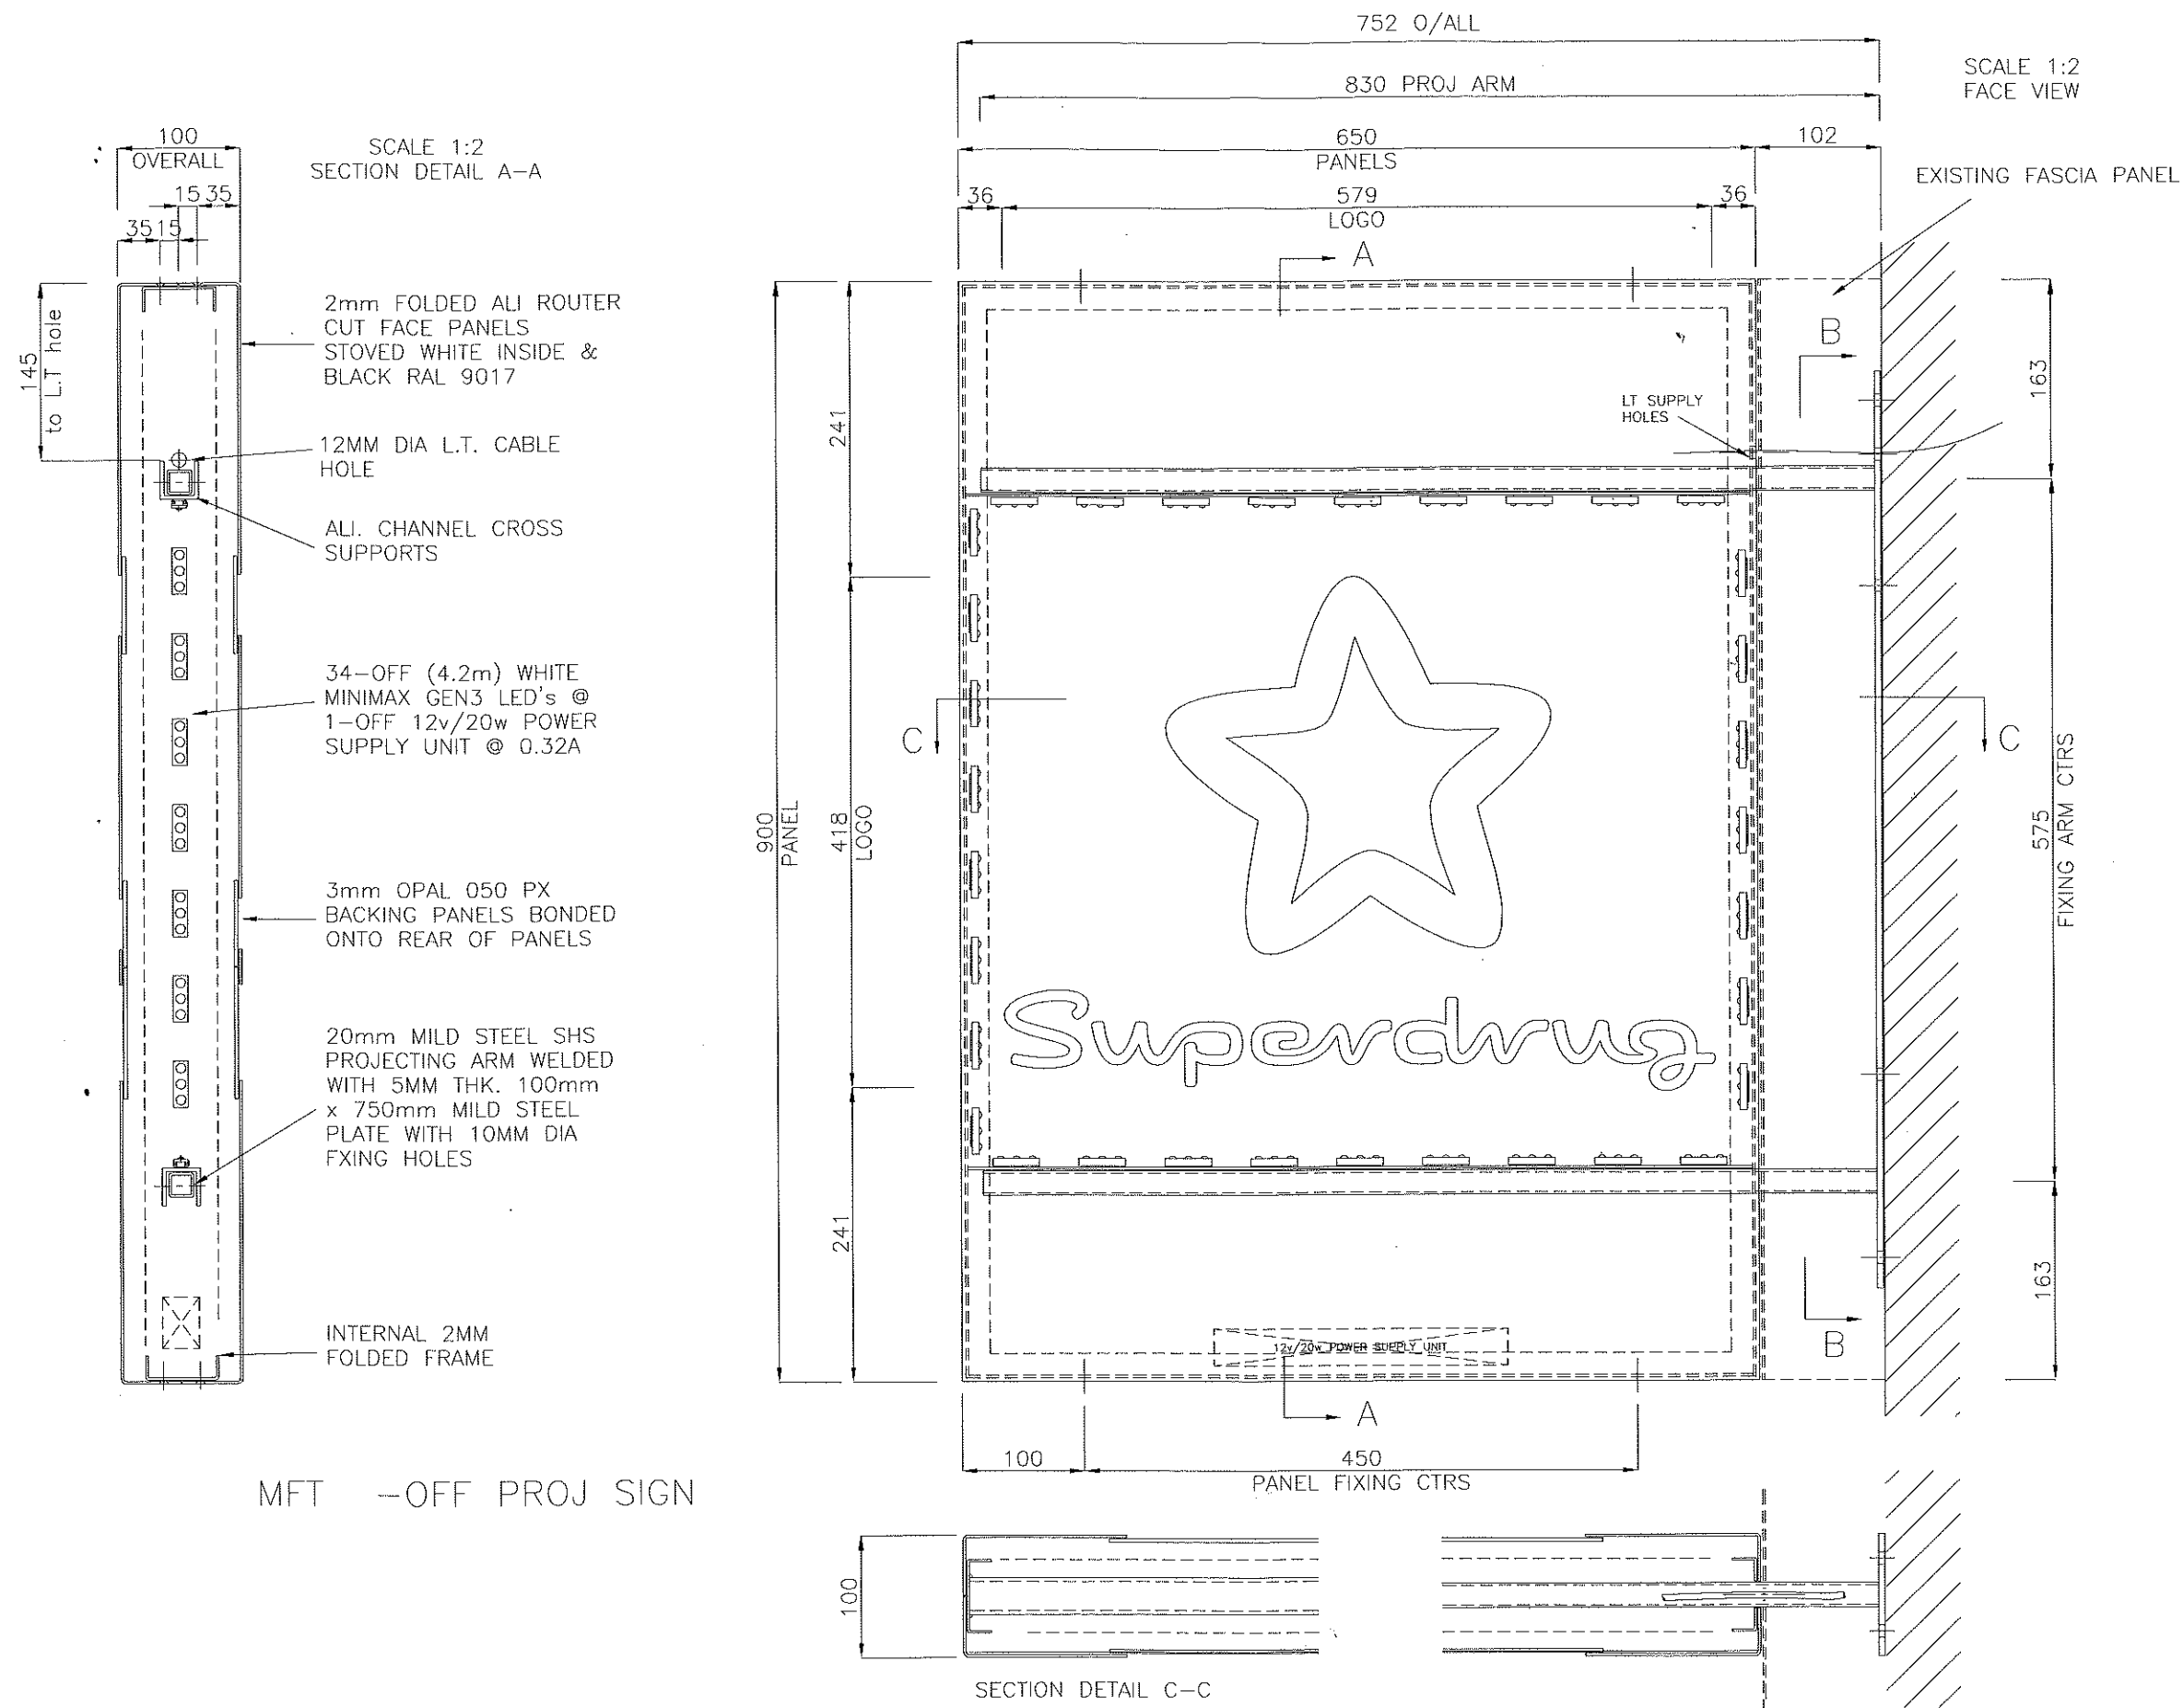

MFT -OFF PROJ SIGN

Signscope

24 LEIGHT ROAD, HAINE INDUSTRIAL PARK, RAMSGATE,
KENT. CT12 5EU. TEL 01843 850800 FAX 01843 853537

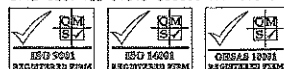

COPYRIGHT.
This drawing is the property of SIGNSCOPE LTD and
copyright is reserved by them. The drawing is issued on
condition that it is not copied or disclosed by or to any
unauthorised persons without the prior consent in writing
of SIGNSCOPE LTD.

HEALTH & SAFETY NOTICE.
Before lifting a sign or elements of a sign, access the
weight and size before attempting to lift. If you have
any doubts, discuss this with your line manager as this
may be a multi-person lift.

REVISIONS

Title
SUPERDRUG

Date
21.5.12

Scale @ A0
1:2

Drawn
SPW

Inspected

Project
PROJ SIGN





CAD Title
SUPERD

Dwg No
PROJSIGN

Job No


Revisions
NONE

ROUTER BOX LTR PX DIGI PAINT VINYL SCREEN ASS DESP INST OSS

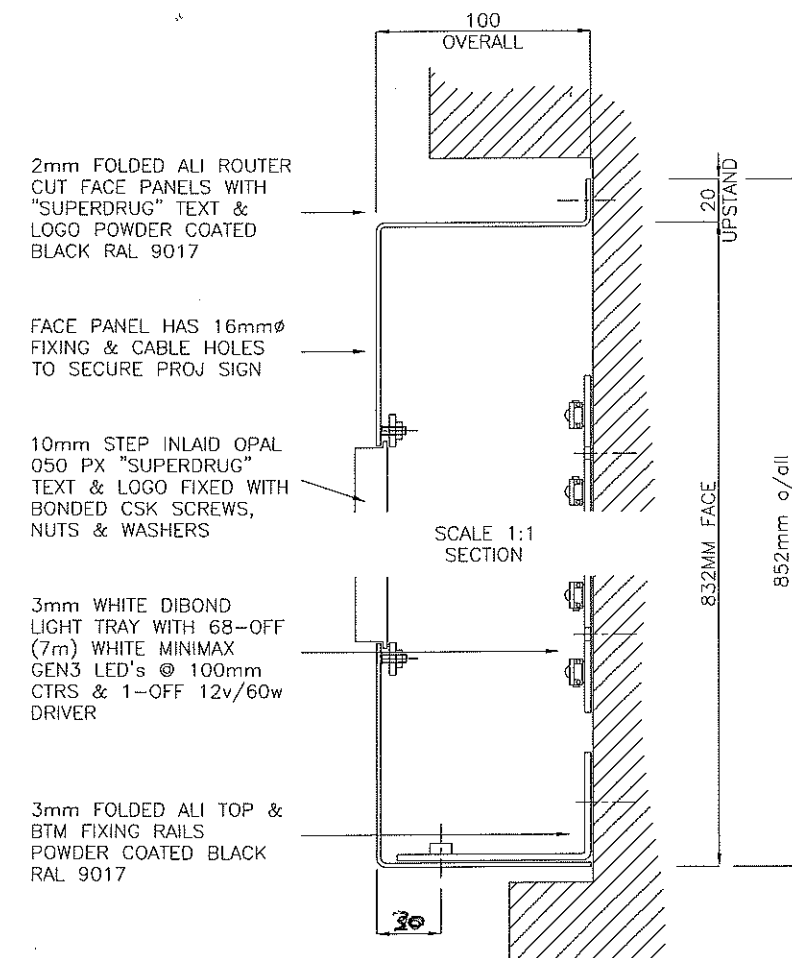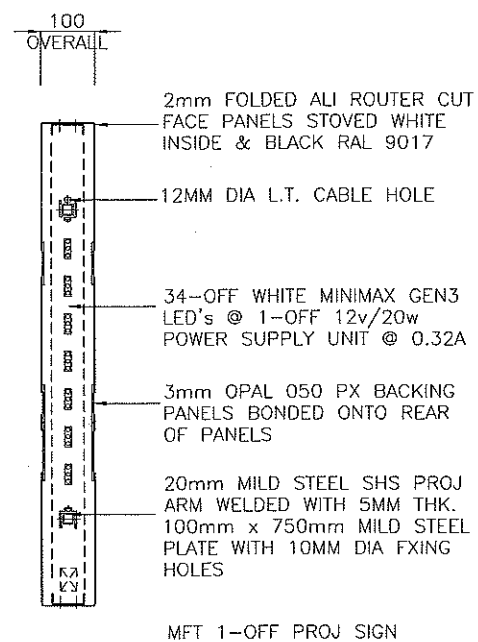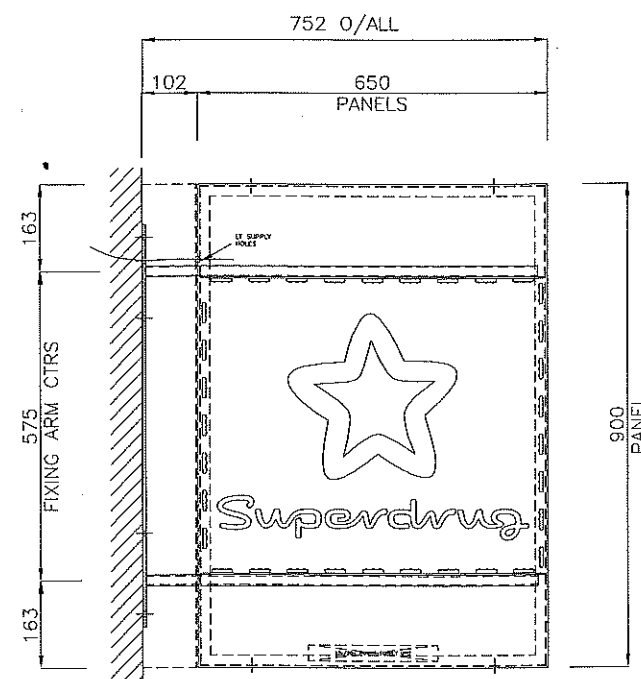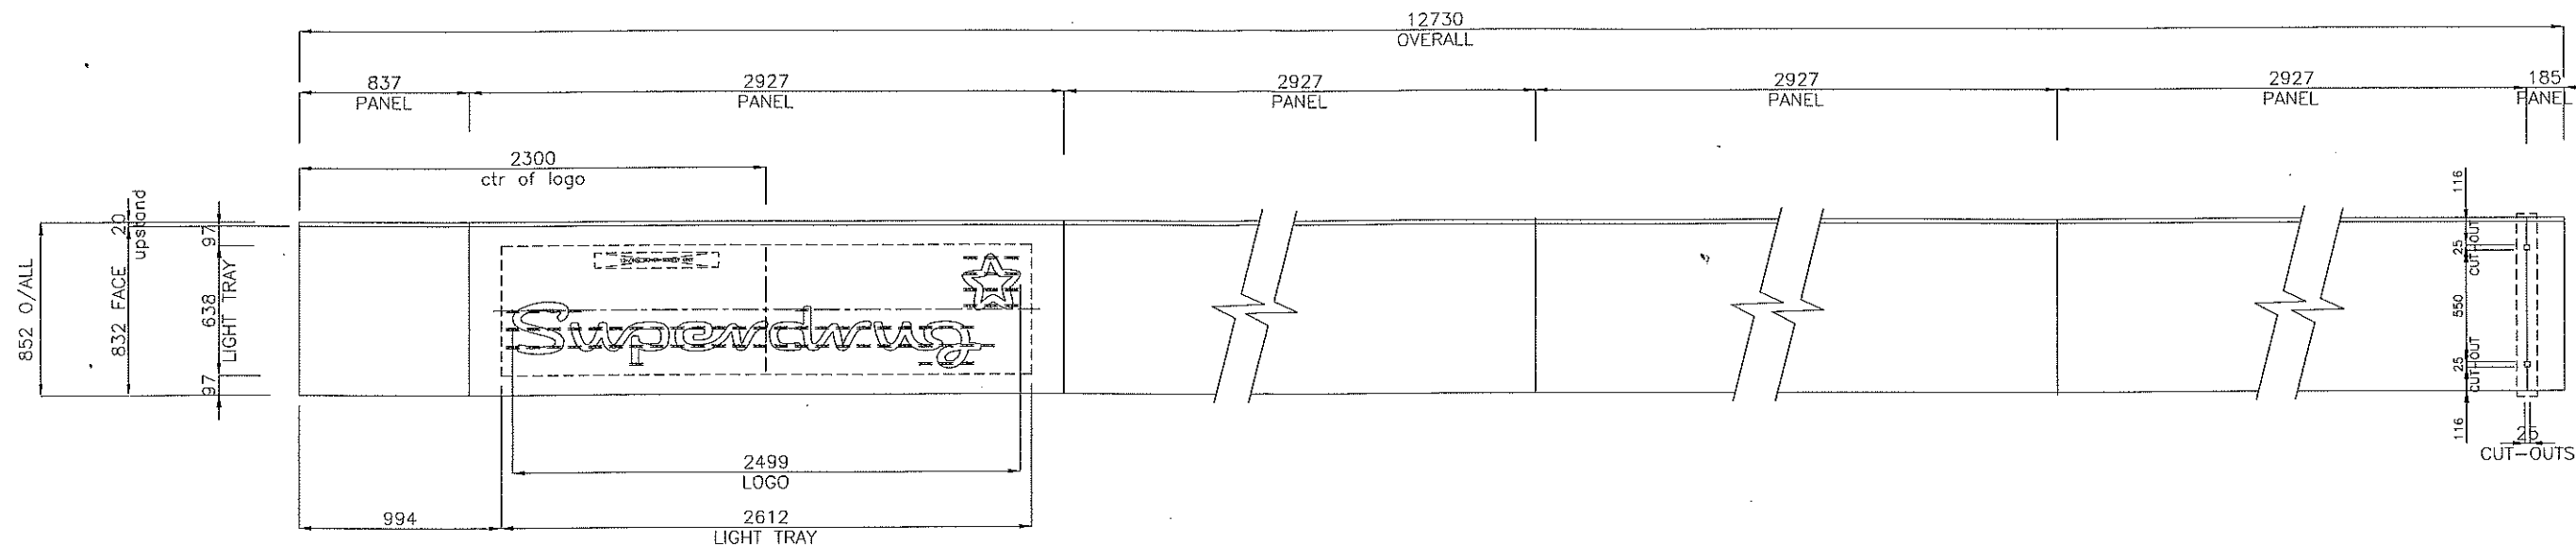

Signscope

24 LEIGHT ROAD, HAINE INDUSTRIAL PARK, RAMSGATE,
KENT, CT12 5EL. TEL 01843 850800 FAX 01843 853337

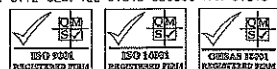

COPYRIGHT.
This drawing is the property of SIGNSCOPE LTD and copyright is reserved by them. The drawing is issued on condition that it is not copied or disclosed by or to any unauthorised persons without the prior consent in writing of SIGNSCOPE LTD.

HEALTH & SAFETY NOTICE.
Before lifting a sign or elements of a sign, assess the weight and size before attempting to lift. If you have any doubts, discuss this with your line manager as this may be a multi-person lift.

REVISIONS

Title
SUPERDRUG - Waterloooville

Date
10.7.12

Scale @ A0
1:1,1:5

Drawn
ms

Inspected

Project
FASCIA

CAD Title
SUPERD

Dwg No

Job No
58713

Revisions
NONE

ROUTER BOX LTR PX DIGI PAINT VINYL SCREEN ASS DESP INST QSS