


SUPERSEDED

m2
architecture

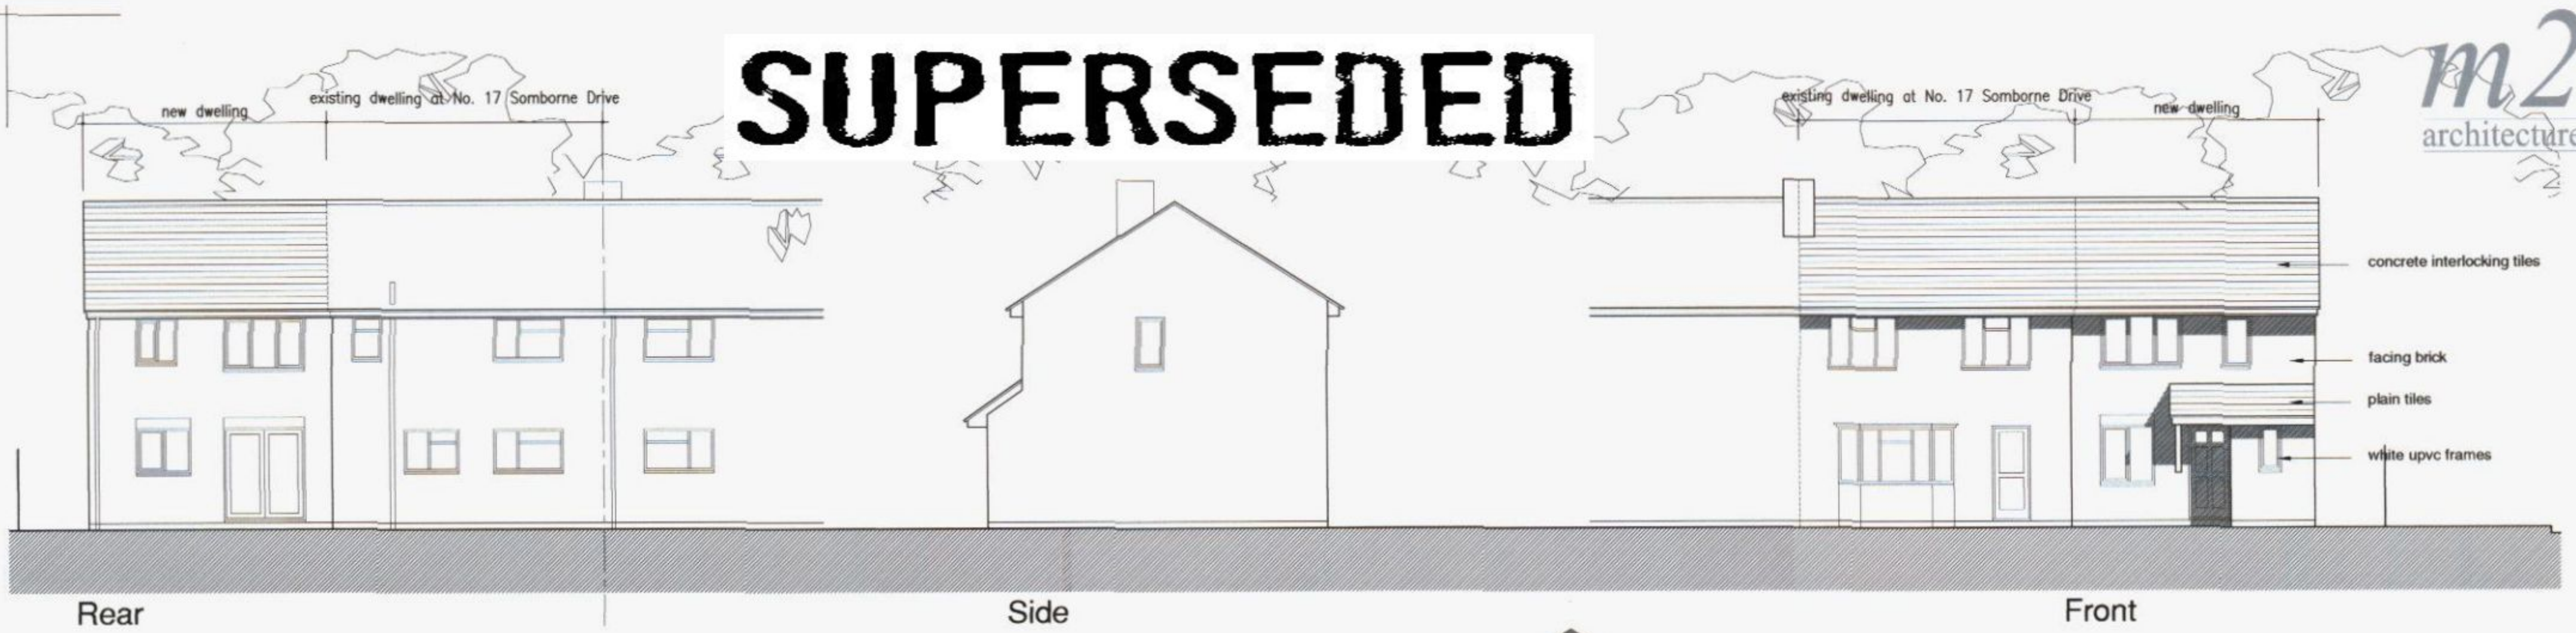

Proposed Section



Rev	Original Issue	Chk / Date

This drawing is copyright and must not be disclosed to third parties without permission
Scaled dimensions are not to be used for construction

4 Queensgate
Queens Road
Fareham
Hampshire
PO16 0NW

Tel: 01329 288911
Fax: 01329 221913
E-mail: admin@m2architecture.com

m2
architecture
architectural technologists

PROJECT
Proposed New Dwelling on Land Adjacent
17 Somborne Drive
Havant

CLIENT
G Hughes

DRAWING TITLE
Proposed Plans, Elevations

PROJECT NO.	DRAWING NO.	REV.	SCALE
10022	100		1:100