Crown Copyright 2009. All rights reserved. Licence number 100020449

pPERMIT

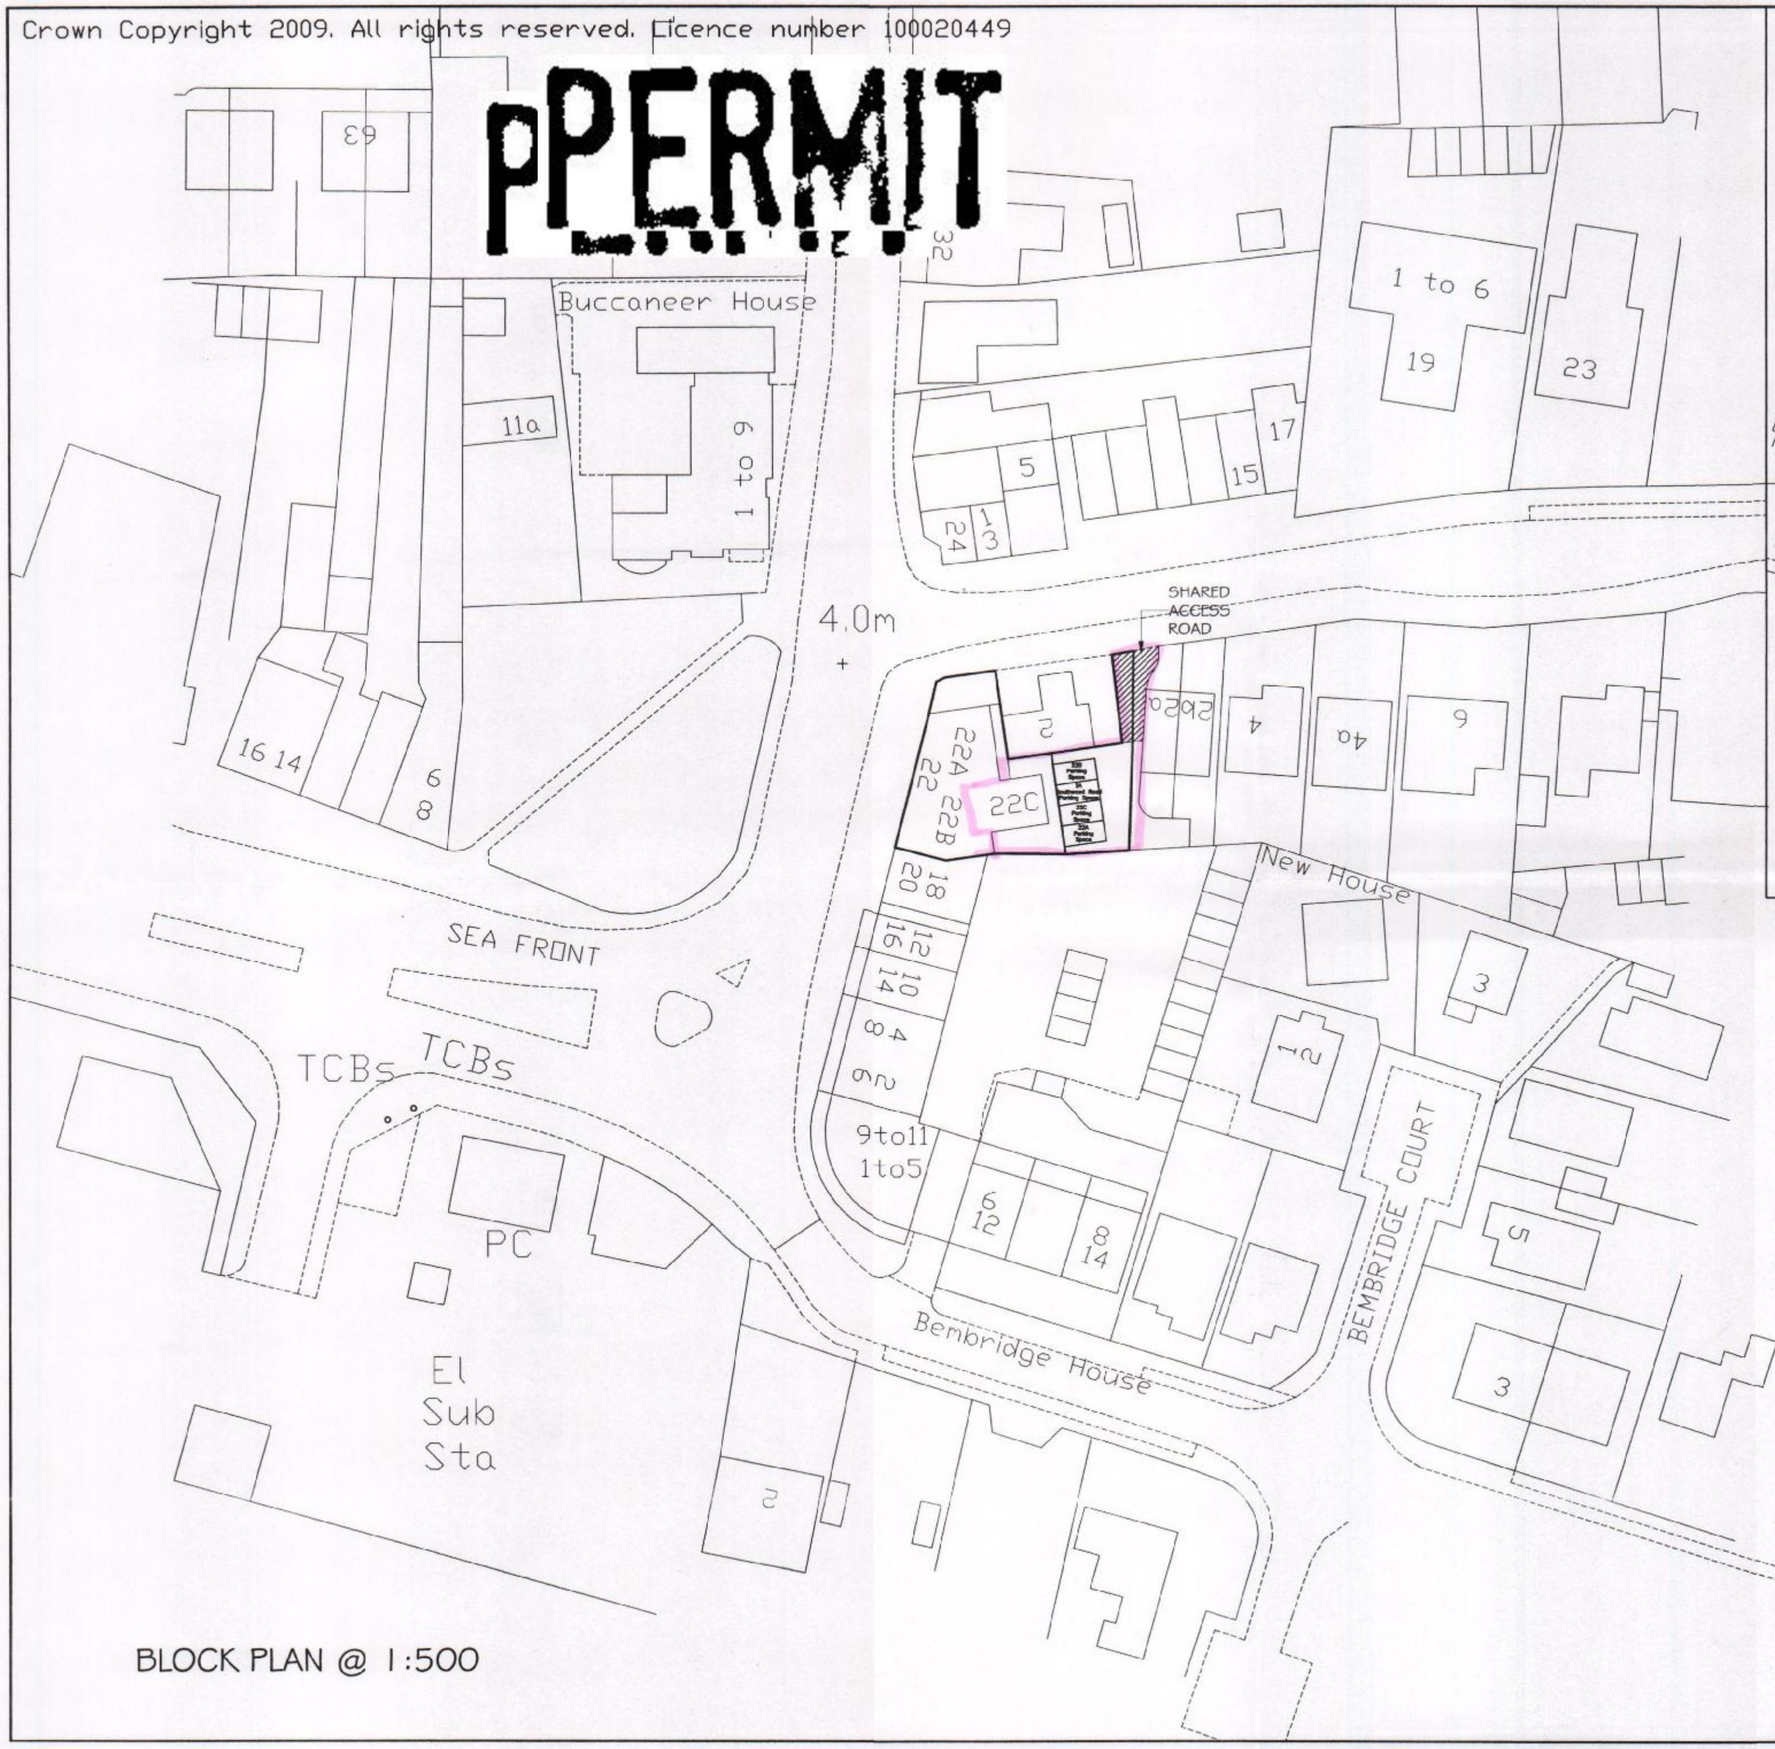

BLOCK PLAN @ 1:500

Crown Copyright 2009. All rights reserved. Licence number 100020449

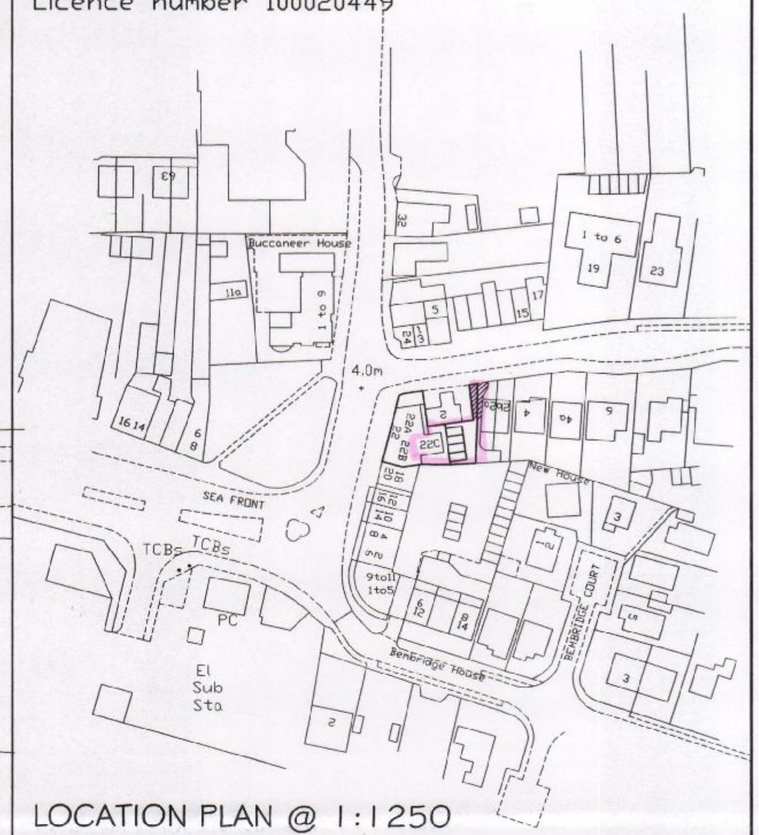

LOCATION PLAN @ 1:1250

This drawing is copyright and remains the property of Graham Ash Architects. All dimensions are to be checked on site. Any discrepancies are to be reported to the Architect before work commences. The scheme is subject to town planning and all other necessary consents.

GRAHAM ASH ARCHITECTS
CHARTERED ARCHITECTS TOWN PLANNING CONSULTANTS
18A MARKET PLACE, ROMSEY, HAMPSHIRE. SO51 8NA
TELEPHONE: 01794 518706 FAX: 01794 511034
EMAIL: ASHPLAN@AOL.COM
WEBSITE: WWW.GrahamAshArchitects.com

CLIENT: **Mr Keith Boothroyde**

PROJECT:
22A, 22B & 22C Rails Lane
Hayling Island

TITLE:
Block / Location Plan

DESIGNED BY	DATE	DRWN / DTALD BY
GA	7-4-09	JAT
SCALE	PLOTTED	REV.
As Shown	7-4-09	

CHECKED BY: .....
DATE: .....
SIGNED: .....

PURPOSE OF ISSUE:
☑ information ☐ approval ☐ tender ☐ construction

DWG. NO. **09:017:01**

HAVANT BOROUGH COUNCIL
14 OCT 2011
RECEIVED