




FIRST FLOOR PLAN

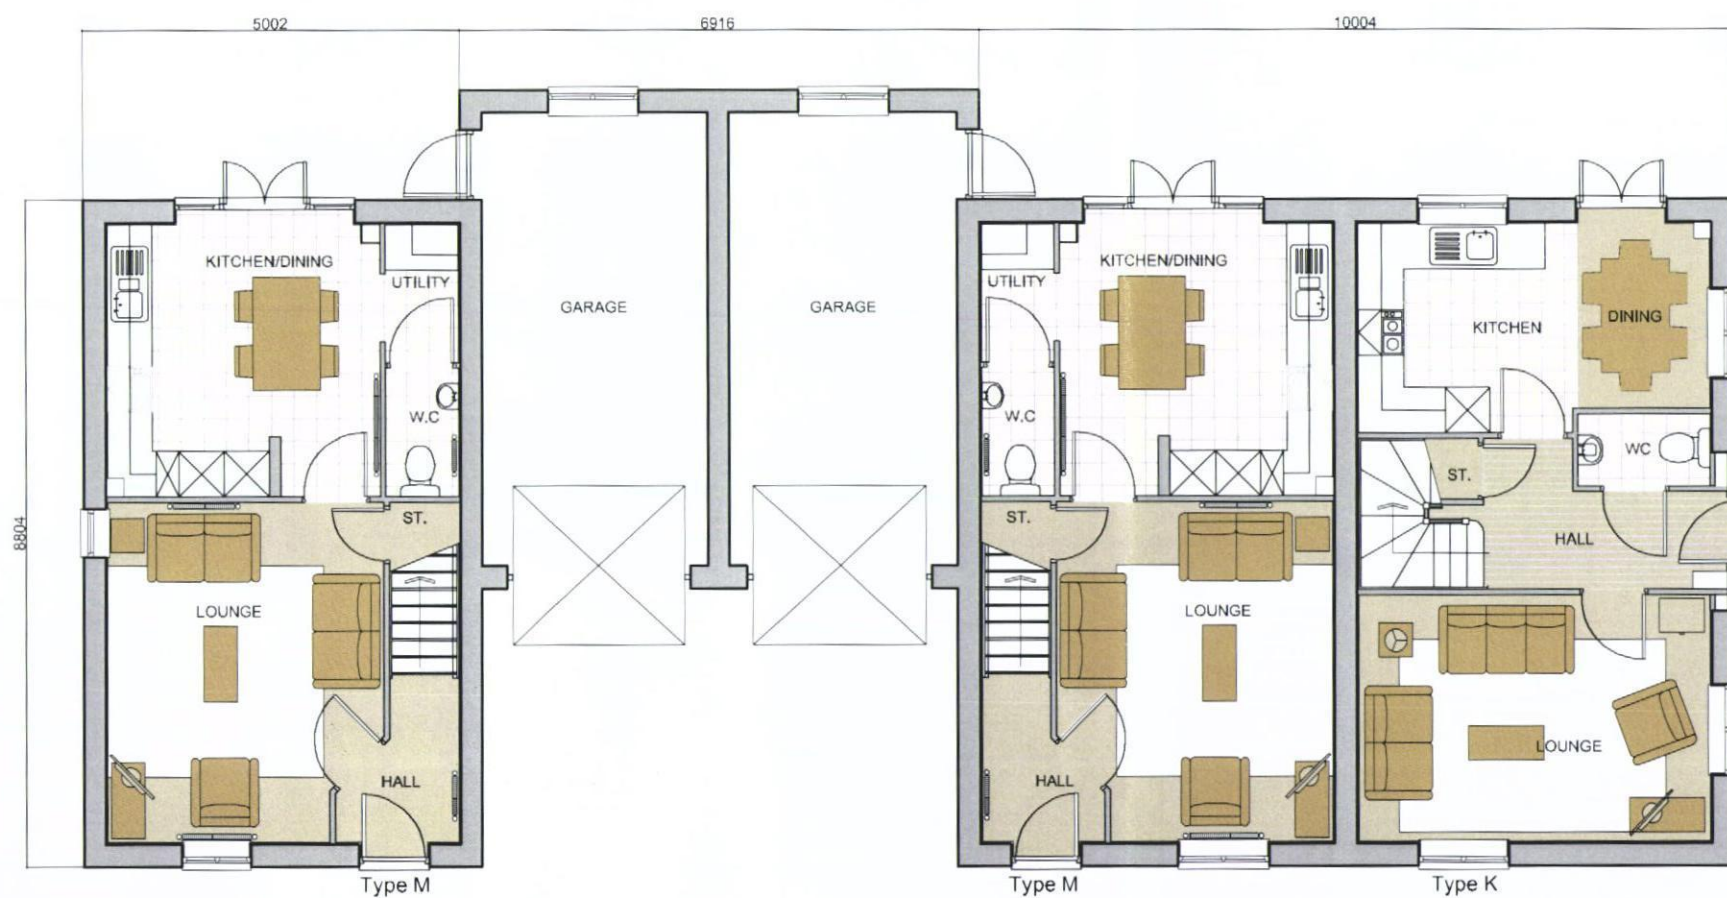

GROUND FLOOR PLAN



House Types M & K

BLOOR HOMES
©this drawing is copyright.

New Lane
Havant

Oct 2012
1:100 @ A3

Plots 1-3 Floor Plans

NW-0002-09-M,K.01