

# REFUSE

Andrew Ockwell DESIGN

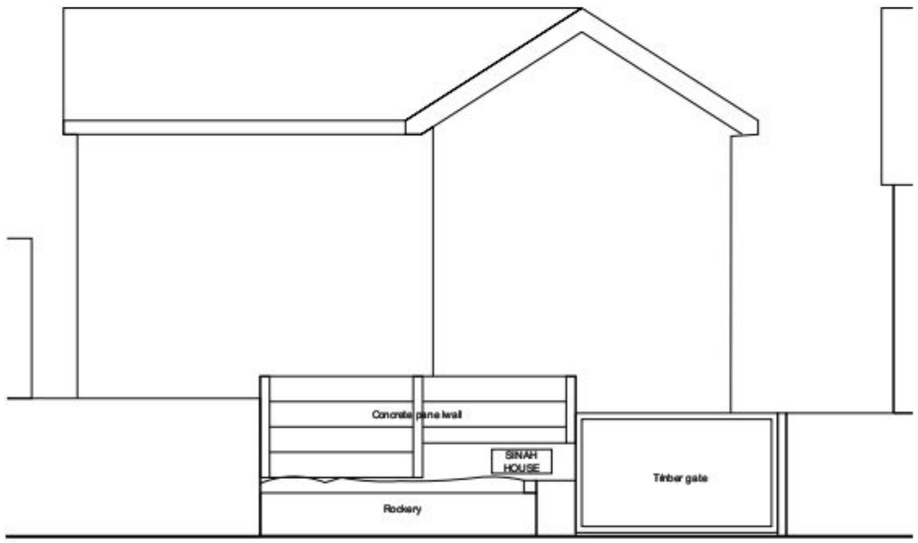


Existing Elevation

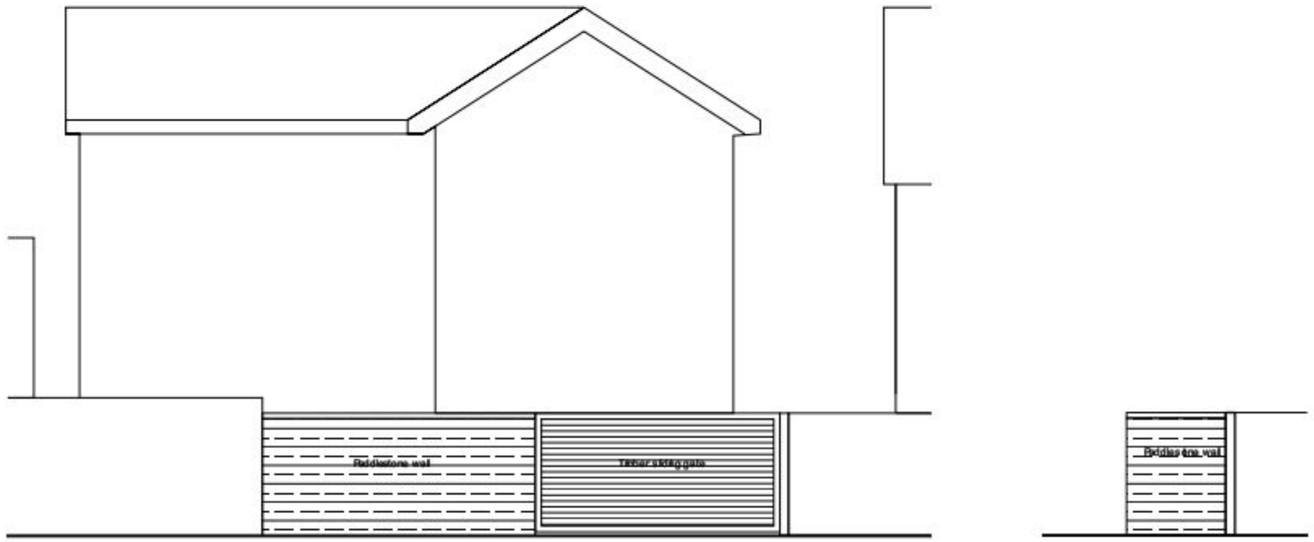


Proposed Elevations

Sinah House
Hayling Island
Alterations
Front Boundary Elevations

Drawing no. 1103/6 RevB
Scale 1:100 @ A3

0 1 2 3 4 5m