

NOTES:
This drawing has been produced solely for PLANNING/INITIAL DESIGN.
Do not Scale from this Drawing except for planning purposes.
This drawing is the copyright of MF Designs Ltd.

PERMIT

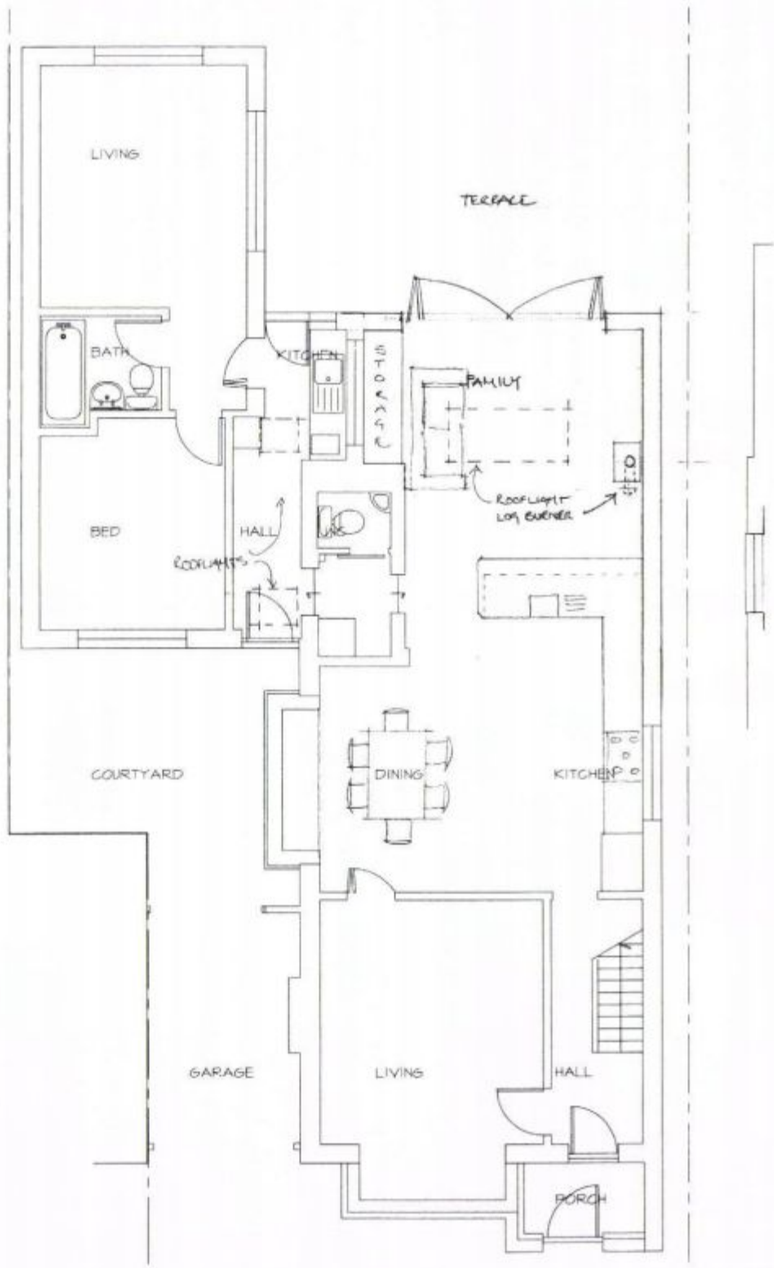

Ground

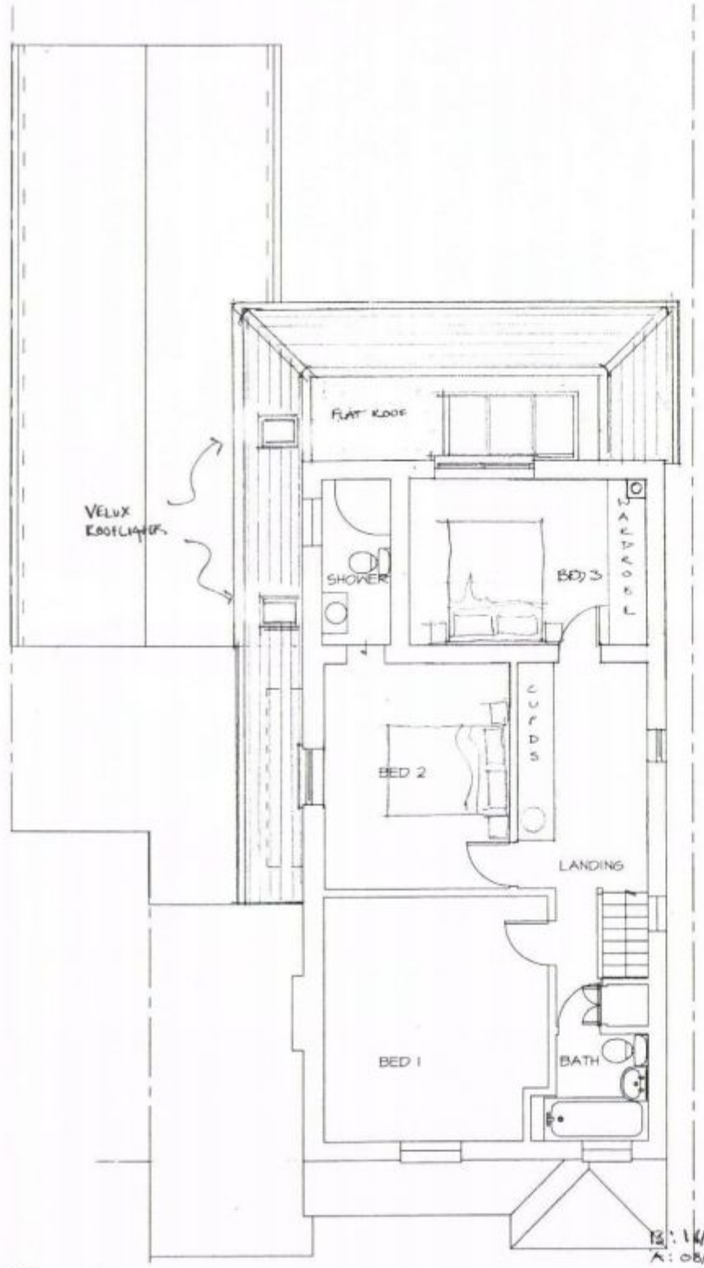

First

EXTENSION AND ALTERATIONS
5 KINGS ROAD, EMSWORTH. PO10 7HN

B: 14/05/11 VELUX ROOFLIGHTS ABOVE HALL & KITCHEN
A: 08/04/11 LOG BURNER & FLUE

HAVANT BOROUGH COUNCIL
19 MAY 2011
RECEIVED

mf designs ltd
Chartered Architects
12 Wensley Gardens • Emsworth • Hampshire • PO10 7RA
Director: Martin Farrer RIBA • Co Registration No.4507379
T: 01243 377766
E: admin@mfdesigns.org.uk

NORTH

Date: March 2011
Scale: 1:100
Job No: 3015
Drg No: 04 A B