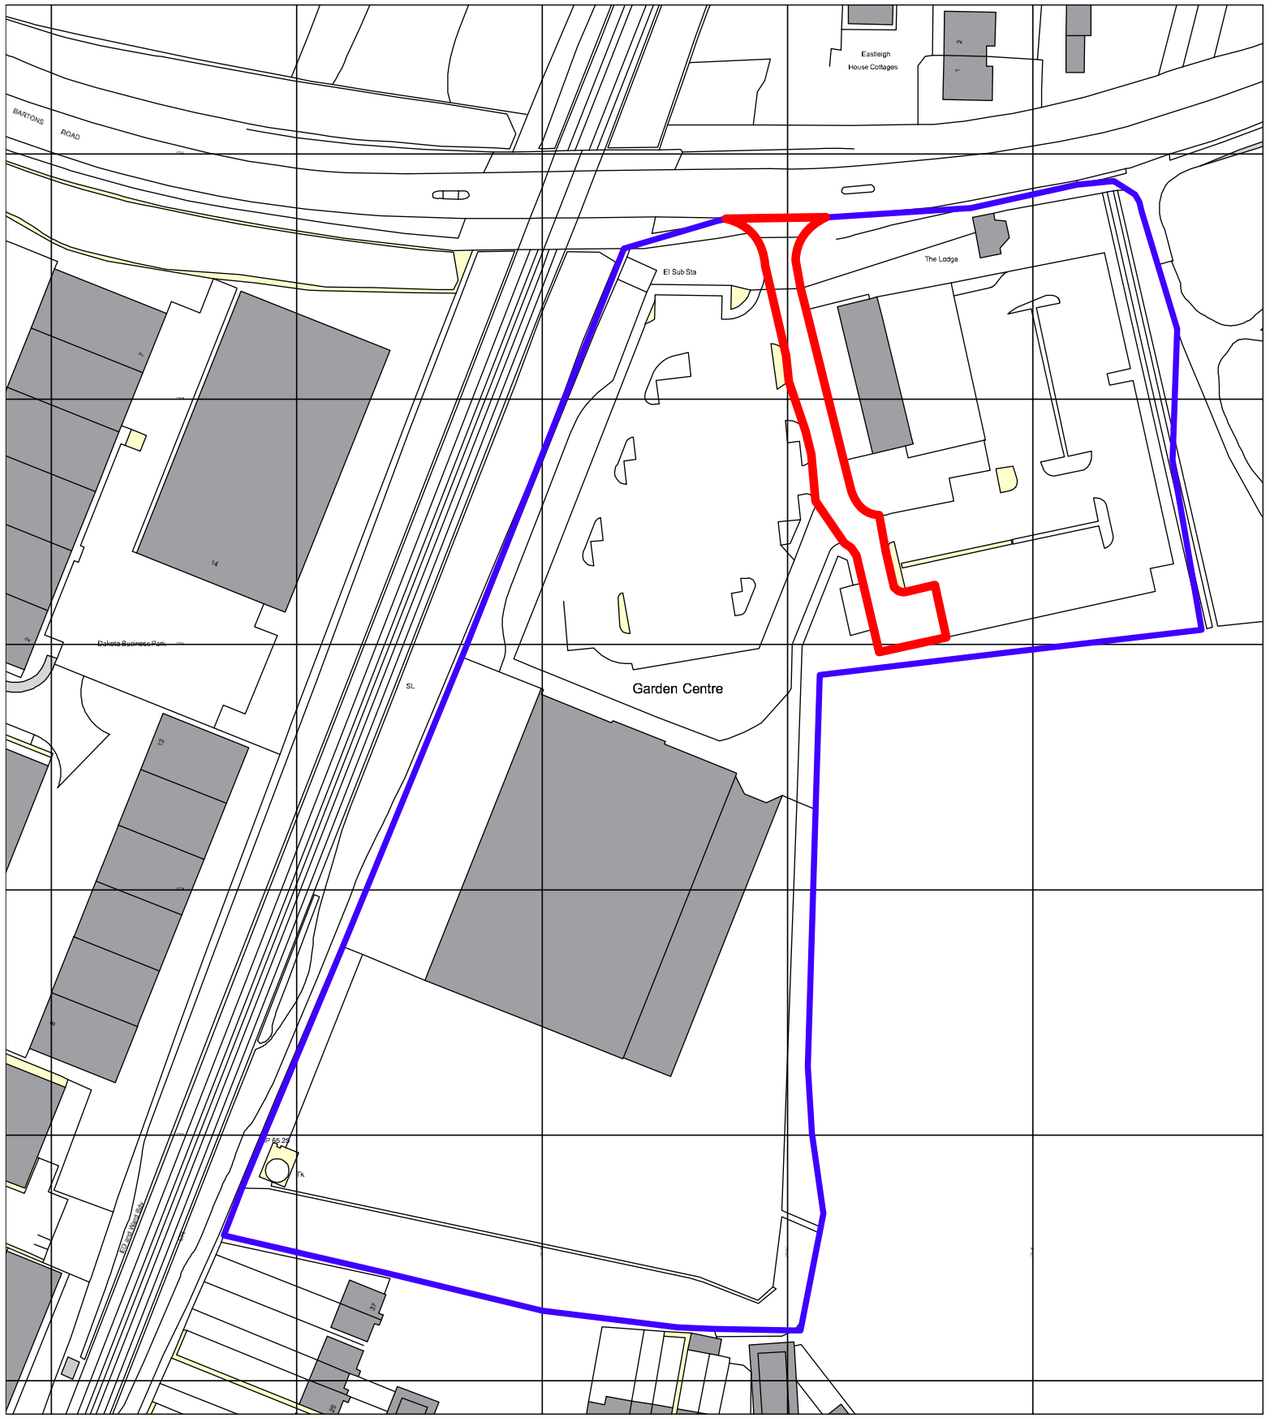

Ordnance Survey, (c) Crown Copyright 2011. All rights reserved. Licence number 100020449

Project:
PROPOSED CAR WASH FACILITY
HAVANT GARDEN CENTRE

Client:
HAVANT GARDEN CENTRE

Drawing:
LOCATION PLAN

Drg no:
2012-008-000

Scale:
1:1250@A3

Drawn by: DJW

Checked by:

Date: JAN 2012

lawrence beckingham field LLP
ARCHITECTS

The Sail Loft, Limehouse Court, 3-11 Dod Street, London E14 7EQ - Tel: +44(0) 20 7536 2100 Fax: +44(0) 20 7538 4442
initialsurname@lbfarchitectsco.uk - www.lbfarchitects.co.uk - Limited Liability Partnership No. OC303795