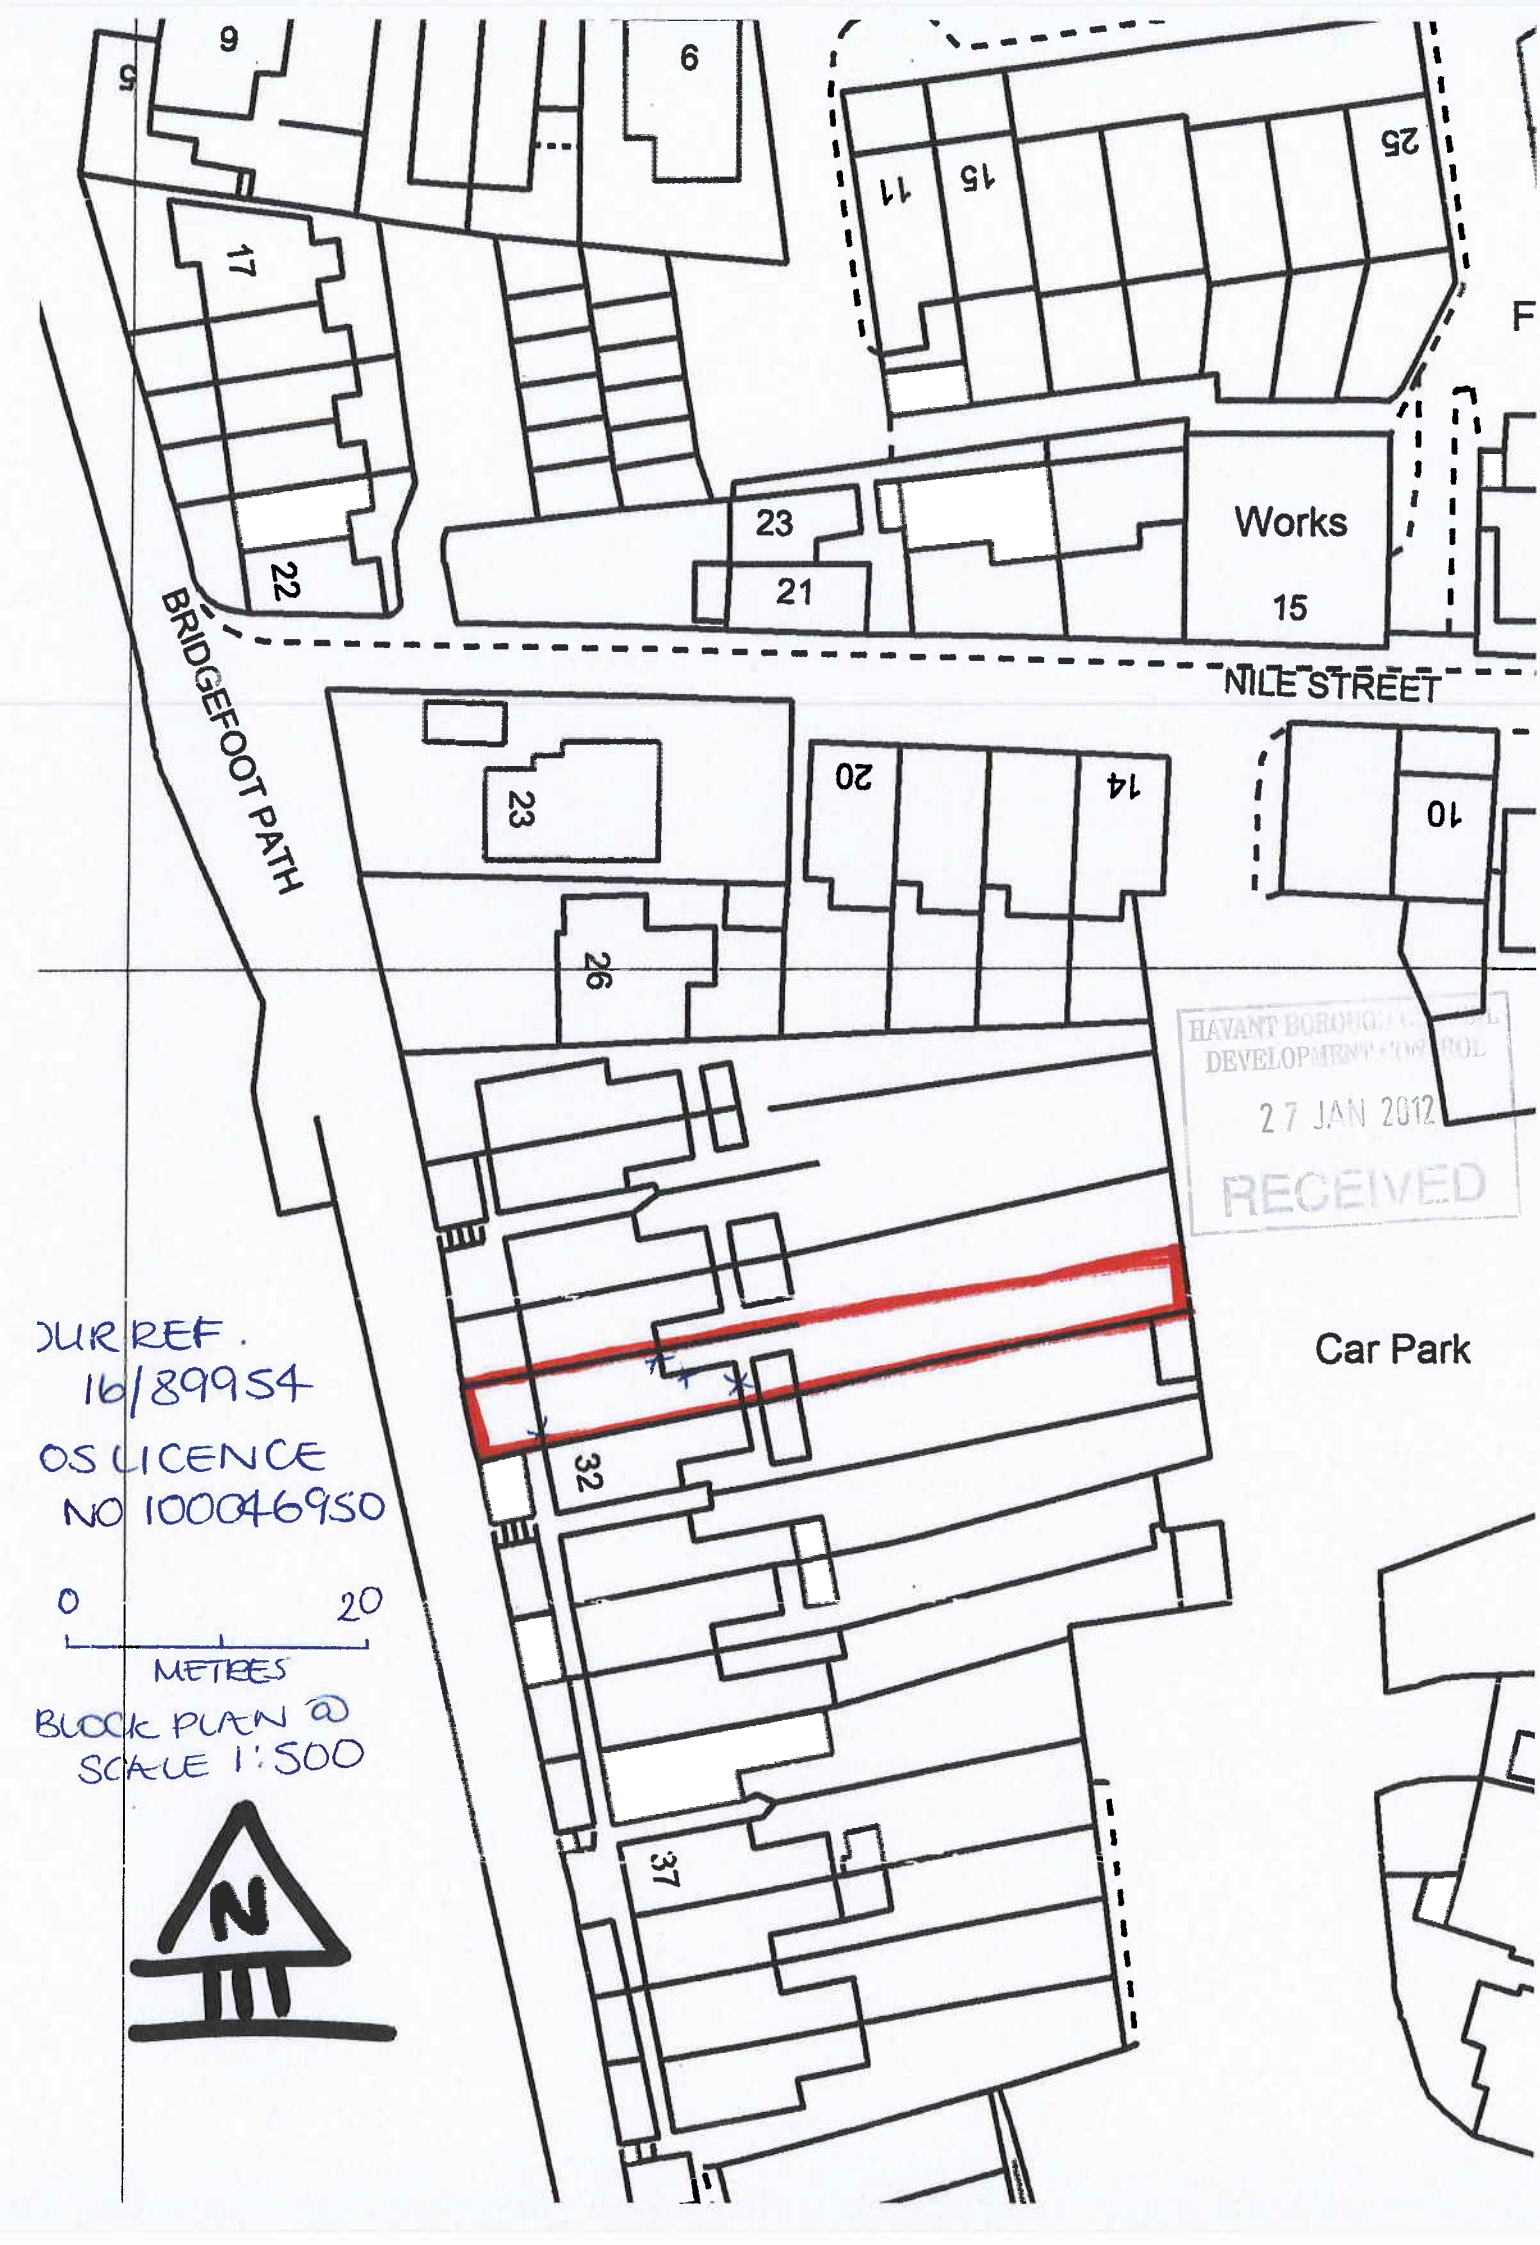
9
6
17
11
15
25
22
23
21
Works
15
NILE STREET
BRIDGEFOOT PATH
23
20
14
10
26
32
37
Car Park
HAVANT BOROUGH COUNCIL
DEVELOPMENT CONTROL
27 JAN 2012
RECEIVED
OUR REF.
16/89954
OS LICENCE
NO 100046950
0
20
METRES
BLOCK PLAN @
SCALE 1:500
N