




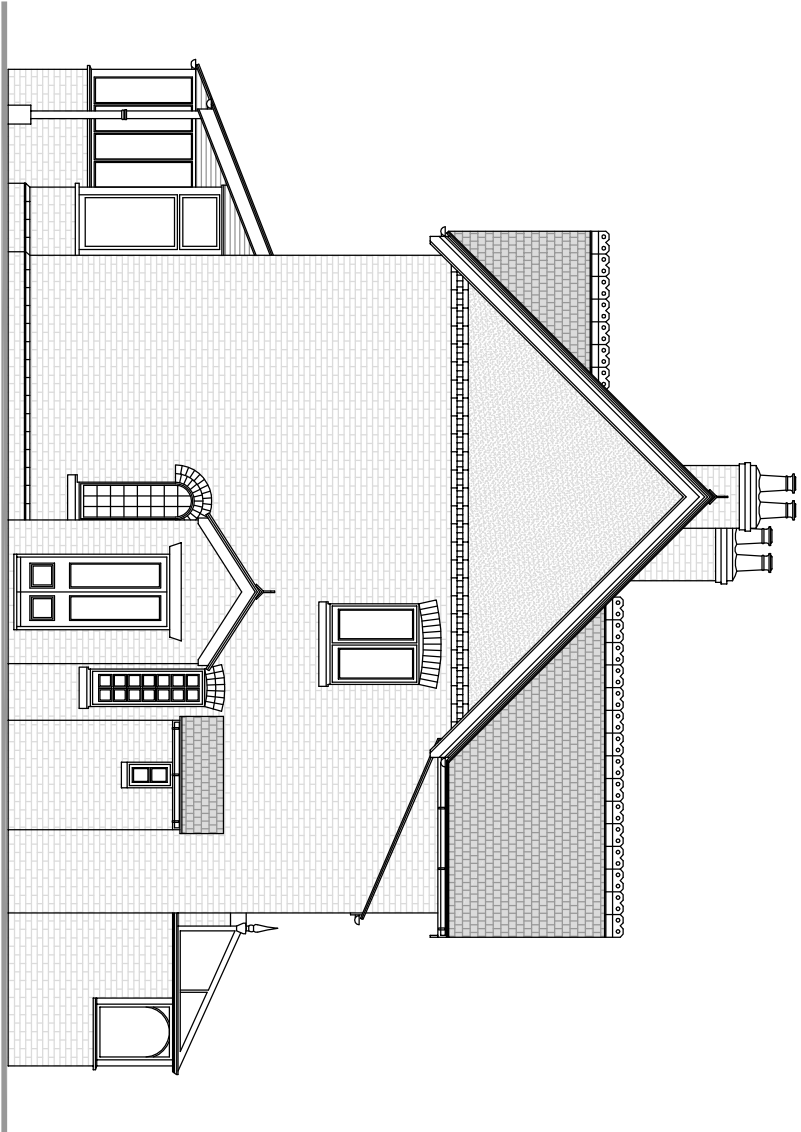



SIDE (WEST) ELEVATION

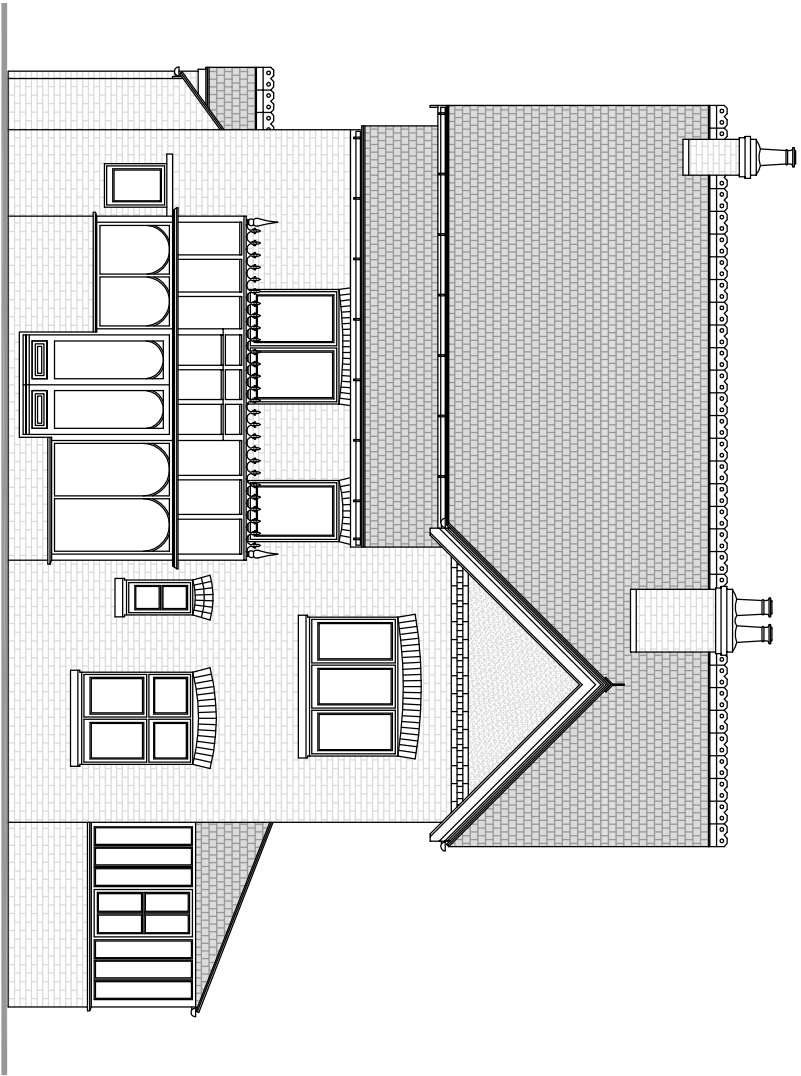


REAR (NORTH) ELEVATION

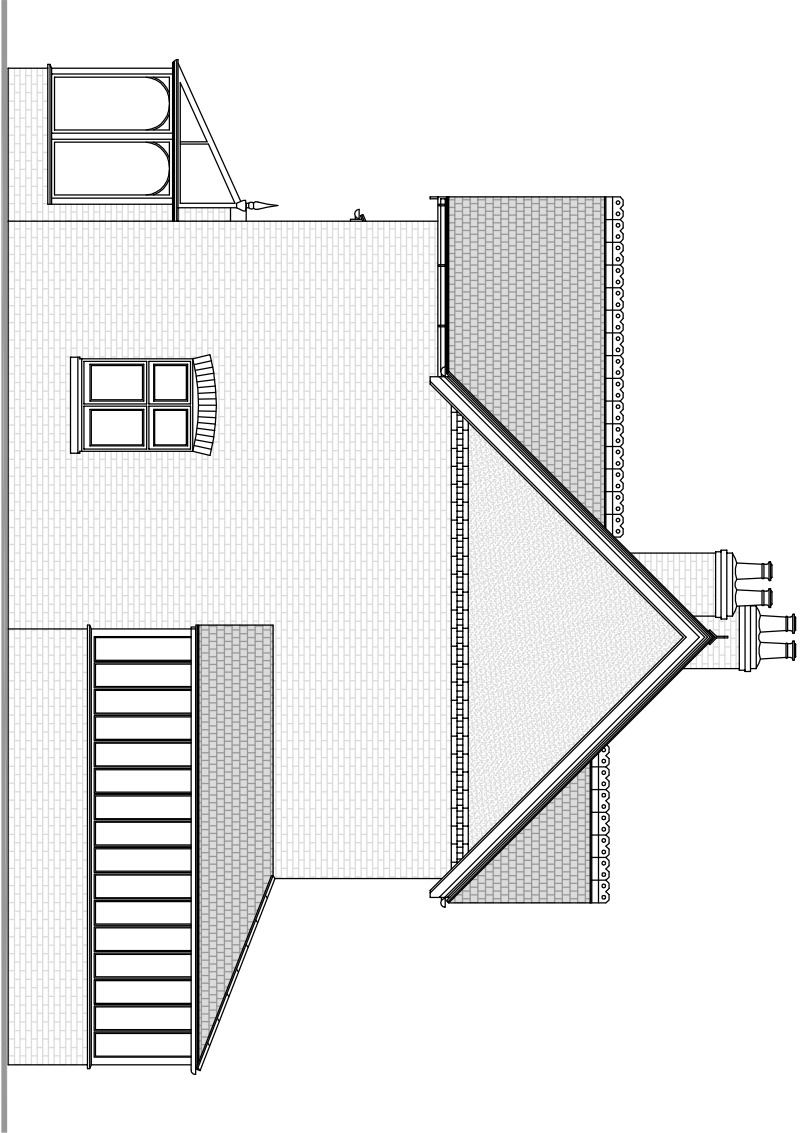

SIDE (EAST) ELEVATION

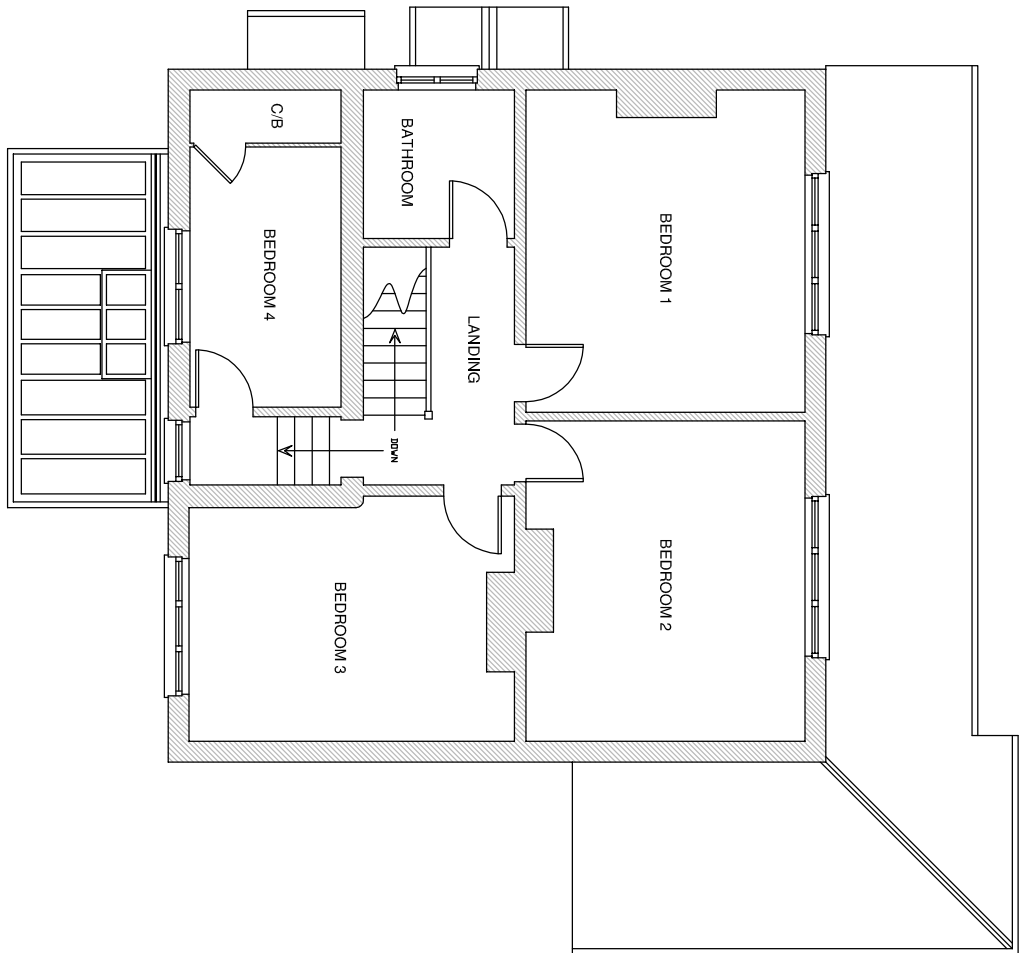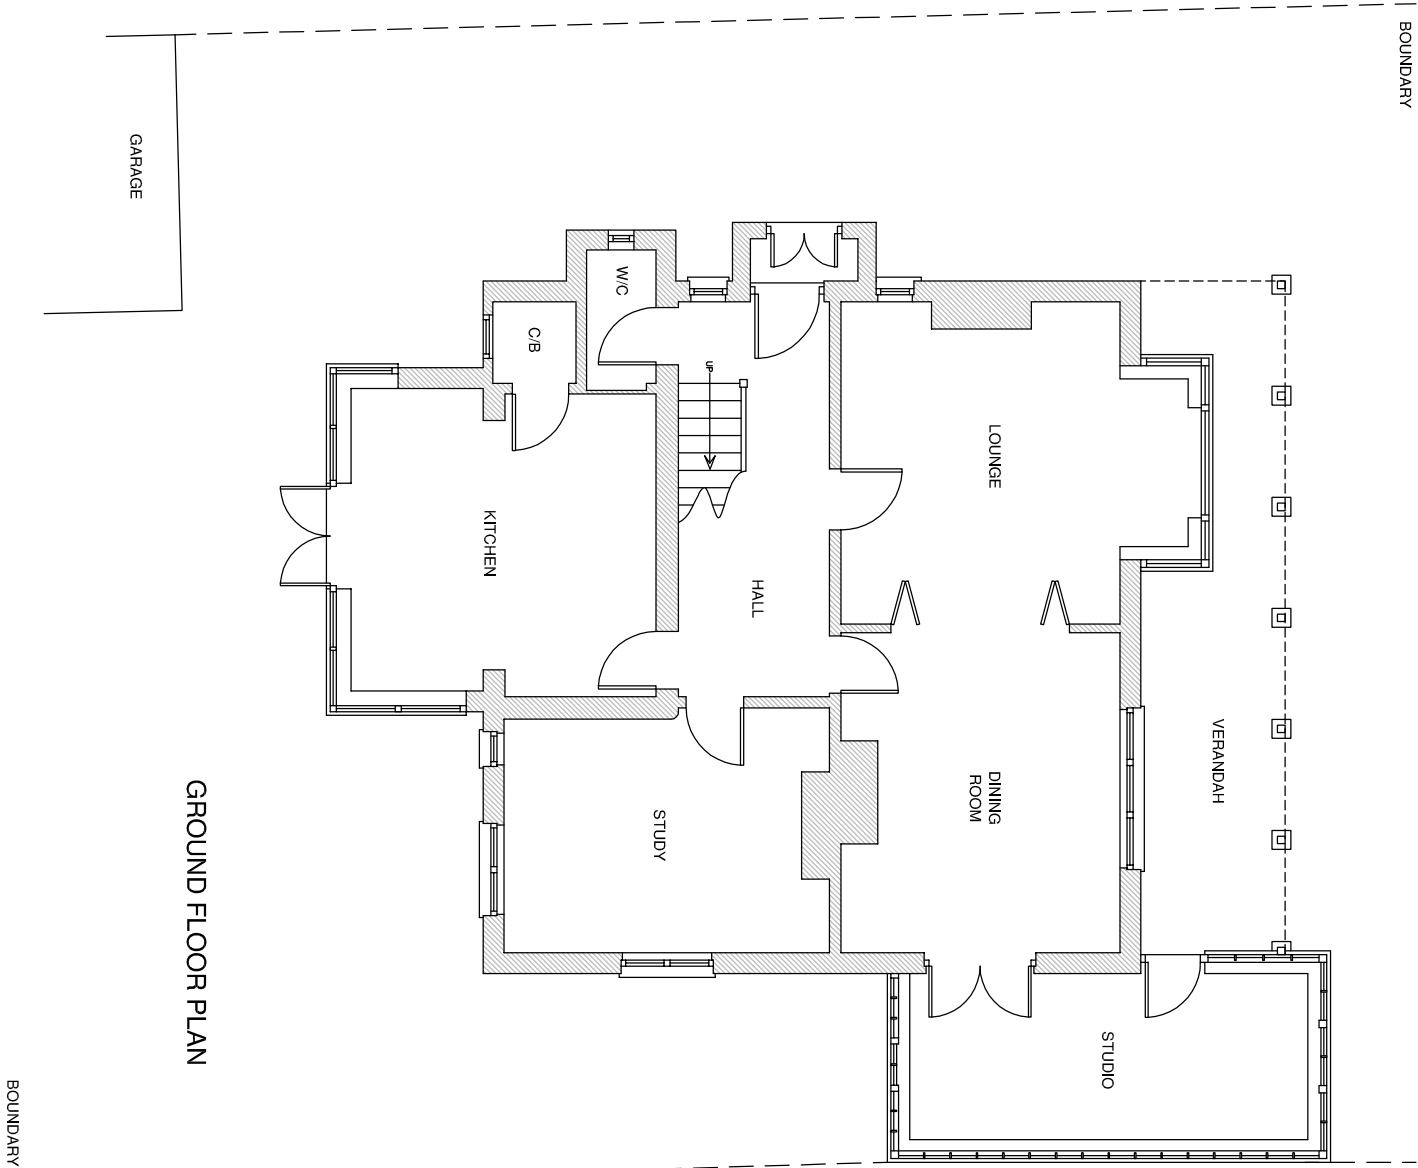

Proposed two storey rear
extension & conservatory
Existing Plans

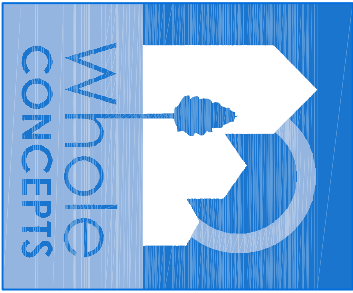

1 Wordsworth Road
Southampton, SO15 5LX
Tel: 07803 079640

Project Name and Address
Mr & Mrs Palmer
6 St George's Avenue
Warblington
Havant
PO9 2RX

Project
Rev.3

Date
11.06.12

Scale
1:100@A2

Sheet

1