


PERMIT

HAVANT BOROUGH
COUNCIL

07 MAR 2012

RECEIVED

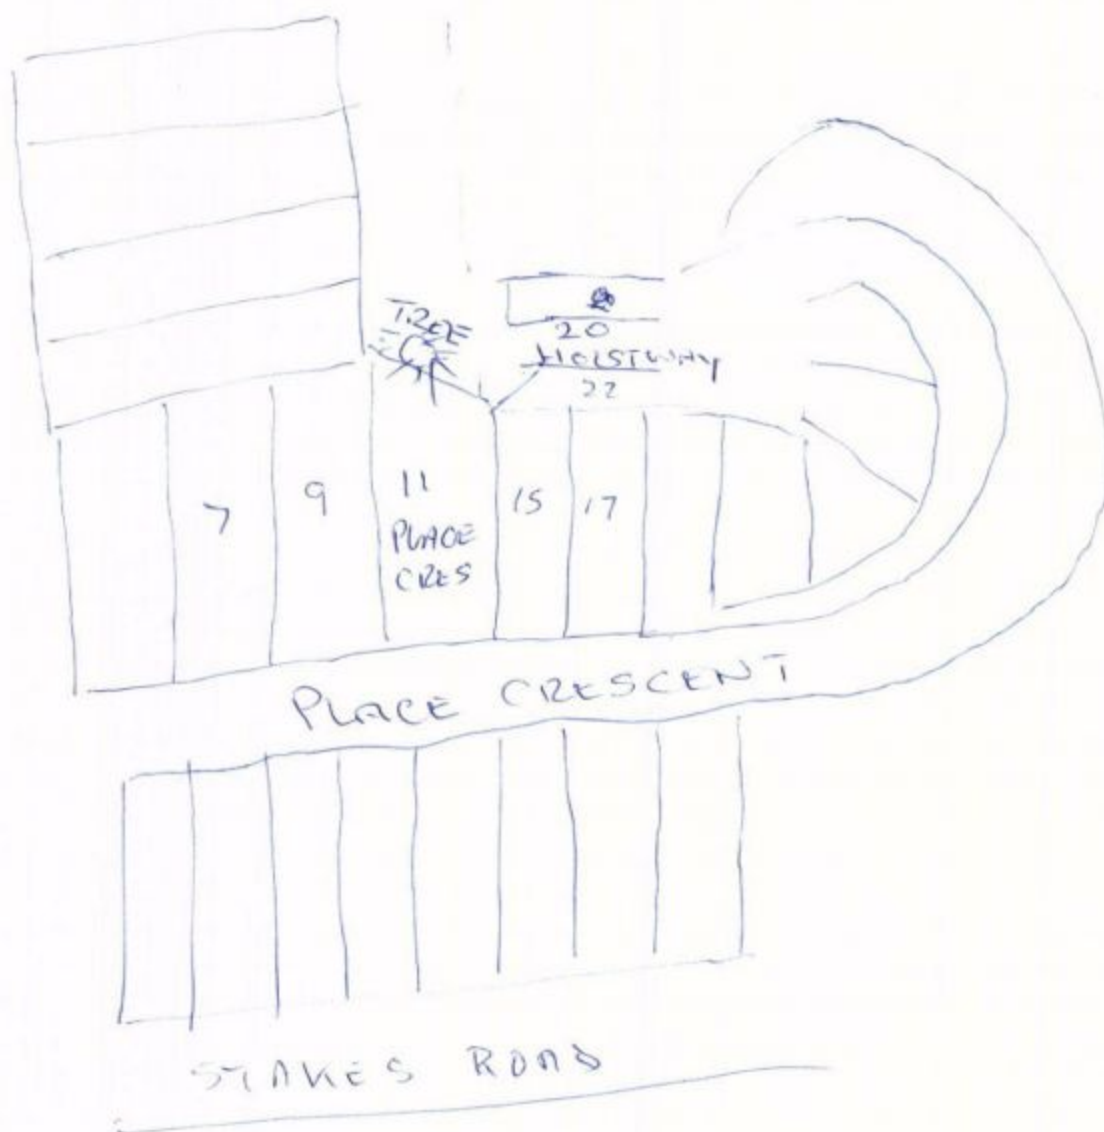


PERMIT

HAVANT BOROUGH
COUNCIL

07 MAR 2012

RECEIVED

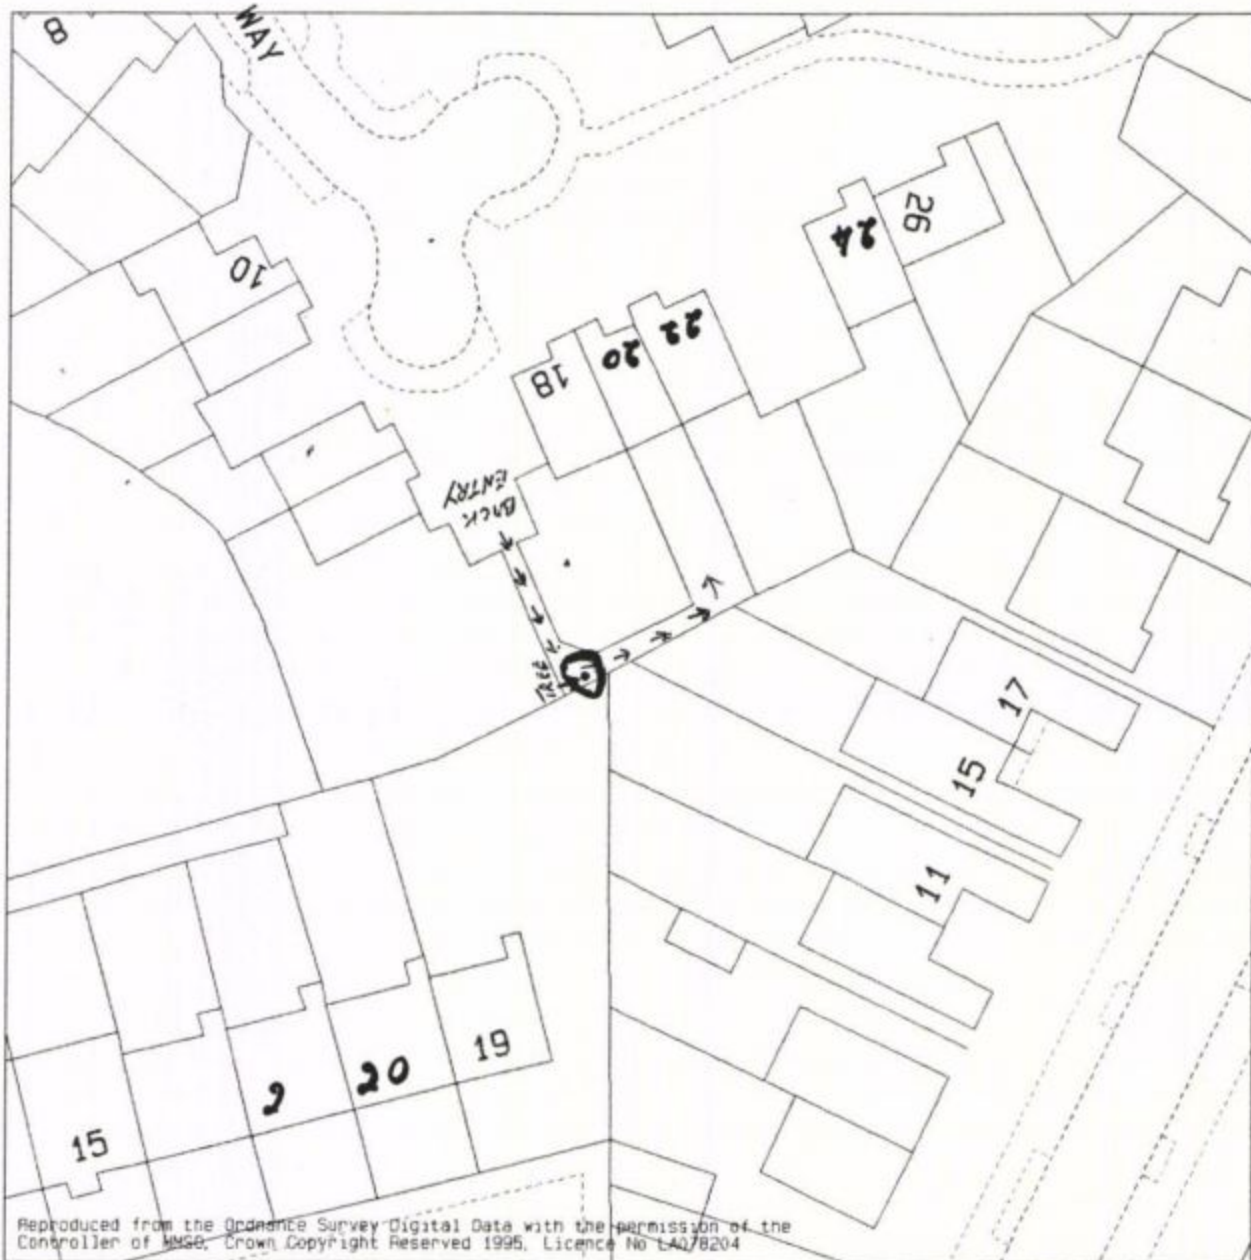

Reproduced from the Ordnance Survey Digital Data with the permission of the
Controller of HMSO, Crown Copyright Reserved 1995, Licence No LA078204

P.A. Legood B.Sc., FRICS,
Head of Estates Services
Havant Borough Council
Civic Offices
Civic Centre Road
Havant, Hants. PO9 2AX
Havant (01705) 474174



TITLE:	
DRAWN BY:	SCALE: 1: 500
DRG. NO.	DIGITAL MAPPING
DATE: 11/09/95	SW CORNER: 468504.8, 108102.8