Mr & Mrs DAVID HOLLAND, TIDELANDS, 4, MILL LANE, LANGSTONE, PO9 1RX — Elevations as proposed.

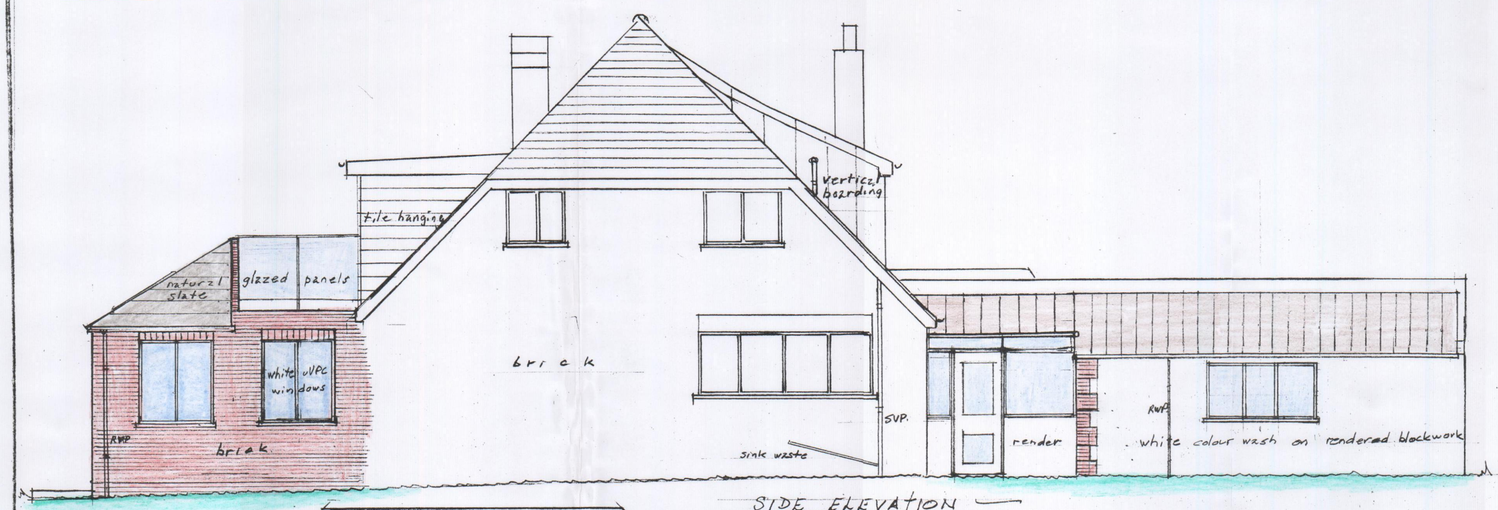

SIDE ELEVATION

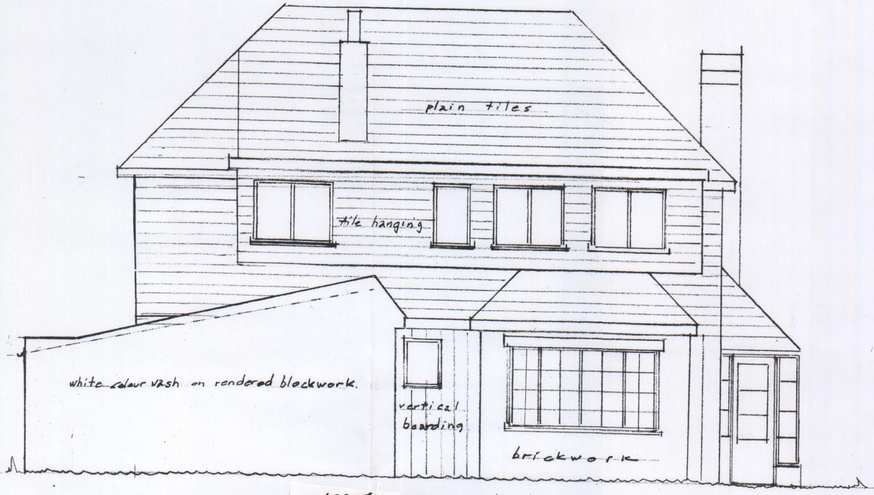

WEST ELEVATION



REAR ELEVATION

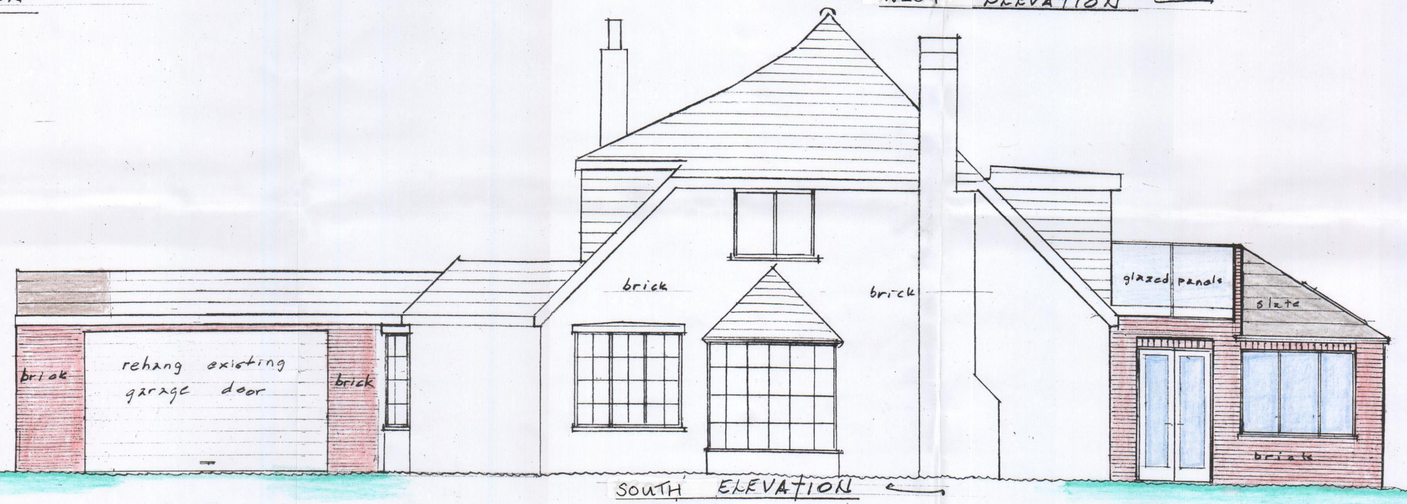

SOUTH ELEVATION

drawing no. 629/4/A
February 2012

scale 1:50

RECEIVED
13 FEB 2012
HAVANT BOROUGH COUNCIL

ds