APPROVED

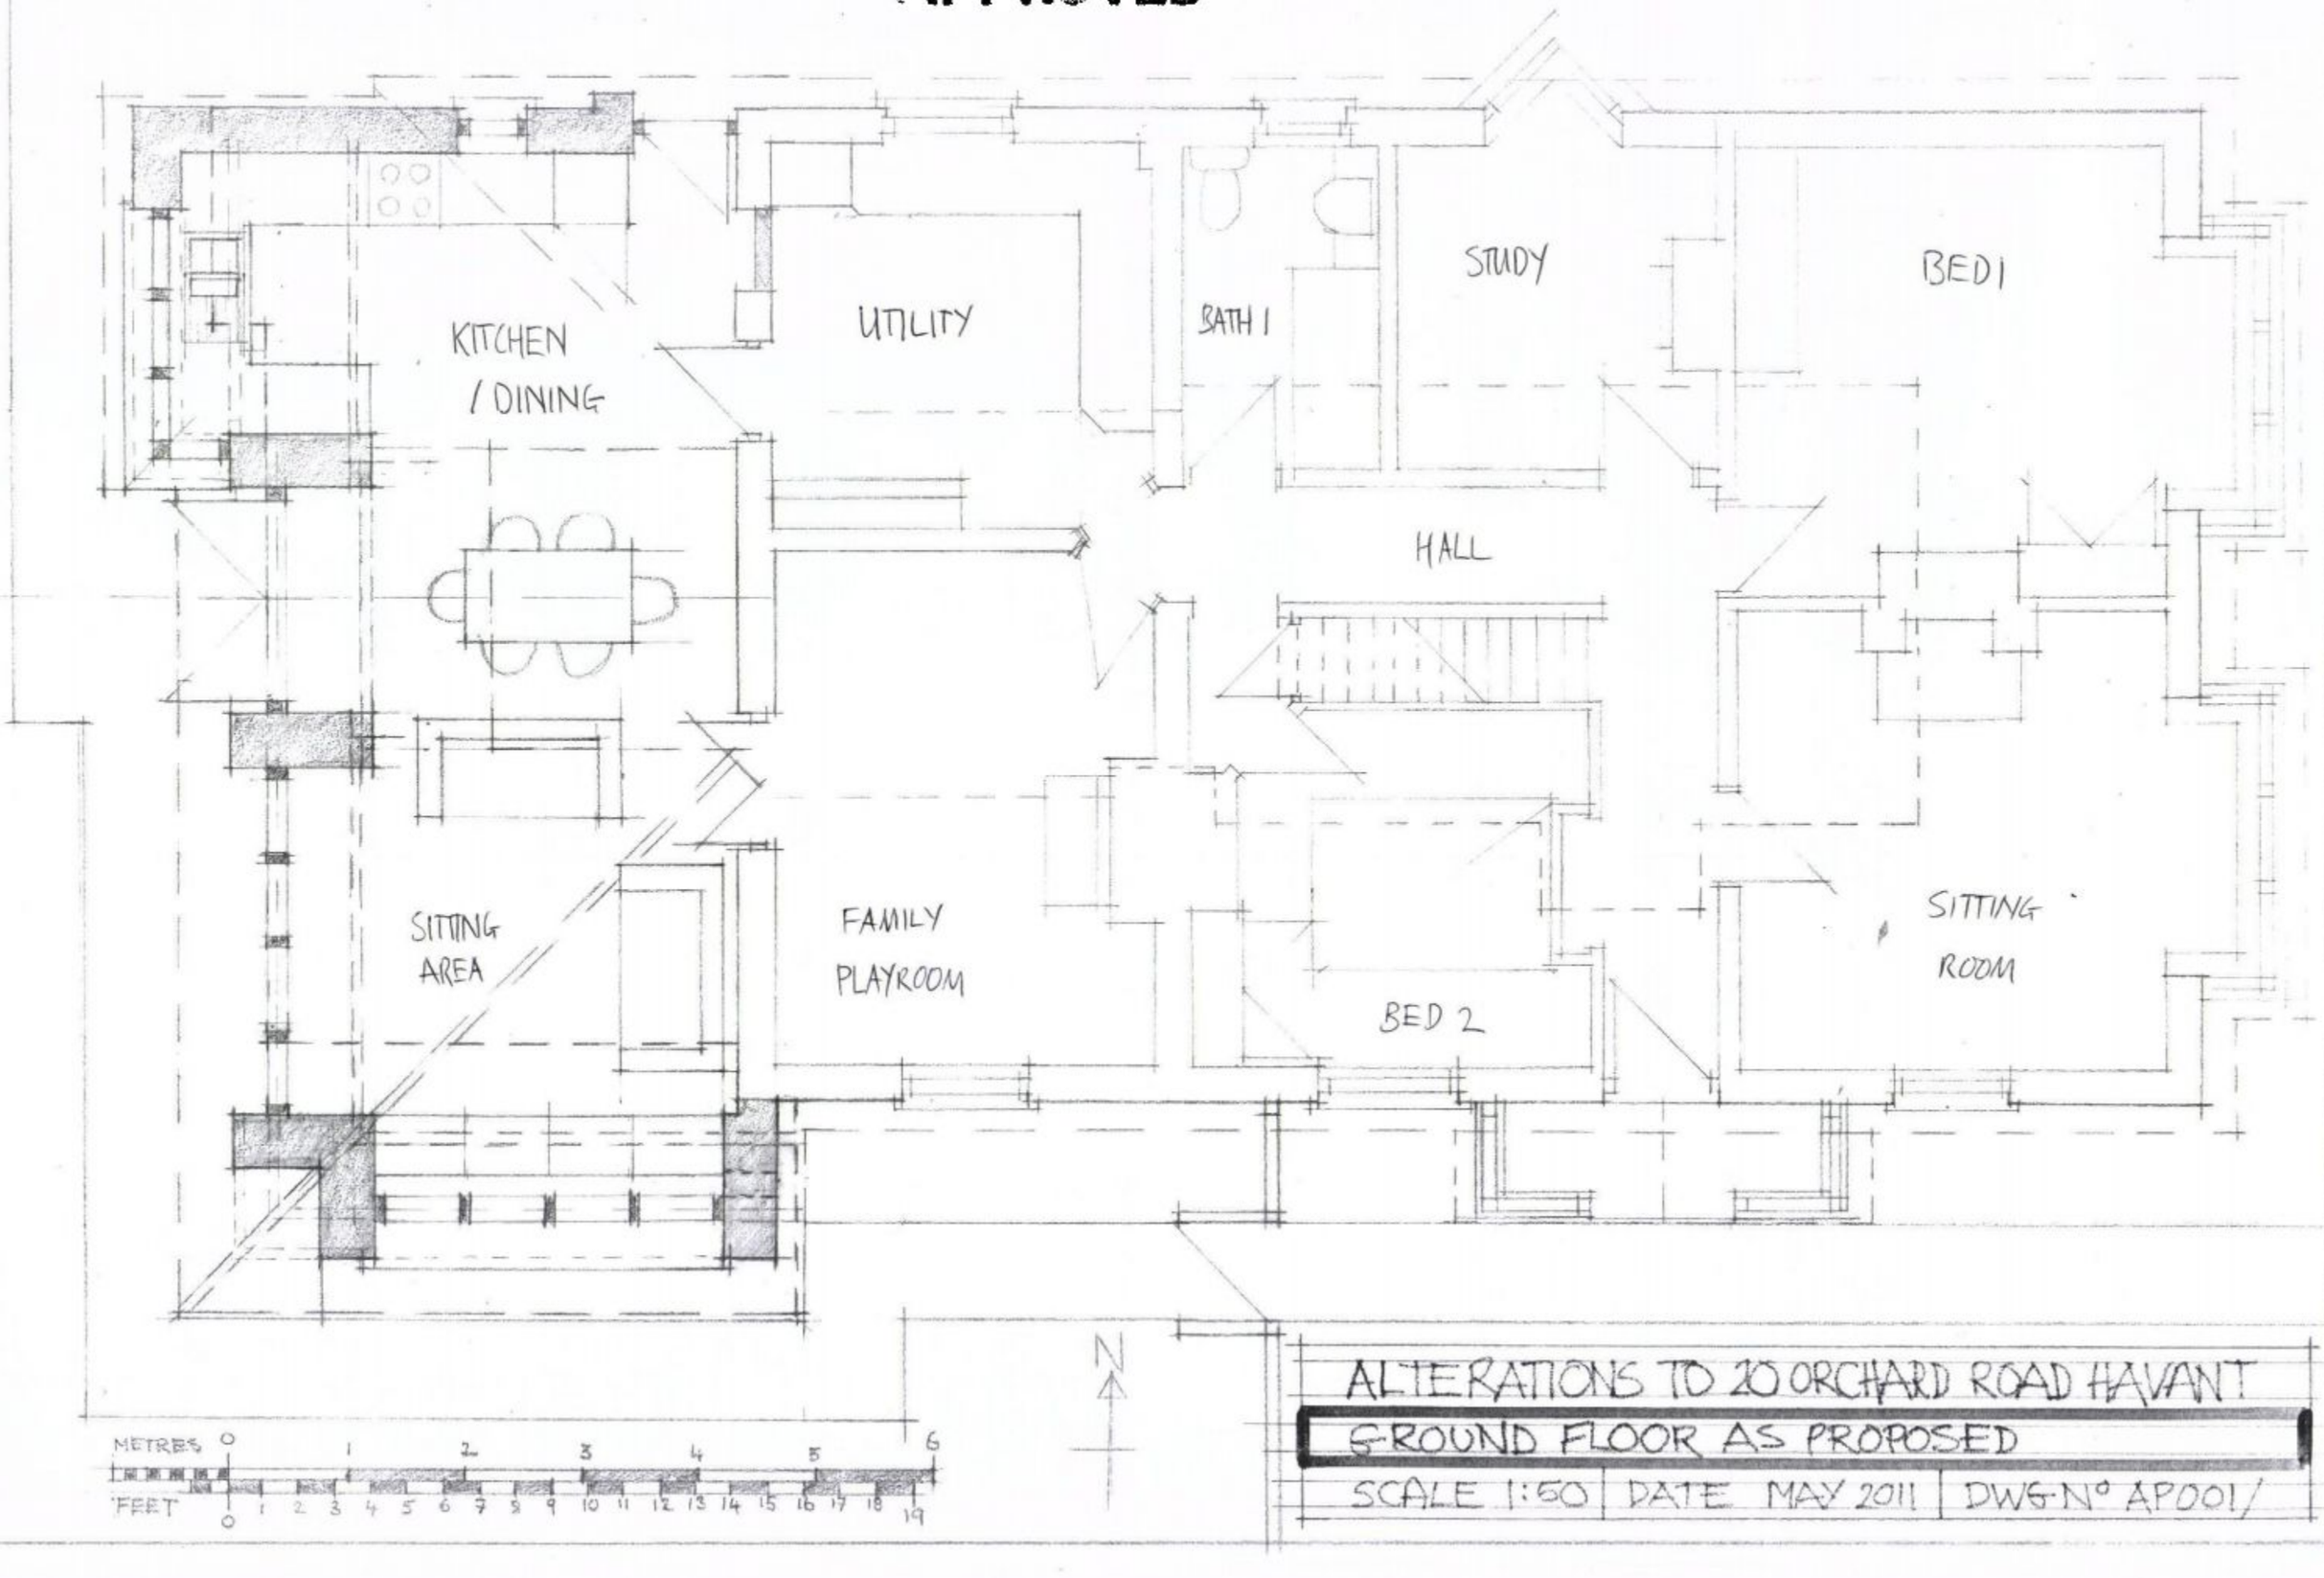

ALTERATIONS TO 20 ORCHARD ROAD HAVANT

GROUND FLOOR AS PROPOSED

SCALE 1:50	DATE MAY 2011	DWG Nº AP001/