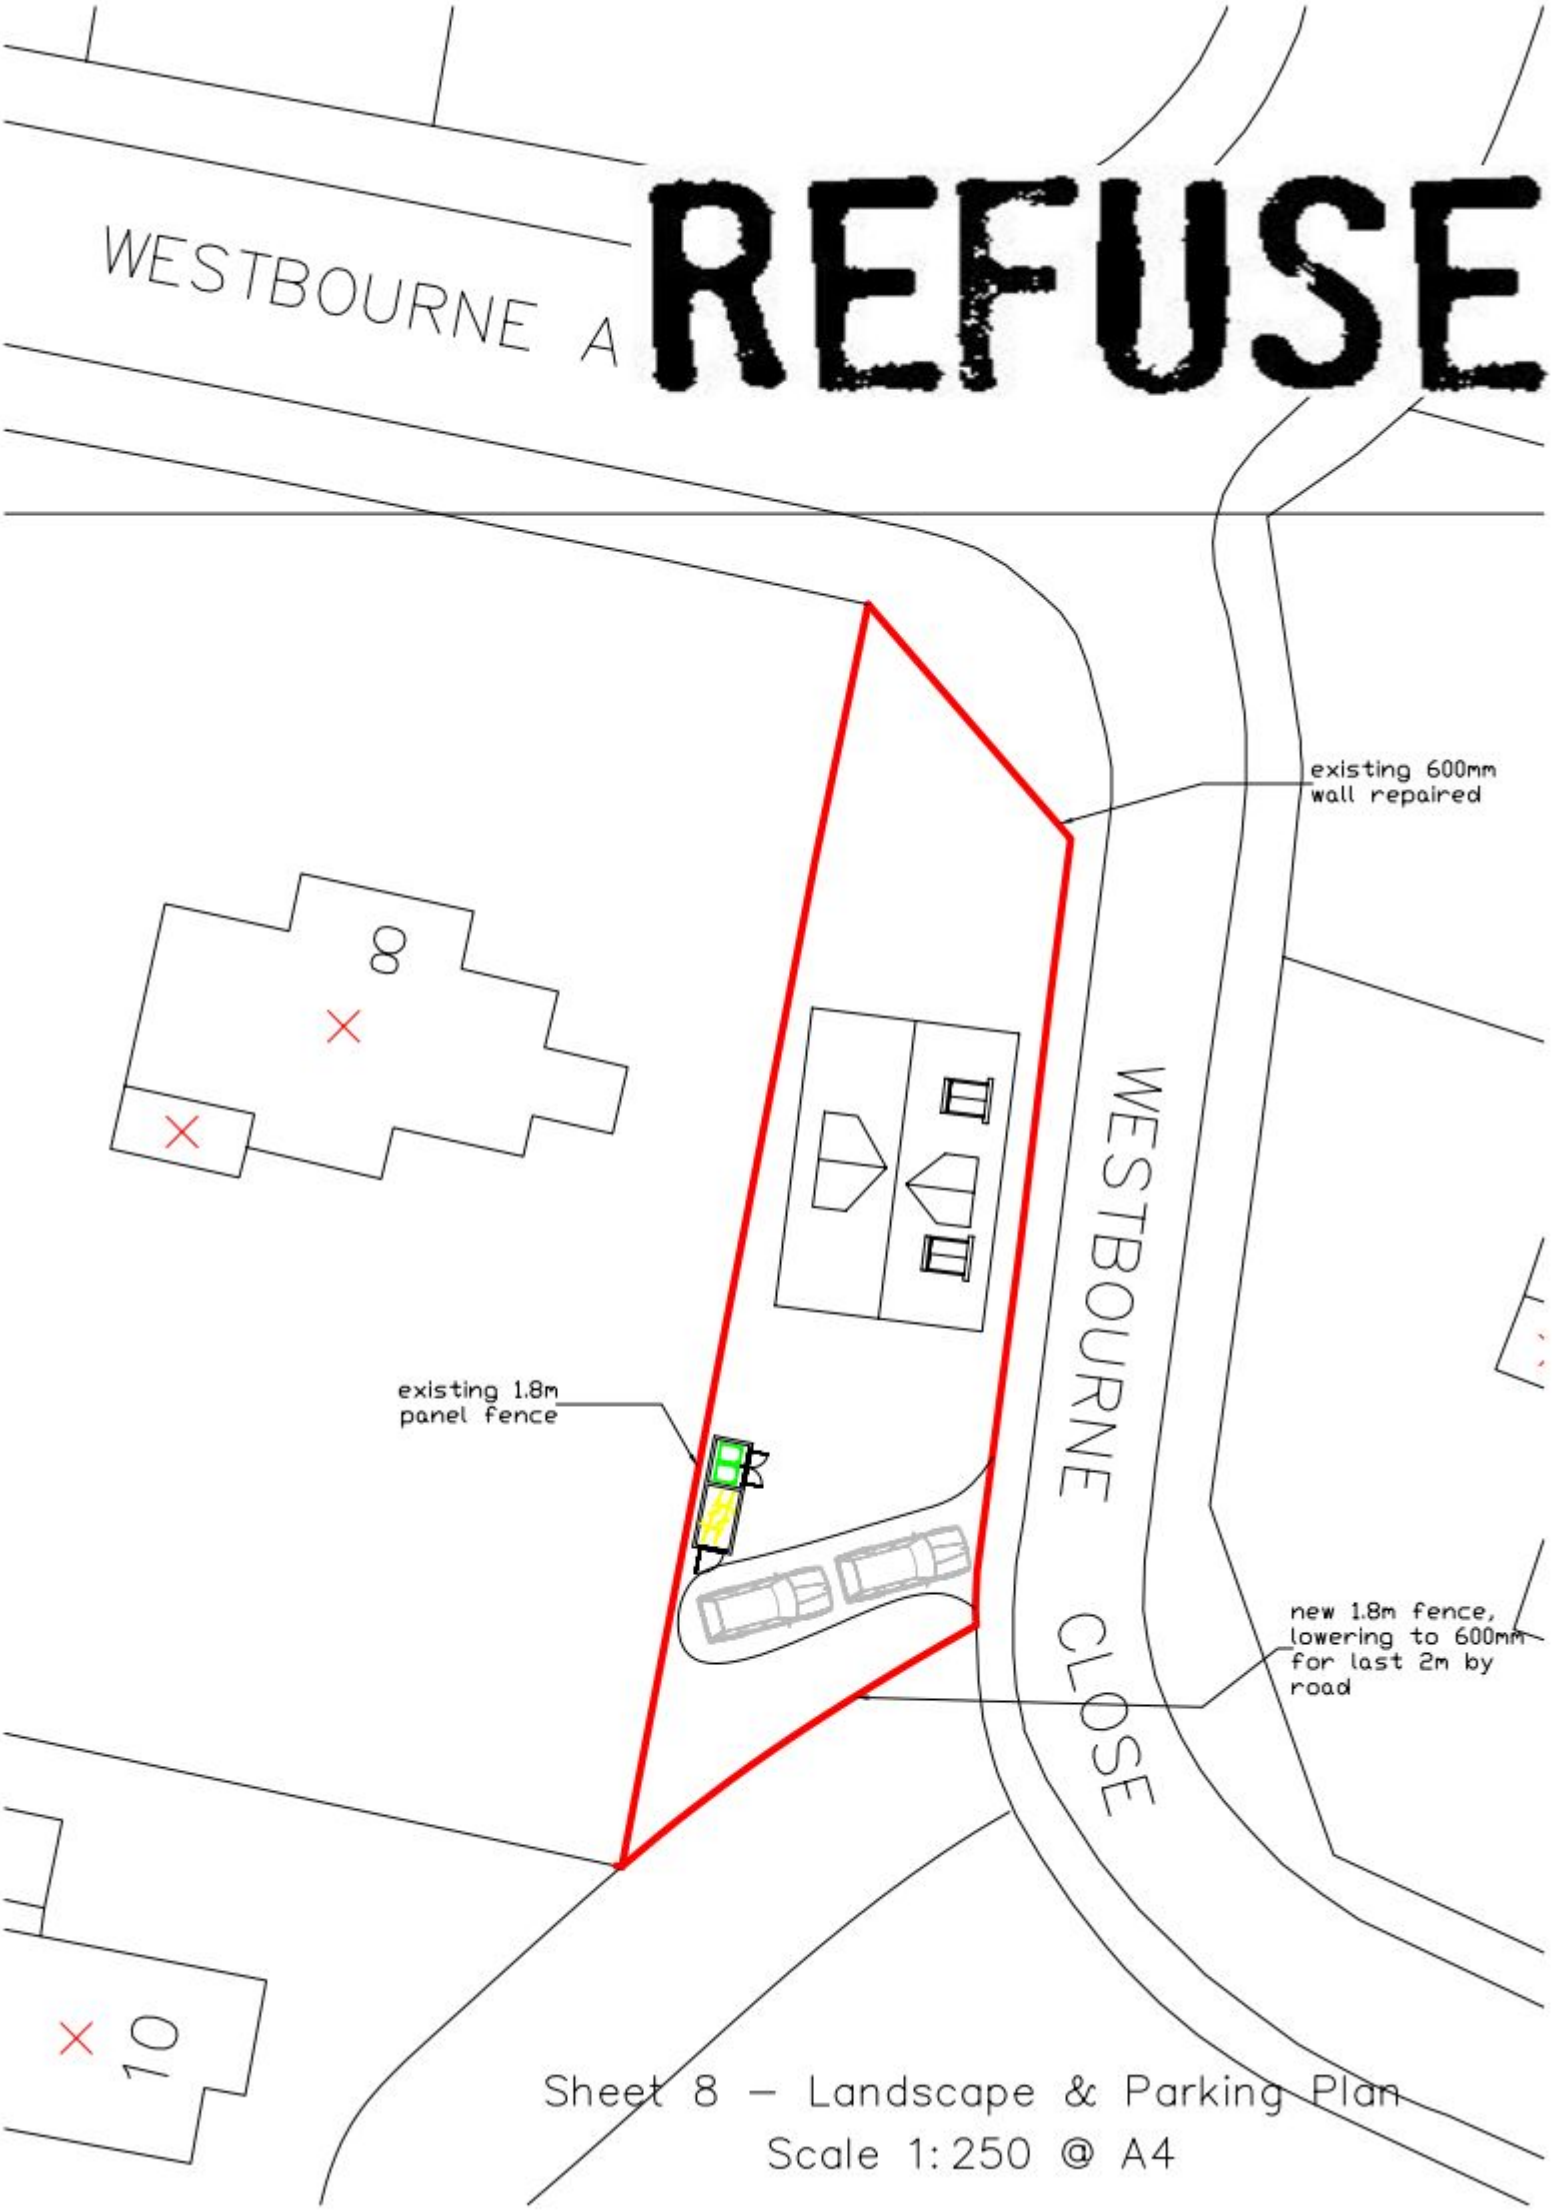


Sheet 8 – Landscape & Parking Plan

Scale 1:250 @ A4