

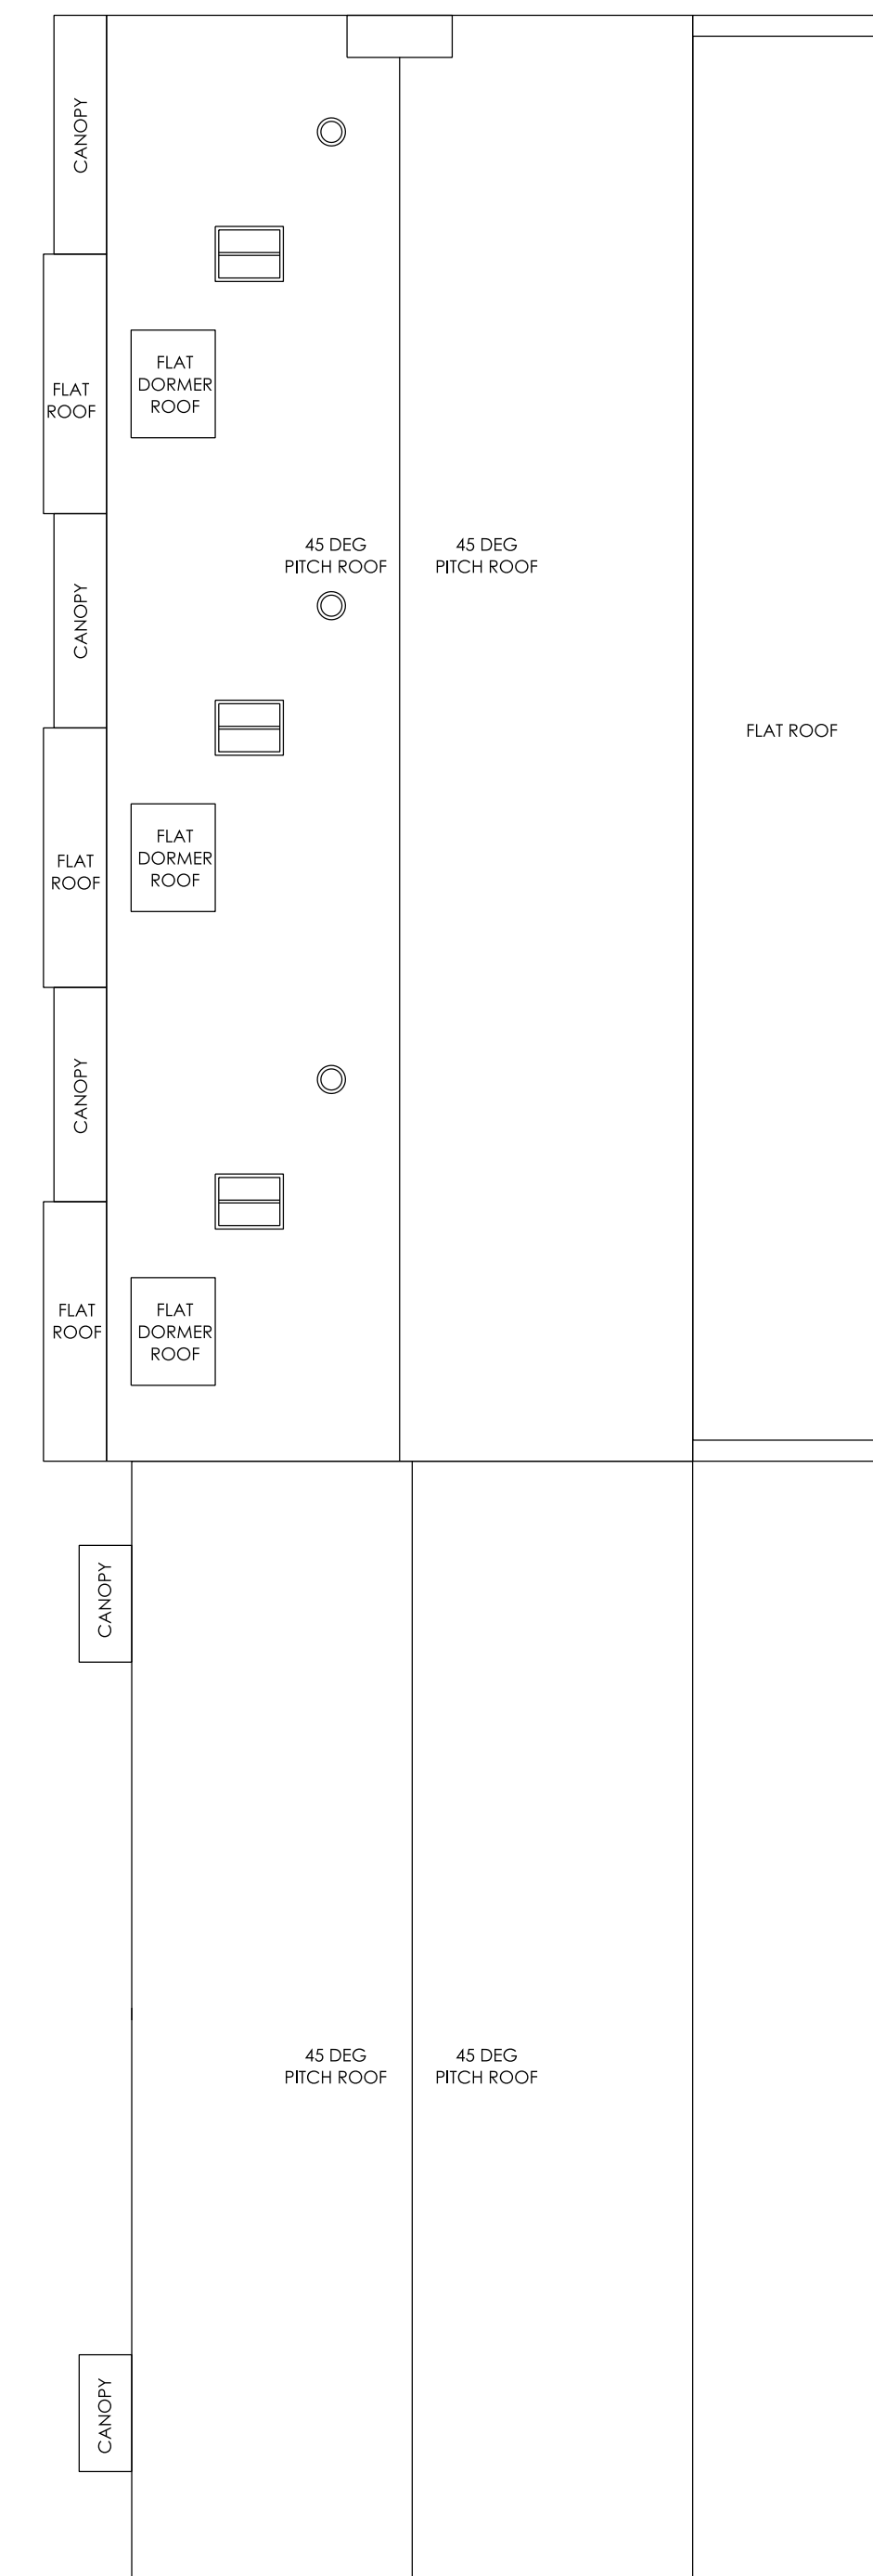
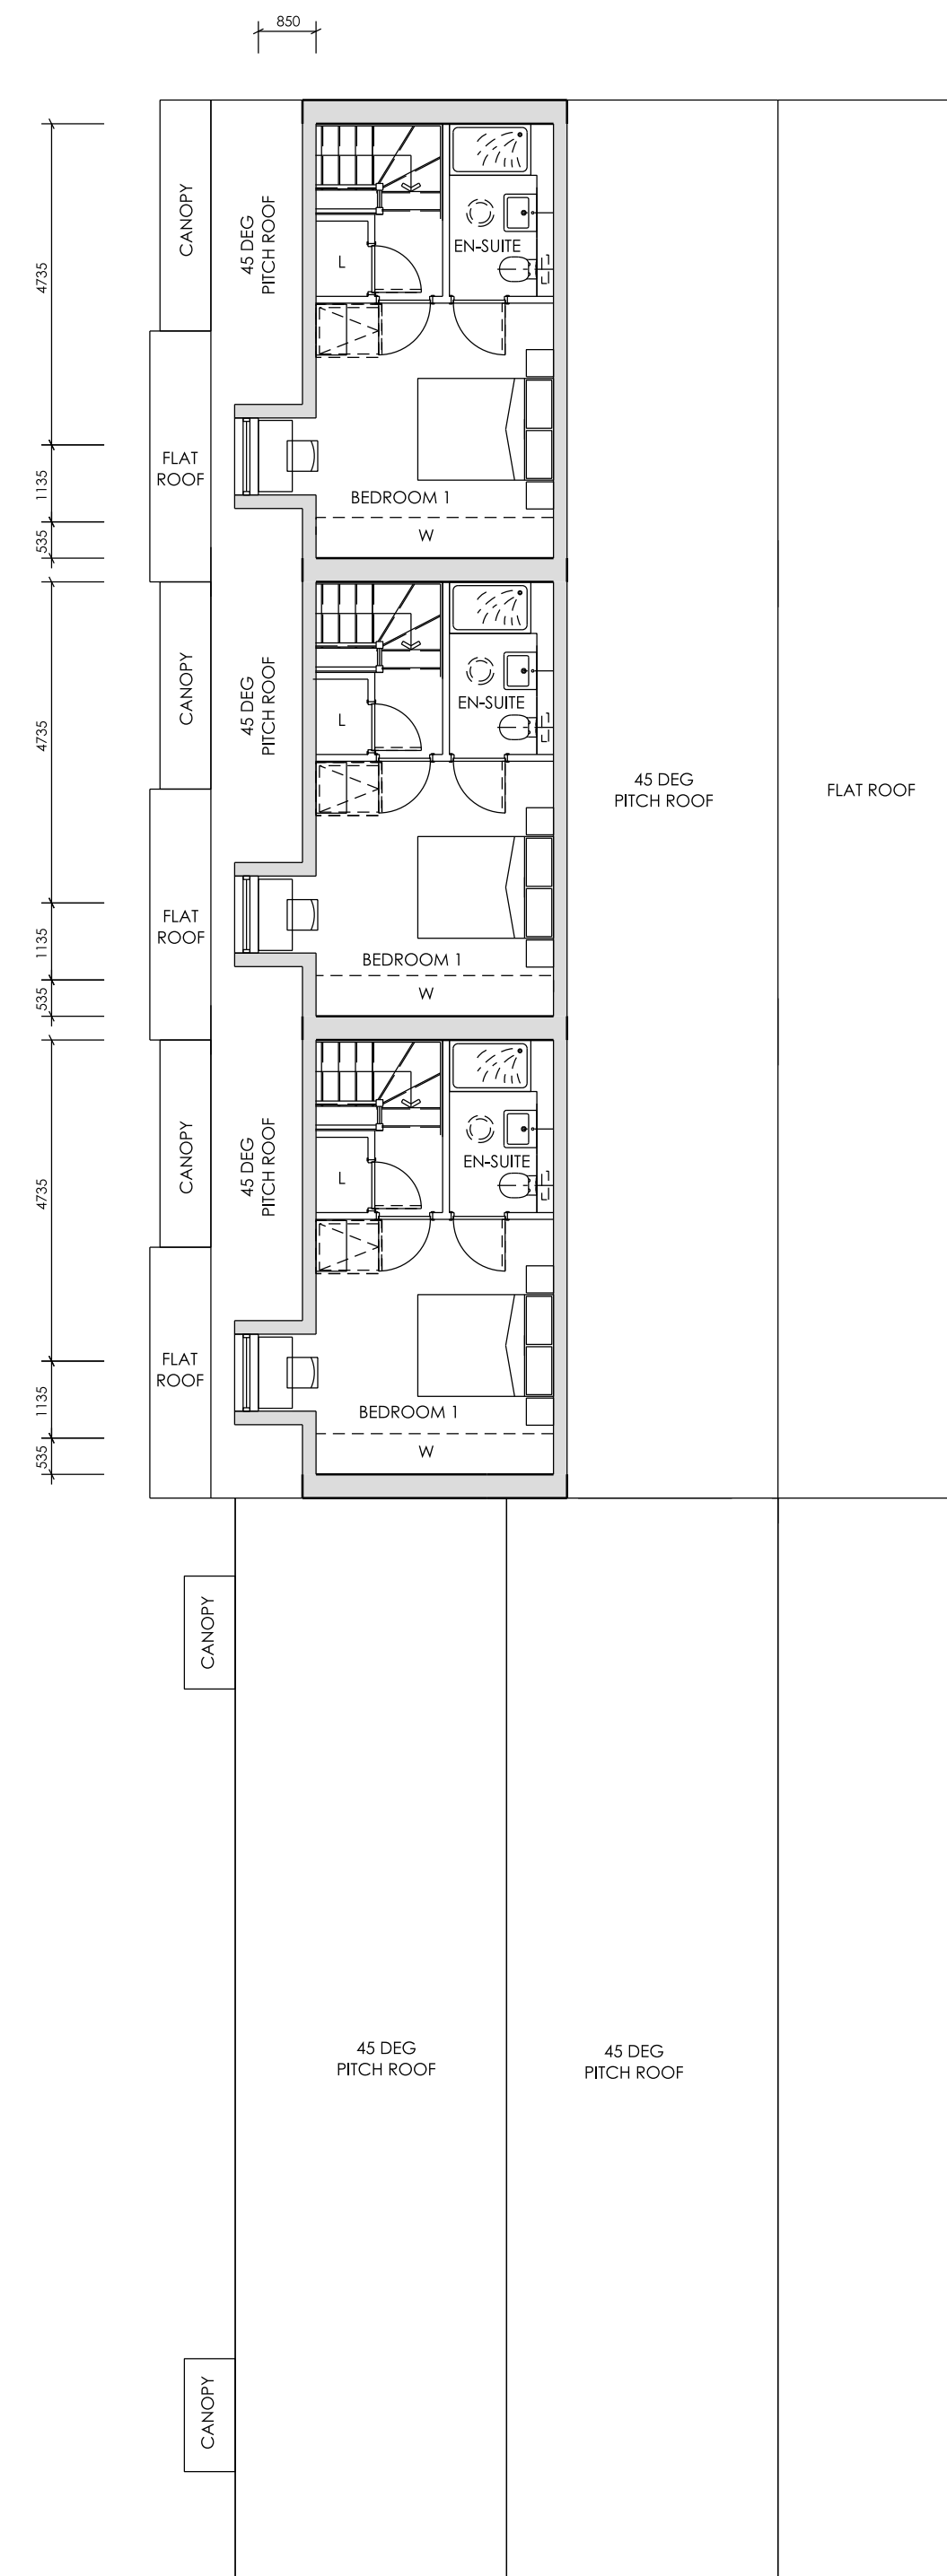
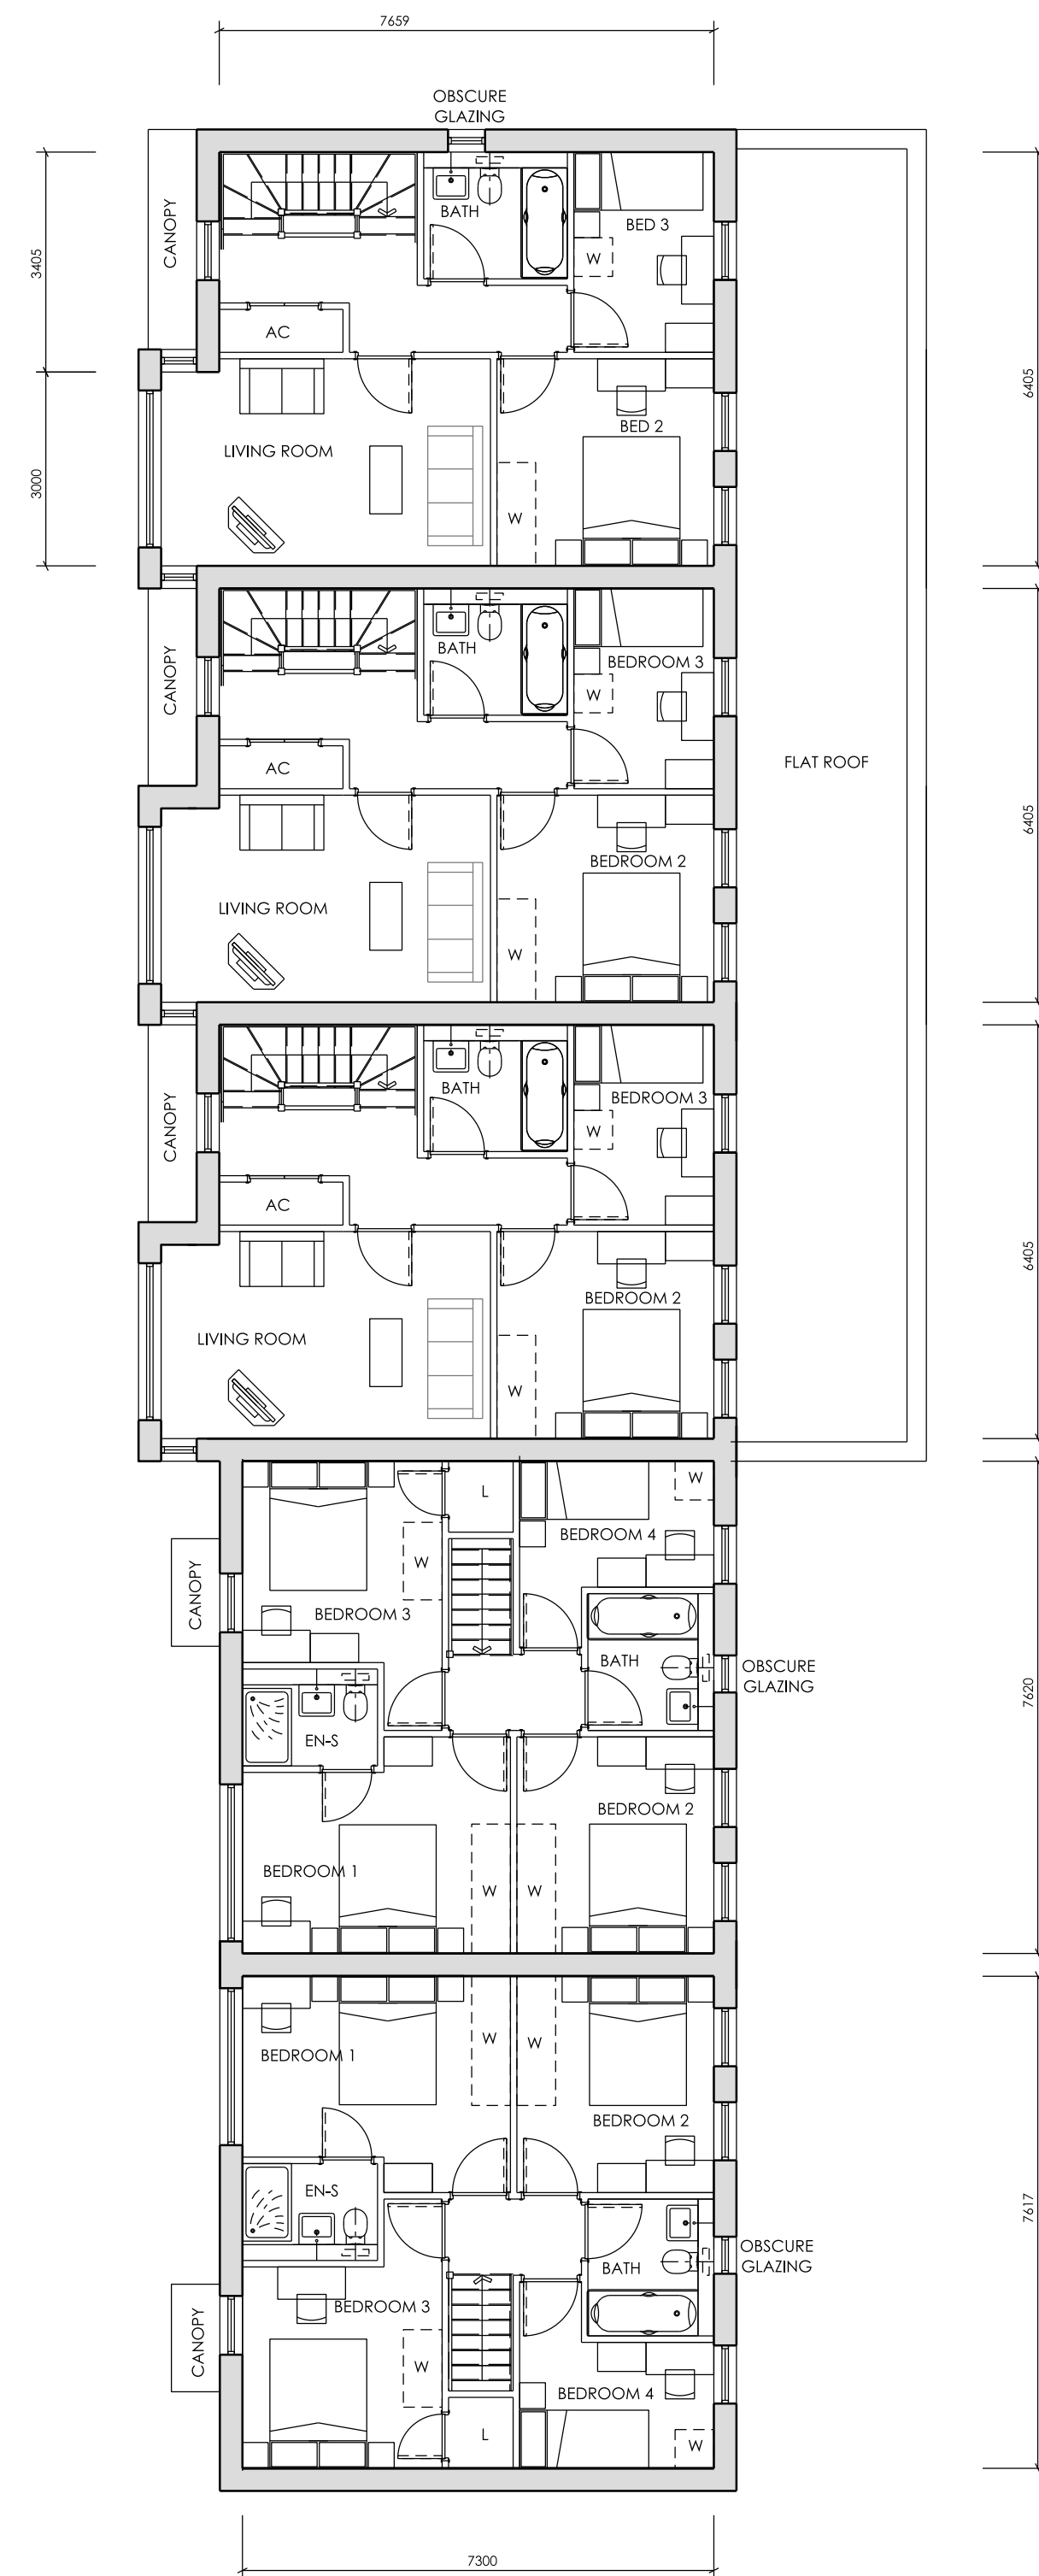


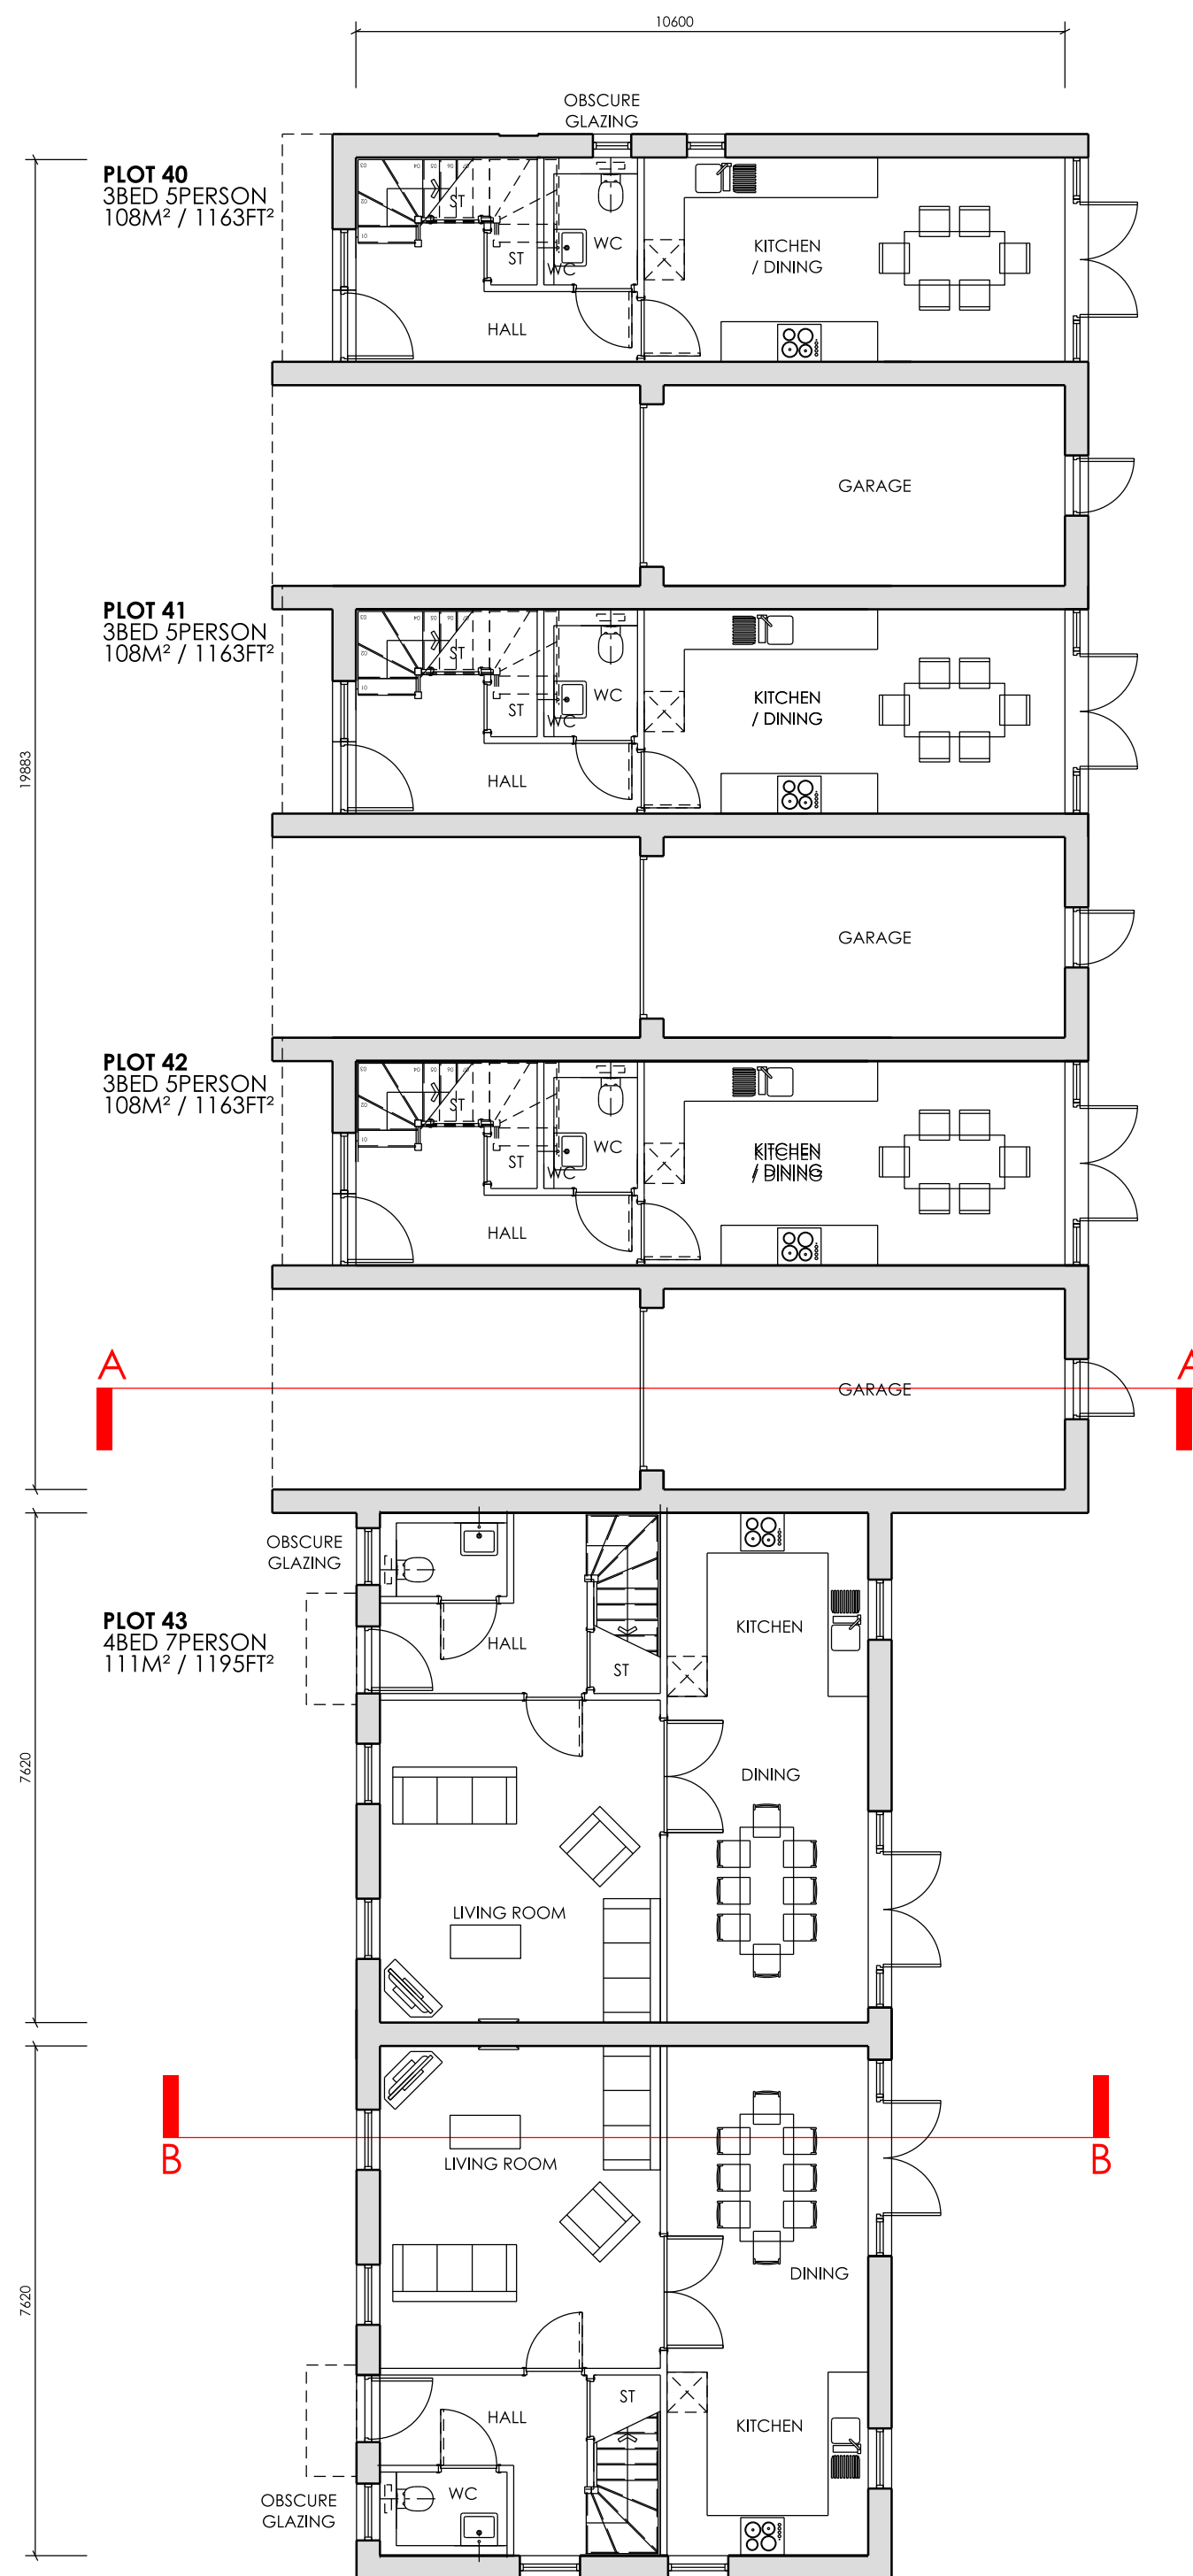

P2 - MG - JULY 2012 - MINOR INTERNAL AMENDMENTS TO FLOOR PLANS IN LINE WITH CLIENTS COMMENTS. WINDOW TO GABLE END OF PLOT 40 REMOVED. WINDOWS ADDED TO GROUND FLOOR GABLE END OF PLOT 44

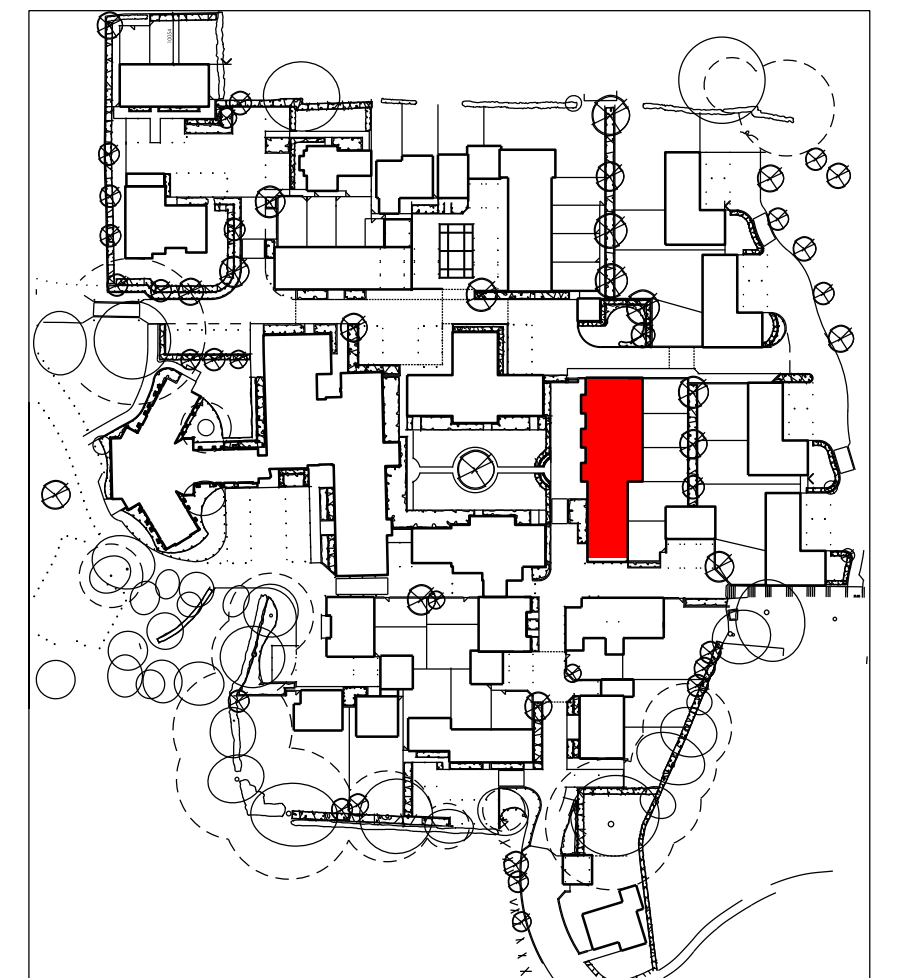


GROUND FLOOR PLAN
1:100 SCALE @ A1

FIRST FLOOR PLAN

SECOND FLOOR PLAN

ROOF PLAN

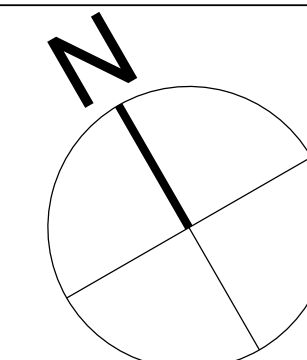

IMPORTANT NOTE FOR USE OF THIS DRAWING: THIS DRAWING HAS BEEN PRODUCED SPECIFICALLY FOR USE ON THIS PROJECT. POPE PRIESTLEY ARCHITECTS CANNOT BE HELD RESPONSIBLE FOR RE-USE OF THE INFORMATION BY OTHERS FOR ANY PURPOSE OTHER THAN FOR WHICH IT IS SPECIFICALLY INTENDED. THIS DRAWING REFLECTS STANDARDS AGREED FOR THIS PROJECT AND CURRENT AT THE TIME OF PRODUCTION AND WILL NOT BE UPDATED IN ACCORDANCE WITH CHANGING LEGISLATION AND/ OR OTHER REQUIREMENTS.

SCALE BAR = 10mm INTERVALS AT TRUE SCALE