


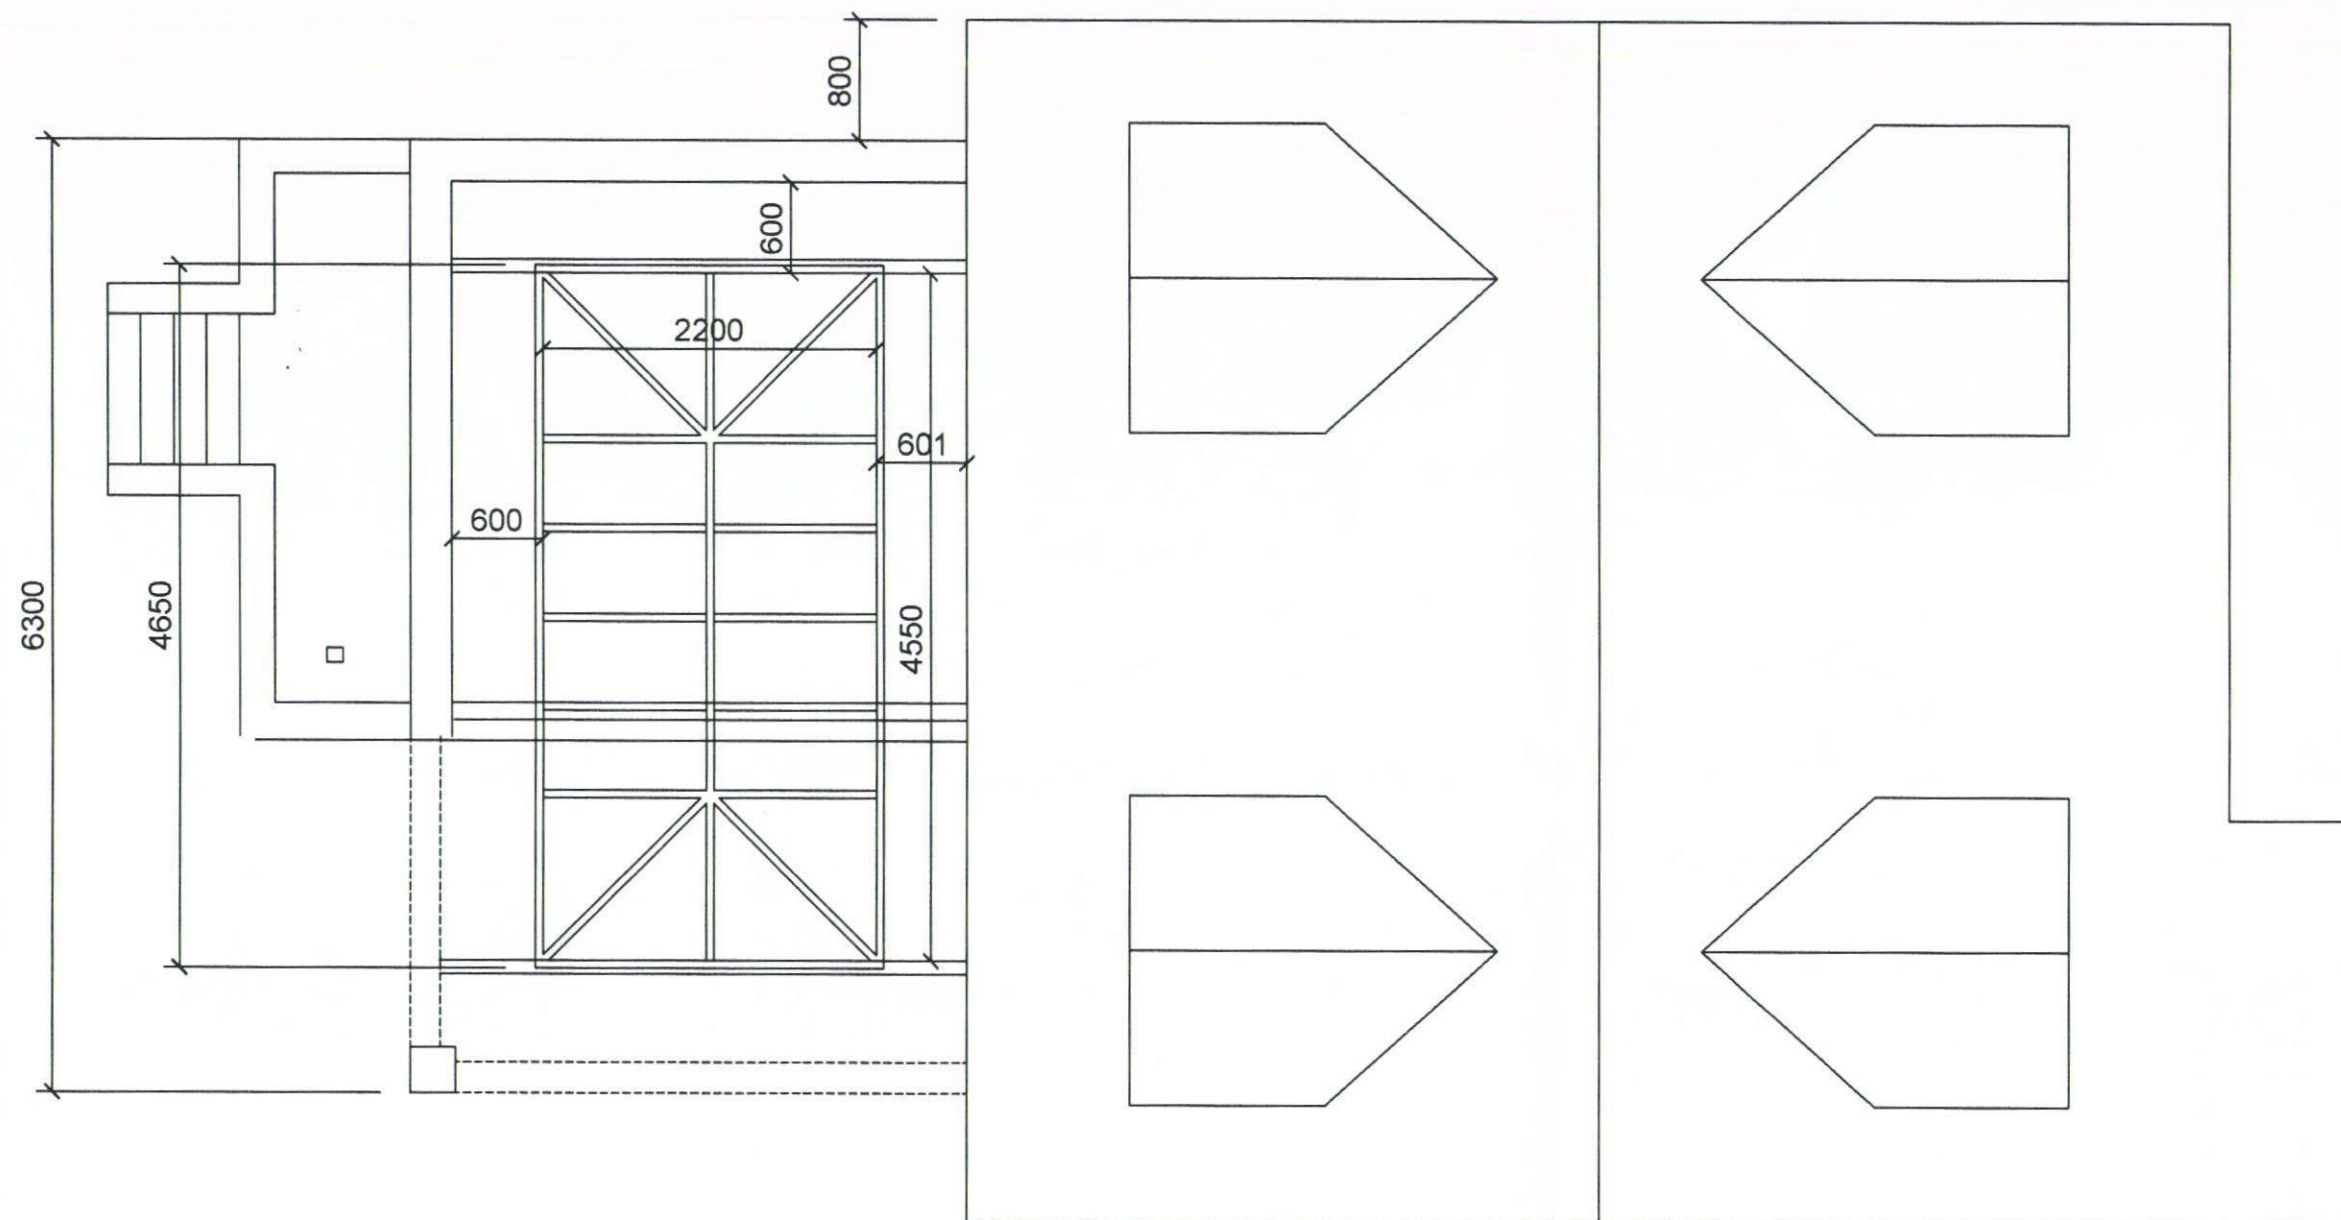

| Rev   | By    | Description | Date      |
|---|-------|-------------|-----------|
| AJS DESIGN SOLUTIONS<br>80 Whyke Lane Chichester<br>West Sussex PO19 7PD<br>T: 07834 316 010<br>E: enquiries@ajsdesignsolutions.co.uk |       |             |           |
| Client Brian Skeet   |       |             |           |
| Project 6 Allmara Drive<br>Waterlooville<br>Customer<br>Customer                                                                      |       |             |           |
| Drawing Title Roof Layout   |       |             |           |
| Status Building Control   |       |             |           |
| Scale   | 1:50  | Date        | 28 Feb 11 |
| Job No.   | J5-11 | Drawn By    | AJS       |
| Drawing No.   | 12    | Revision    | A         |

THIS DRAWING IS SUBJECT TO COPYRIGHT AND SHOULD  
THEREFORE NOT BE REPRODUCED WITHOUT PRIOR  
CONSENT OF AJS DESIGN SOLUTIONS.