PERMIT

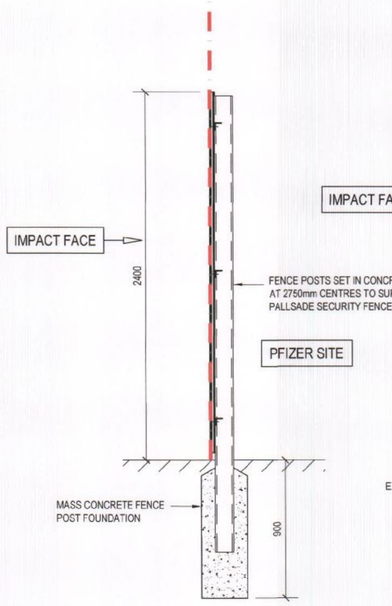

TYPICAL PALISADE FENCE SECTION

SCALE 1:20

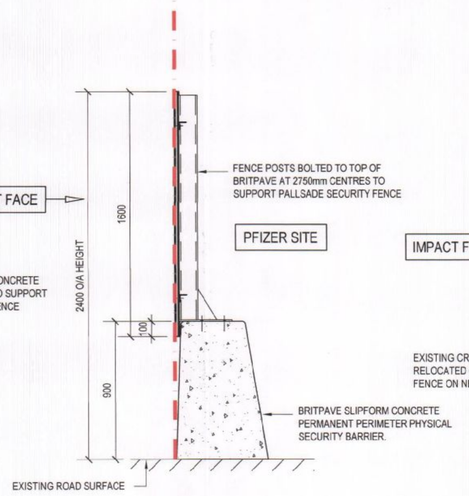

BRITPAVE BARRIER SECTION C-C

SCALE 1:20

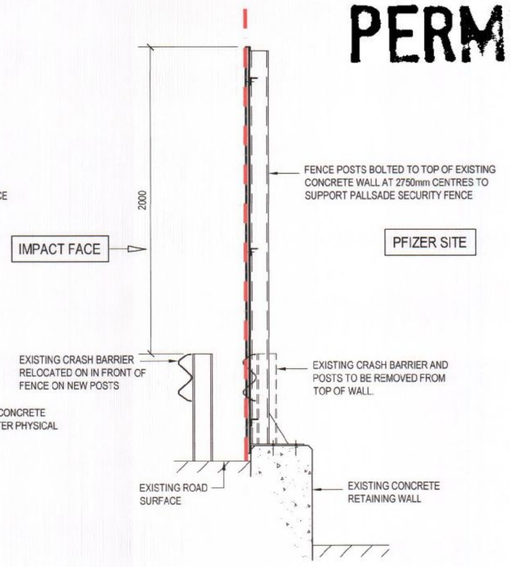

EXISTING WALL SECTION

SCALE 1:20

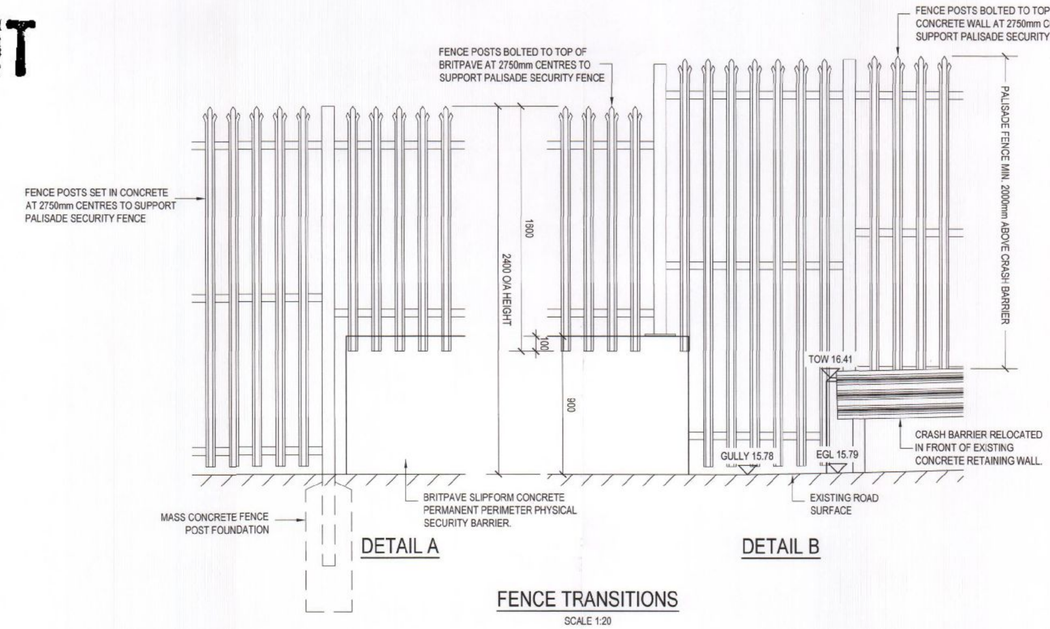

DETAIL A

DETAIL B

FENCE TRANSITIONS

SCALE 1:20

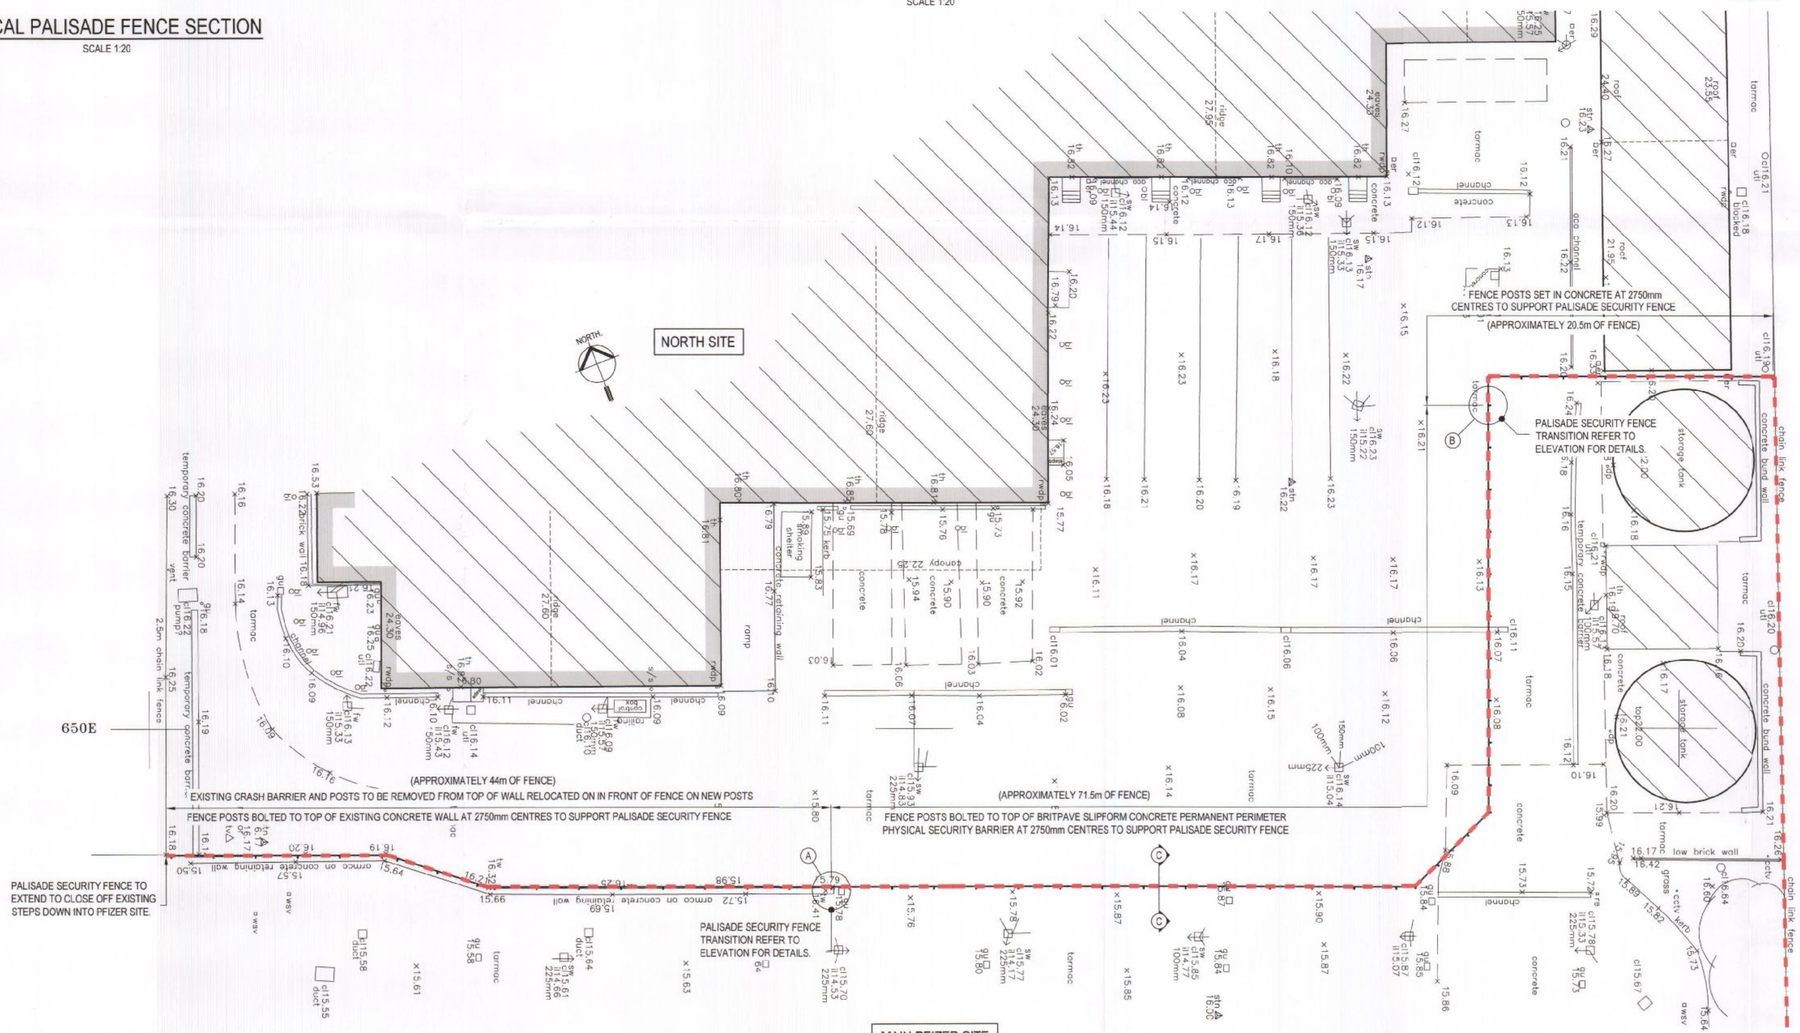

HAVANT BOROUGH COUNCIL
14 FEB 2012
RECEIVED

Rev	Description	Drawn	Date	Chk'd	Aop'd

The Old Post Office
Station Road
Wickham, PO17 5JA
T: 01329 832405
F: 01329 835175
e: admin@axismail.co.uk
w: www.axisarchitecture.co.uk

Dimensions, areas and levels where given are only approximate and subject to site survey.
All dimensions are to be checked on site.
Any discrepancies are to be reported to the architect before work commences.
Figured dimensions only are to be taken from this drawing.
This drawing is to be read in conjunction with all relevant consultants and/or specialists drawings/documents and any discrepancies or variations are to be notified to the architect before the affected work commences.
This drawing is copyright and remains the property of the Architects.

New Security Perimeter Fencing at Pfizer

New Lane, havant

Proposed Floor Plan & Sections

Scale: metres 0 5

PLANNING

Scale @ A1	Drawn	Checked	Date
1:200 & 1:20	PSA		Feb'2012

Job Number & Drawing Number: 11-100-PL02

Revision