PERMIT

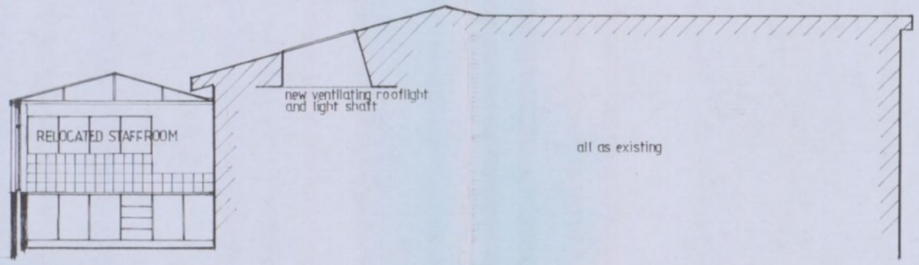

SECTION KK 1:50

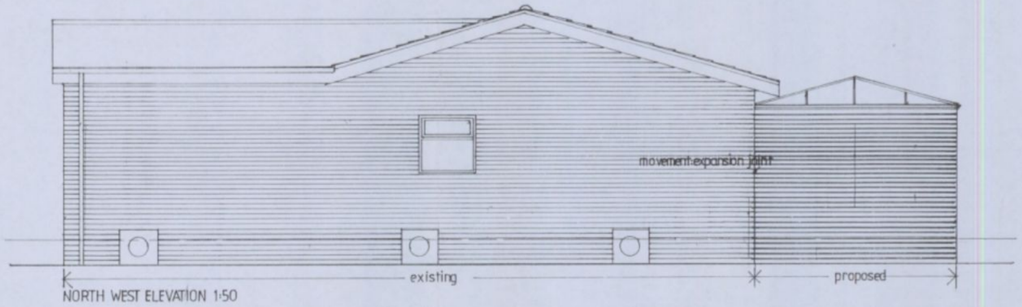

NORTH WEST ELEVATION 1:50

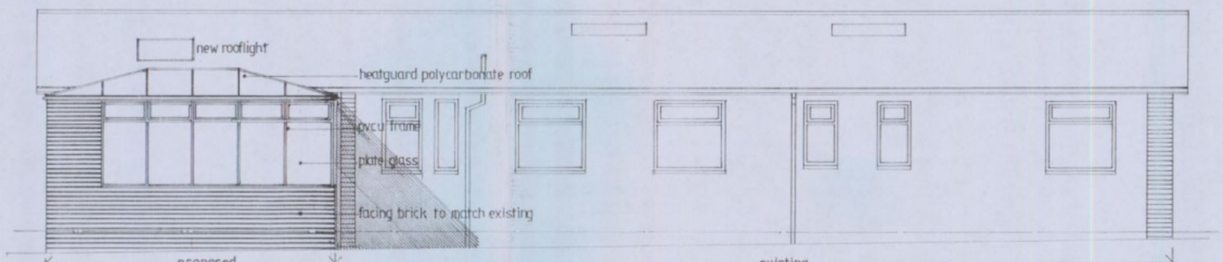

SOUTH WEST ELEVATION 1:50

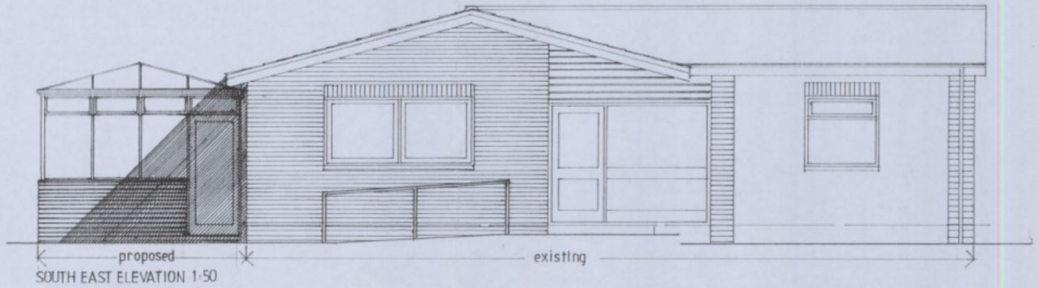

SOUTH EAST ELEVATION 1:50

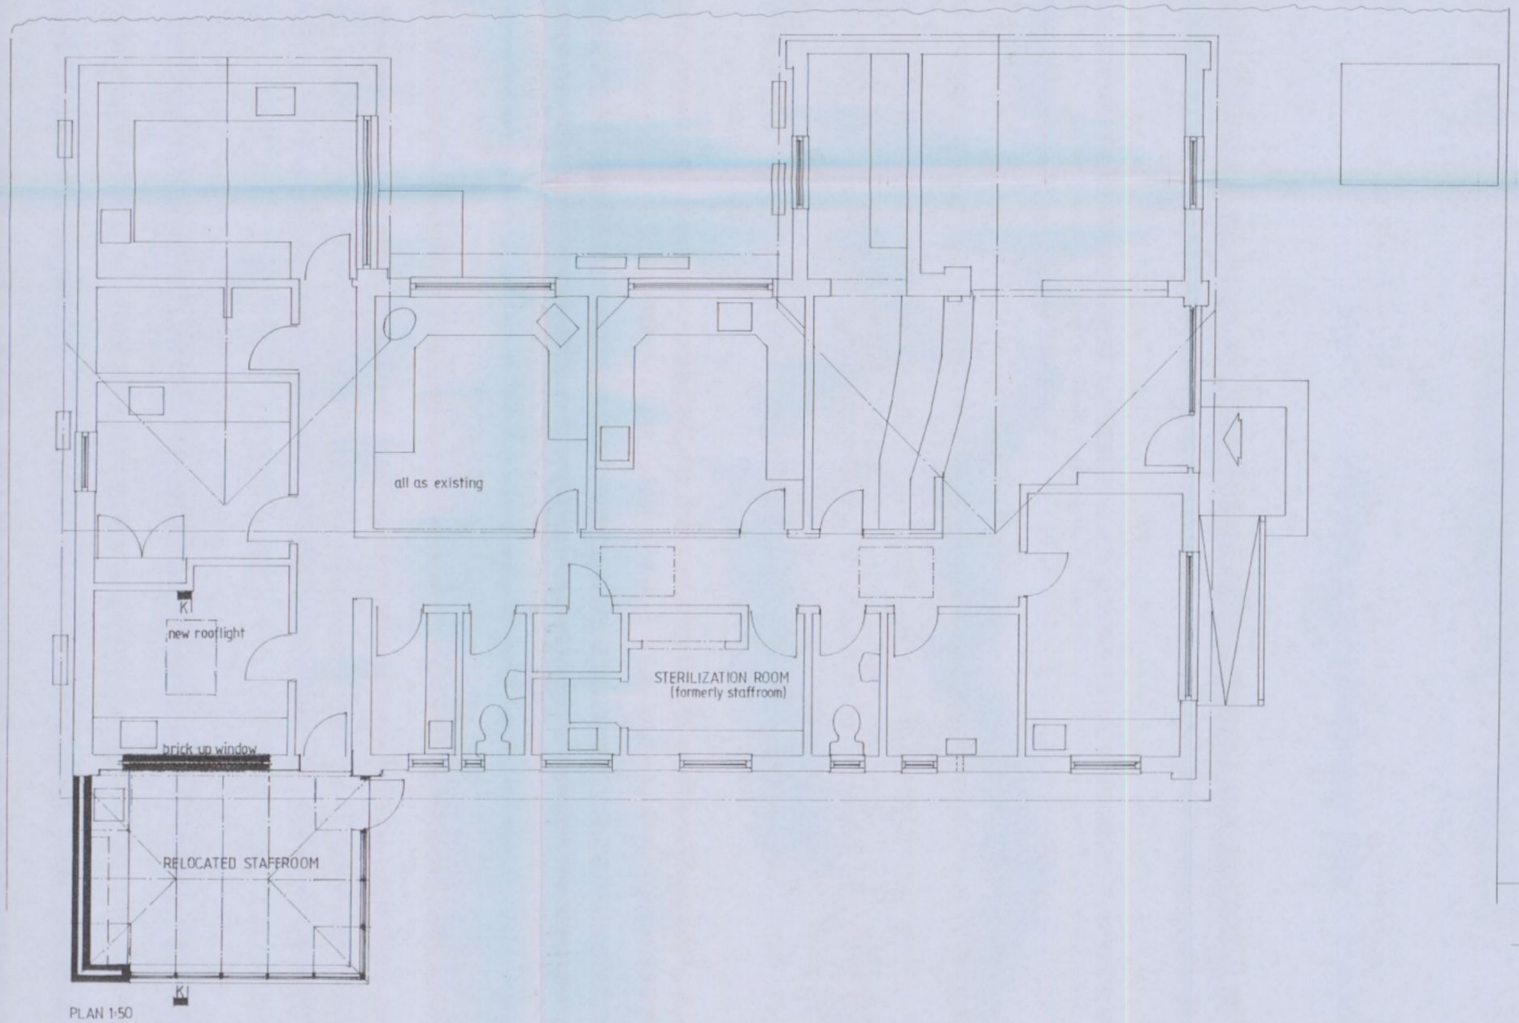

PLAN 1:50

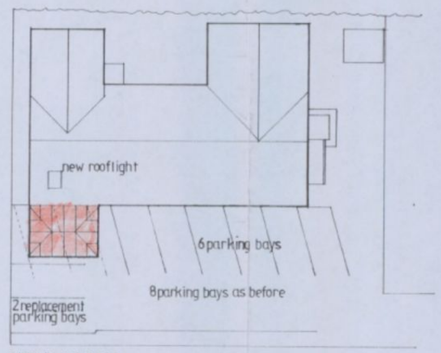

SITE PLAN 1:200

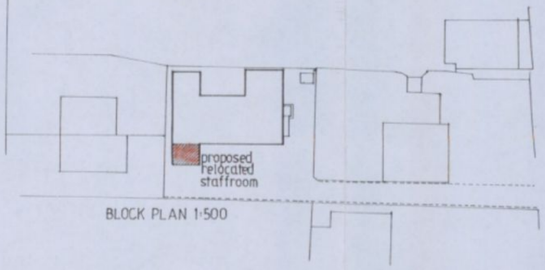

BLOCK PLAN 1:500

HAVANT BOROUGH COUNCIL
31 JAN 2011
RECEIVED

reproduced under O.S. licence no. 1000 06801

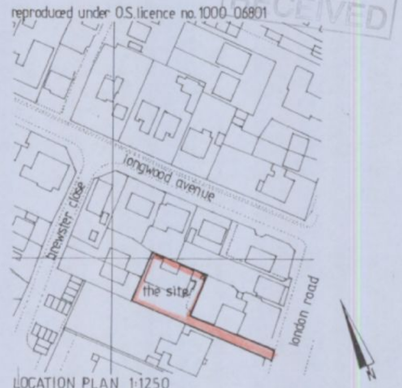

LOCATION PLAN 1:1250

revisions

PROPOSED RELOCATED STAFFROOM
AT
COWPLAIN DENTAL PRACTICE 139 LONDON RD, COWPLAIN, PO88XJ

Detailed Planning Application
2167:1 scale : as shown
date : 27 january 2011

Kanavan & Wingfield
CHARTERED ARCHITECTS : INTERIOR DESIGNERS
2 Portland Road, Waterlooville, Hampshire PO7 7TR Tel: (023) 9226 3667 Fax: (023) 9224 0371