PERMIT

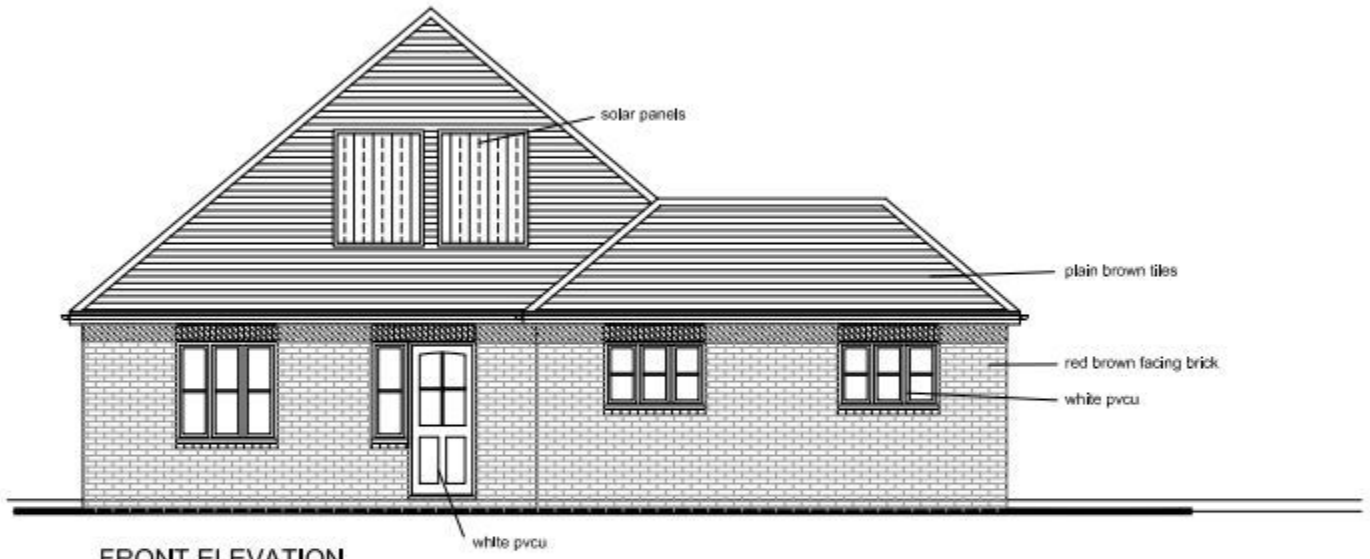

FRONT ELEVATION



REAR ELEVATION

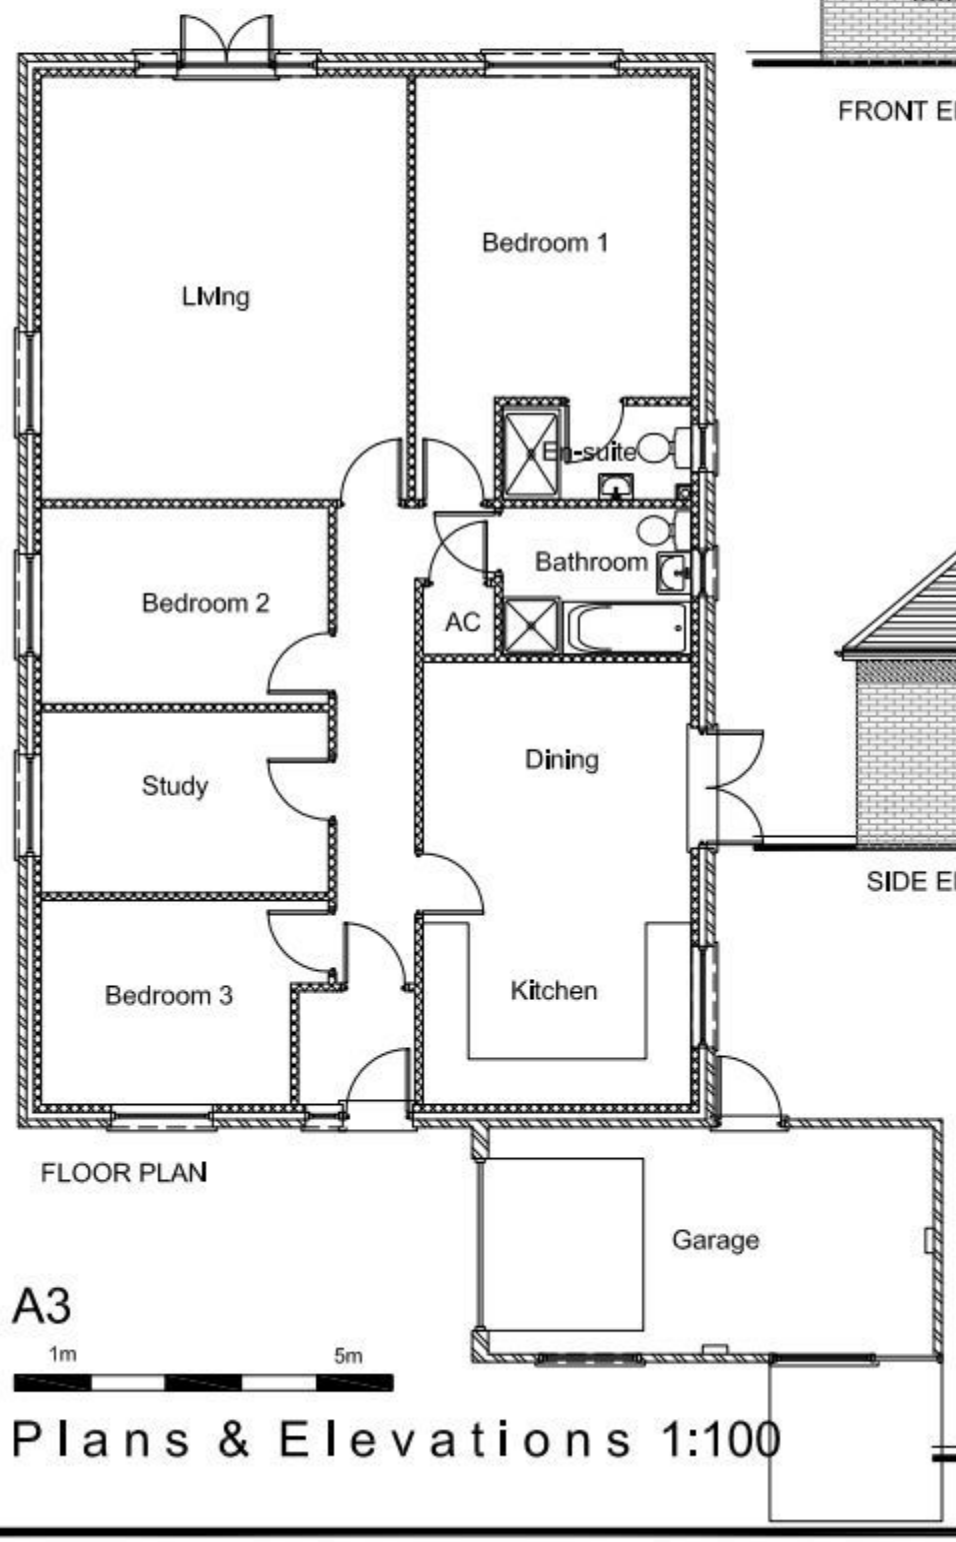

FLOOR PLAN



SIDE ELEVATION



SIDE ELEVATION

A3

1m 5m

Plans & Elevations 1:100

A	bathroom windows	7.12.10
No.	Revision/Issue	Date

Project Name and Address

Proposed Bungalow,
50 London Road,
Cowplain,
Hants

Project 10502	Sheet 02A
Date 18.11.10	
Scale 1:100	

design

17 Eastern Parade, Fareham,
Hants PO16 0RL
d.design@tiscali.co.uk
07742720557 01329 221329