

SCALING OFF THIS DRAWING IS FOR PRICING PURPOSES ONLY. ALL DIMENSIONS MUST BE VERIFIED ON SITE FOR CONSTRUCTION AND FABRICATION.

TO BE READ IN CONJUNCTION WITH RJD STANDARD BRIEFING DOCUMENT AND ALL RELEVANT STRUCTURAL DRAWINGS/SIGNAGE DRAWING

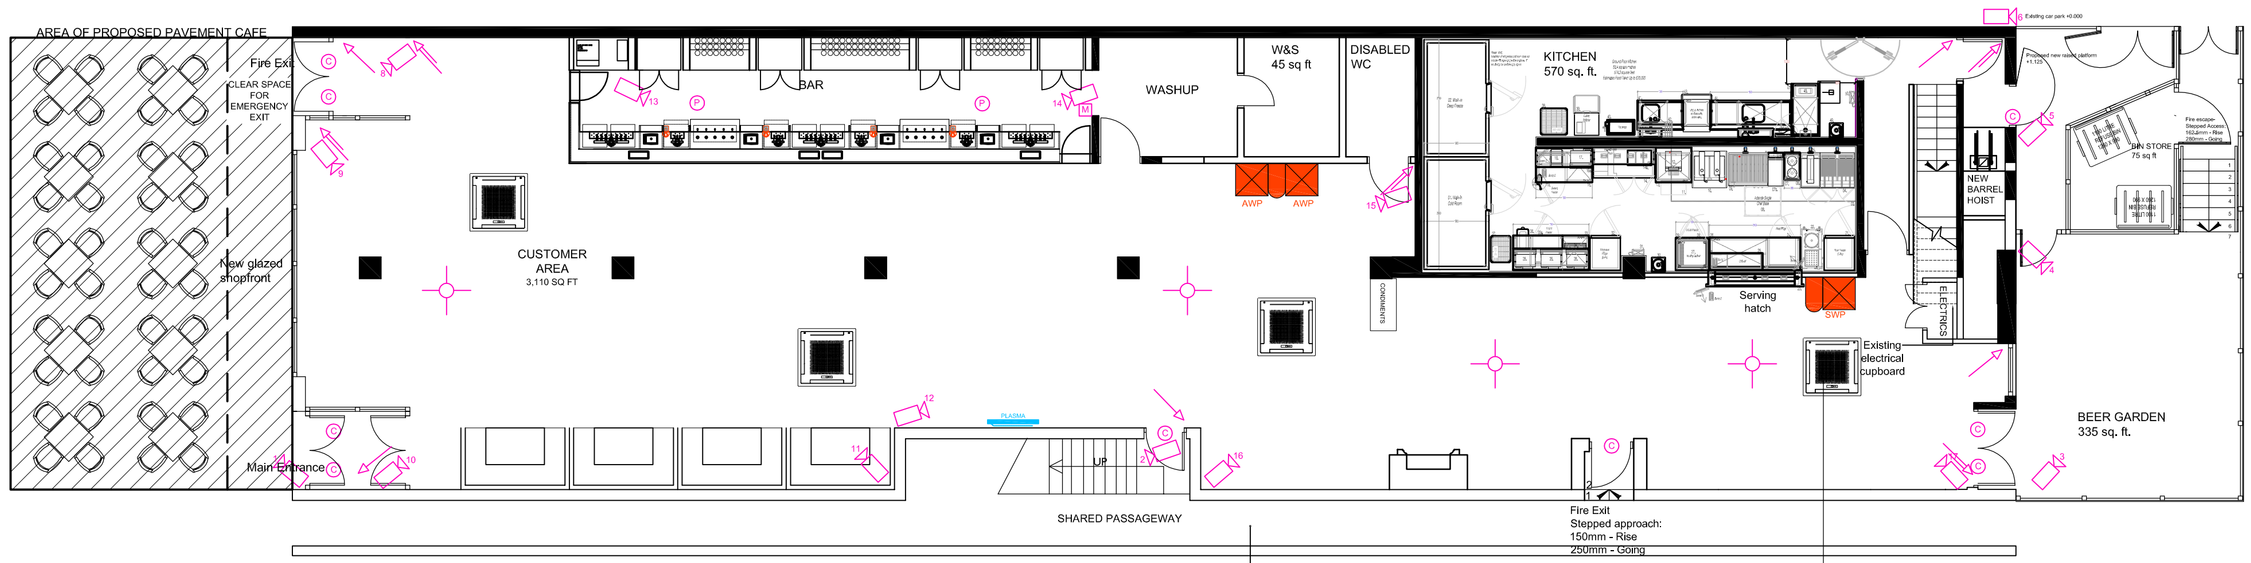

GROUND FLOOR LAYOUT AS PROPOSED

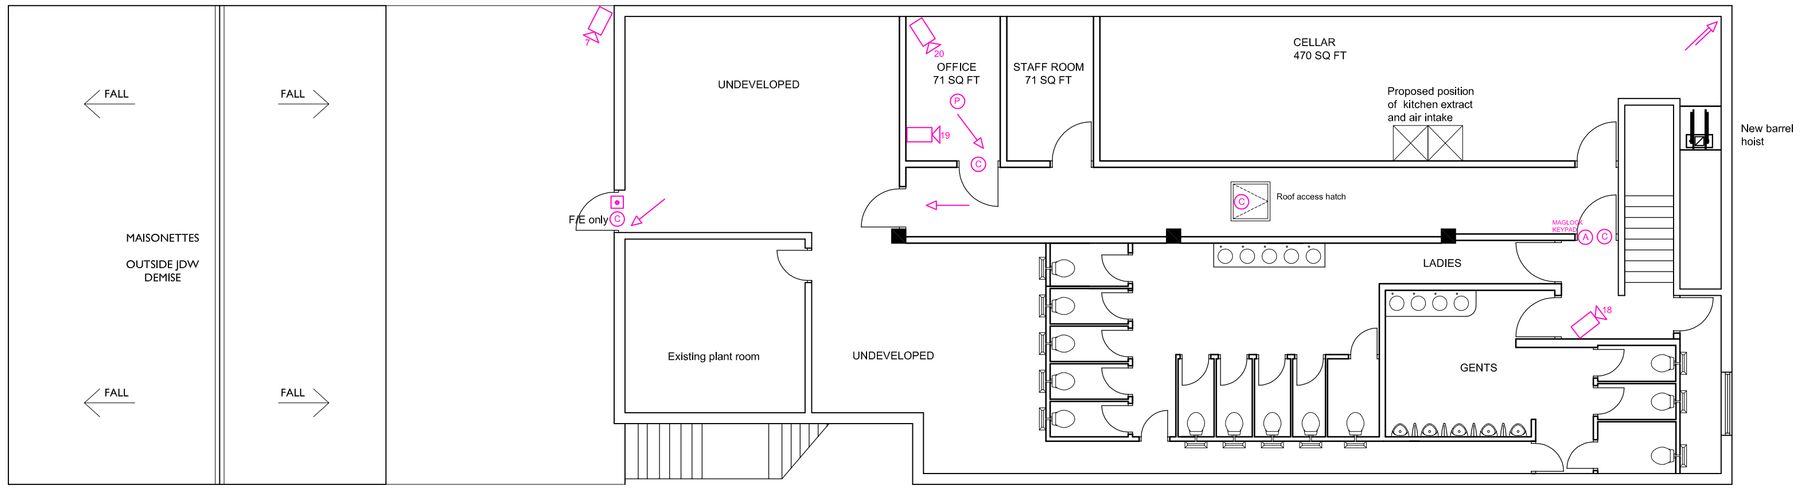

FIRST FLOOR LAYOUT AS PROPOSED

LEGEND

- CAMERA
- PIR SENSOR
- DUALTEC
- DOOR CONTACT
- PANIC BUTTON
- ACCESS KEYPAD
- CCTV MONITOR
- 'VIPER' IMPACT SENSOR
- 360° CEILING MOUNTED DUALTEC

0m 1 2 3 4 5 10

rjd Architectural Design & Project Management

Tel - 01279 874 188
www.rjd.eu.com
email@rjd.eu.com

The Stansted Centre,
Parsonage Road,
Takeley, Essex.
CM22 6PU

project
THE DENMEAD QUEEN, QUEENS PARADE
LONDON ROAD
WATERLOOVILLE PO7 7EB

Pub No.

client
J D WETHERSPOON PLC 6256

drawing
CCTV LOCATIONS

date	scale	drawing no.	rev
MAR 11	1:100@A1	09058/114	