These Plans have been prepared for the purpose of obtaining Planning Permission and/or Building Regulation Approval for the work shown thereon only and should not be used for any other purpose.

© These Plans remain the copyright of the architect and must not be copied or reproduced in any way without written permission with the exception of Local Authorities for Planning Purposes

Andrew R Dunks
BSc(Hons) MRICS MBEng
Chartered Surveyor and Building Engineer
Unit 1, Brambles Enterprise Centre
Waterlooville, Hants, PO7 7TH
Tel: (023) 9225 3034
e-mail: plans@dunks.freeserve.co.uk

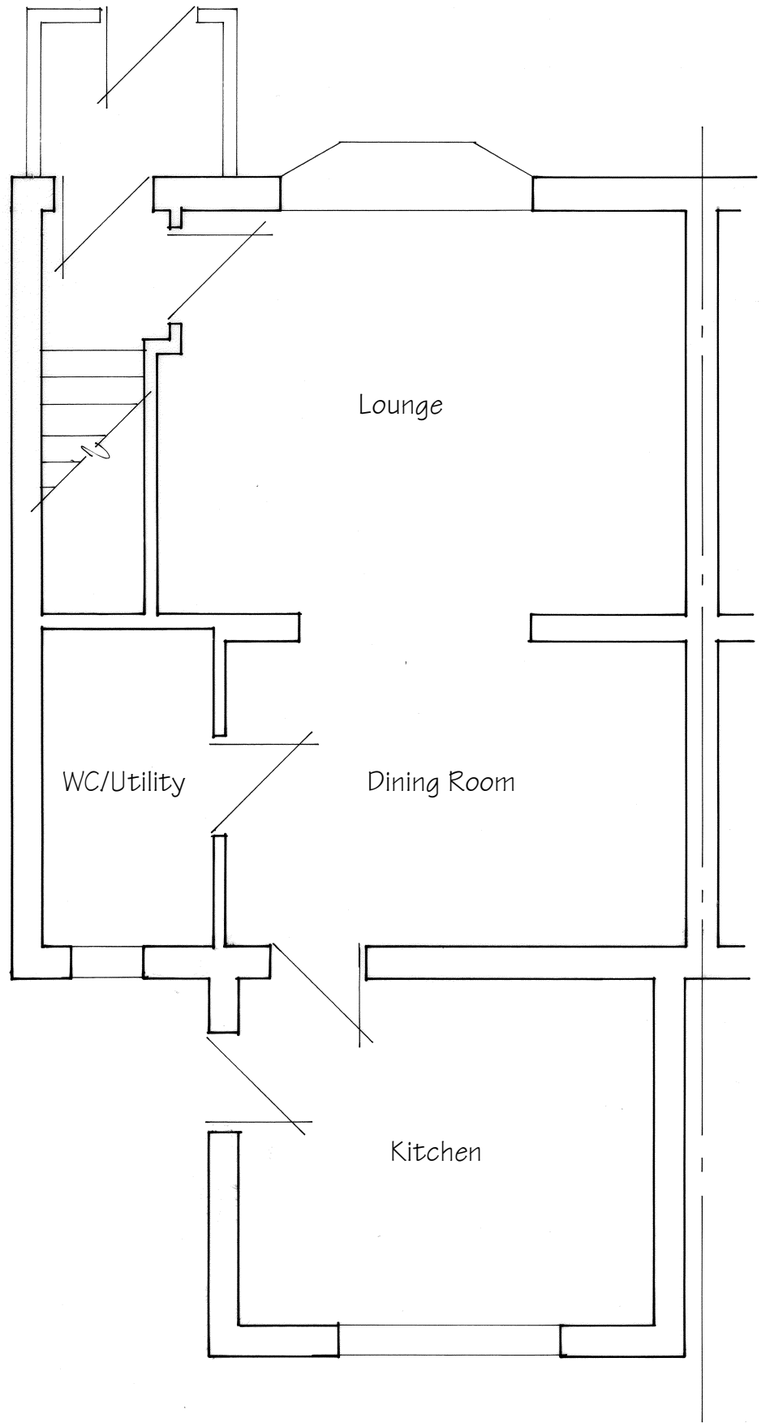

Existing Ground Floor Plan

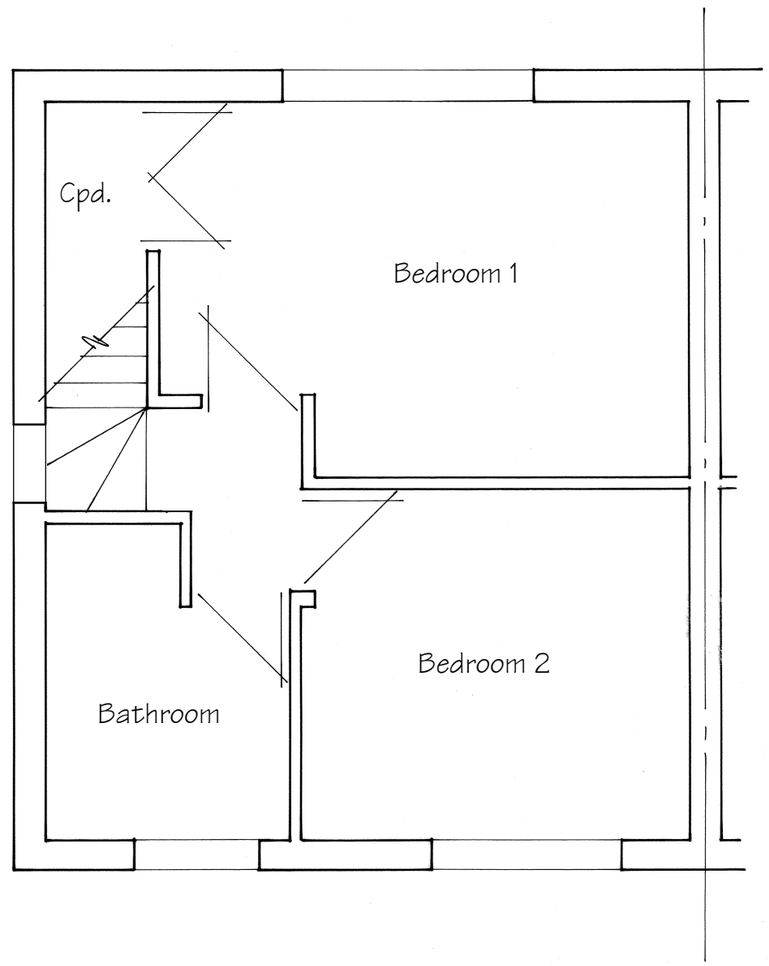

Existing First Floor Plan

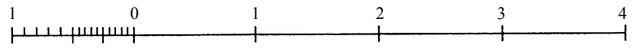

Metres @ 1:50 Scale

Proposed Alterations & Extensions

32 Westbrook Grove
Purbrook

For Mr & Mrs D Meadows

Scale - 1:50 at Page Size A3
Date - March 2012

Drawing No. 3613/1

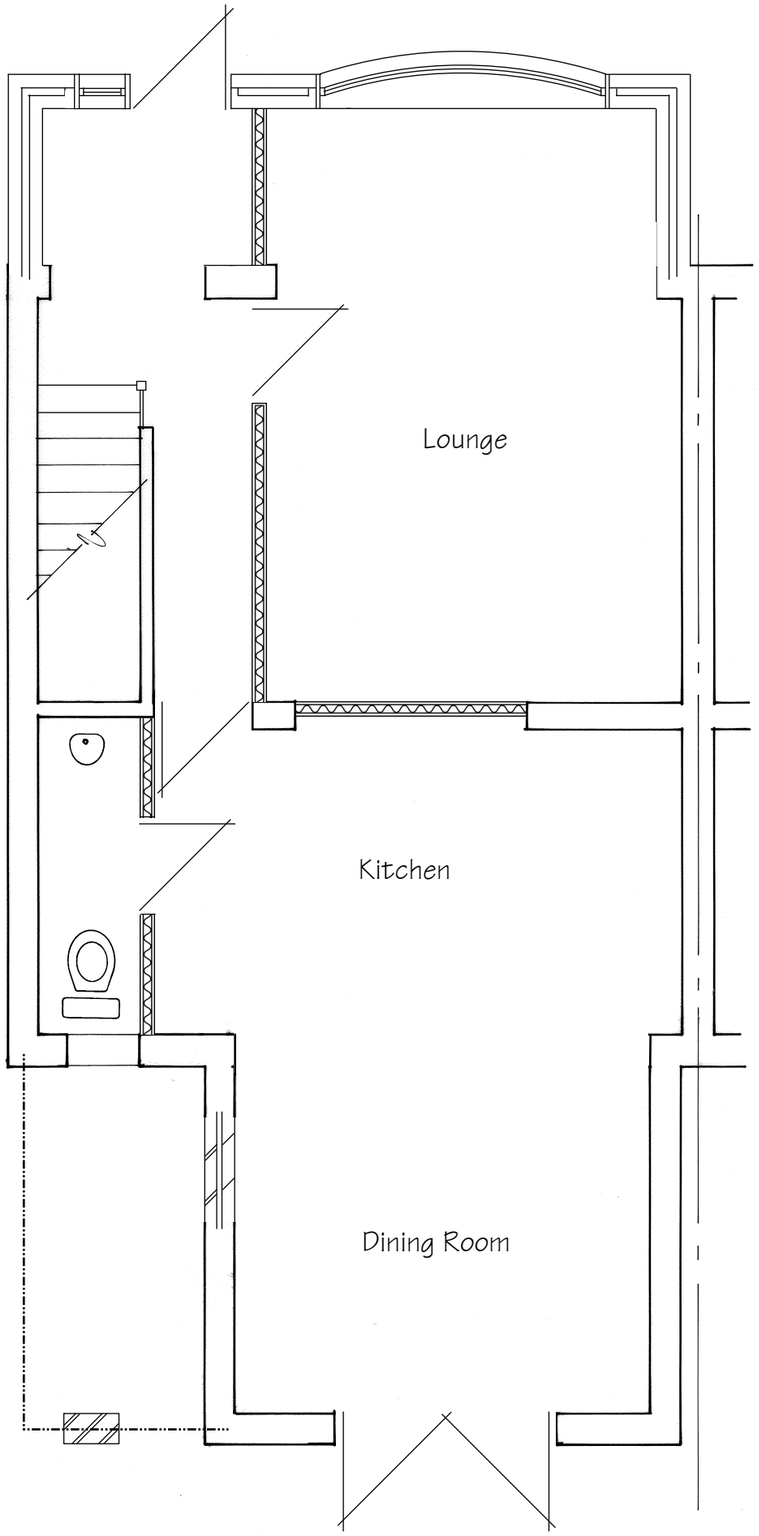

Proposed Ground Floor Plan

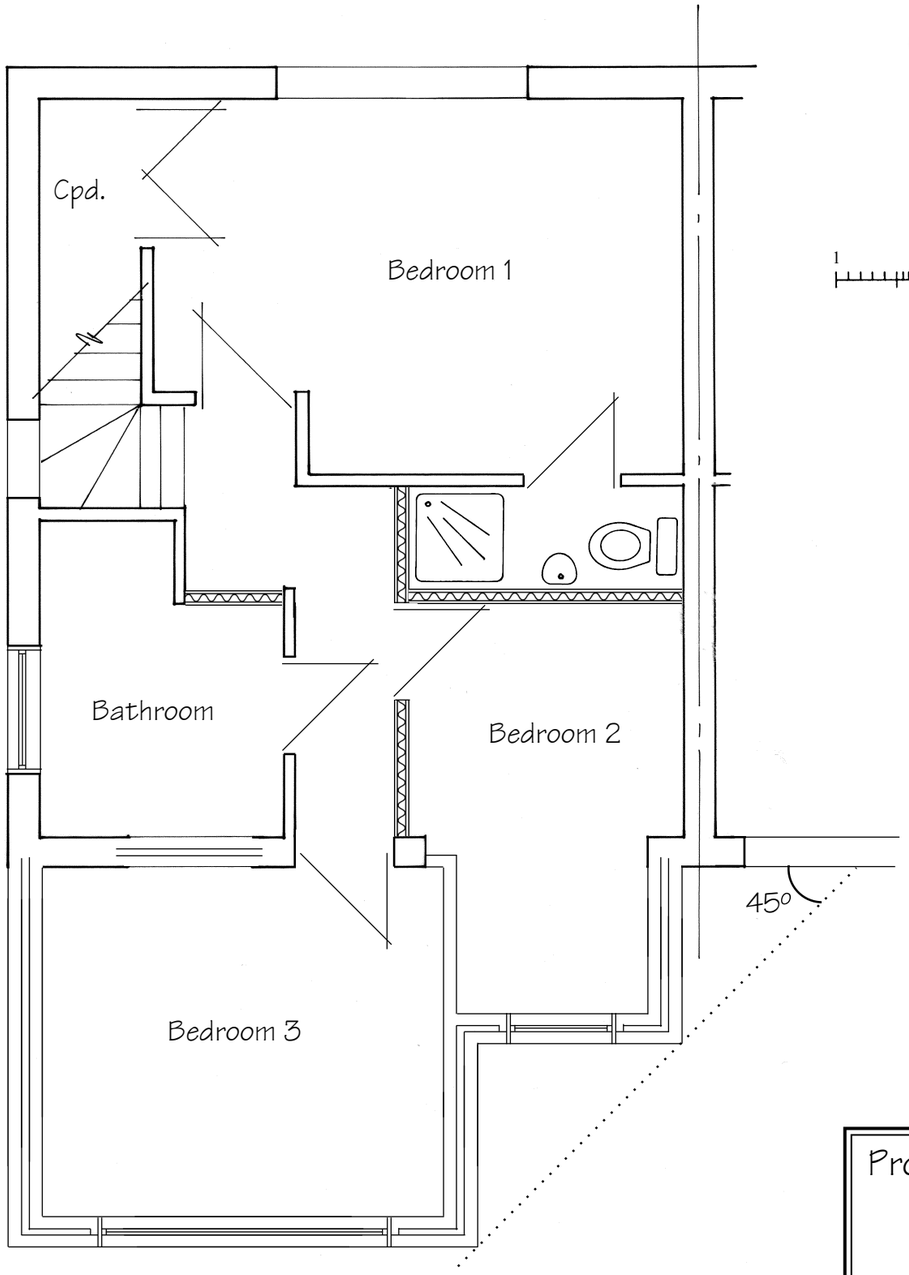

Proposed First Floor Plan

These Plans have been prepared for the purpose of obtaining Planning Permission and/or Building Regulation Approval for the work shown thereon only and should not be used for any other purpose.

© These Plans remain the copyright of the architect and must not be copied or reproduced in any way without written permission with the exception of Local Authorities for Planning Purposes

Andrew R Dunks
BSc(Hons) MRICS MBEng
Chartered Surveyor and Building Engineer
Unit 1, Brambles Enterprise Centre
Waterlooville, Hants. PO7 7TH
Tel: (023) 9225 3034
e-mail: plans@dunks.freeserve.co.uk

1 0 1 2 3 4
Metres @ 1:50 Scale

Proposed Alterations & Extensions
32 Westbrook Grove Purbrook
For Mr & Mrs D Meadows
Scale - 1:50 at Page Size A3
Date - March 2012

Drawing No. 3613/2 - Rev A

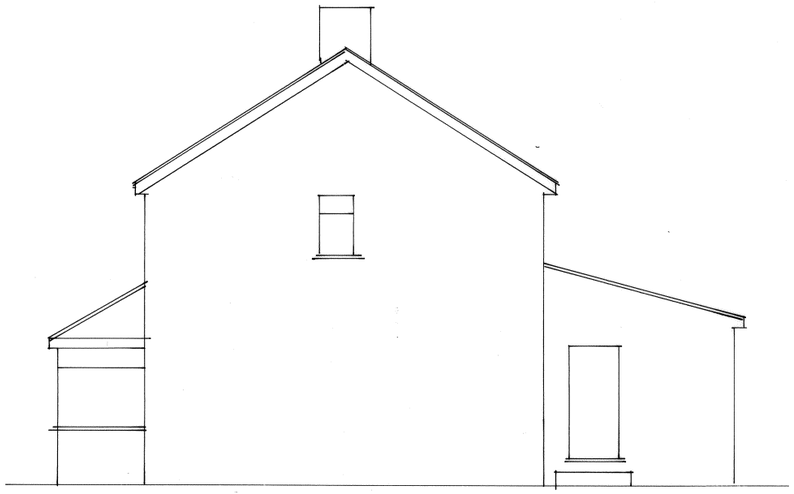

Existing Side Elevation

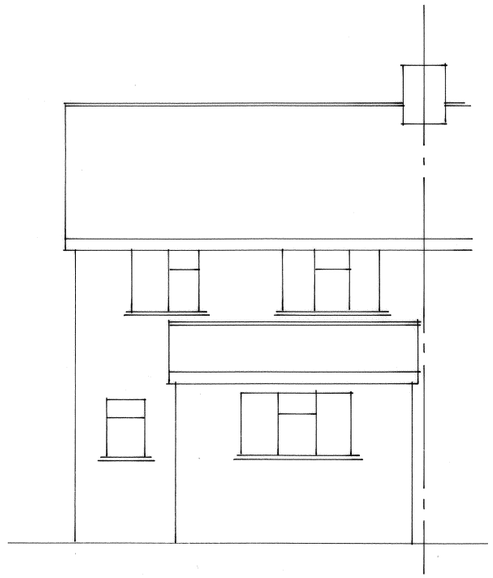

Existing Rear Elevation

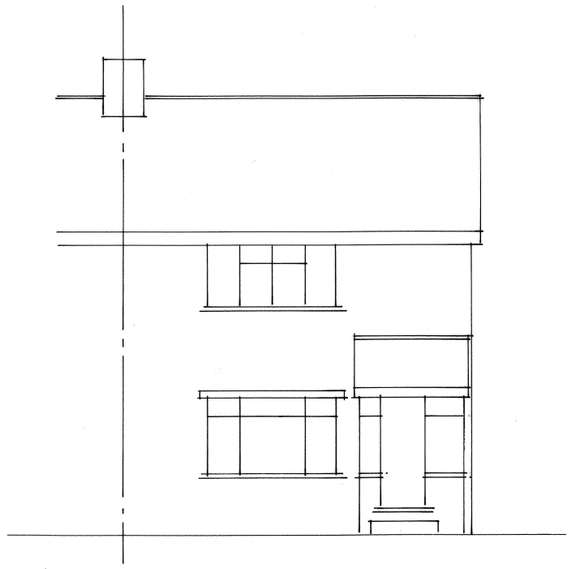

Existing Front Elevation

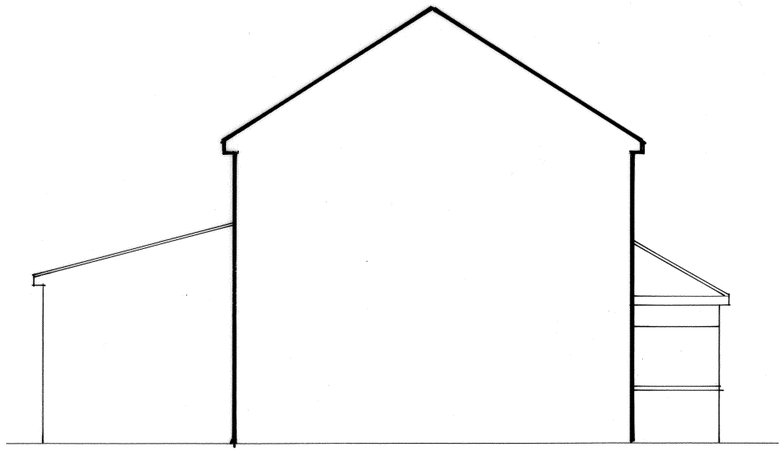

Existing Side Elevation

These Plans have been prepared for the purpose of obtaining Planning Permission and/or Building Regulation Approval for the work shown thereon only and should not be used for any other purpose.

© These Plans remain the copyright of the architect and must not be copied or reproduced in any way without written permission with the exception of Local Authorities for Planning Purposes

Andrew R Dunks
BSc(Hons) MRICS MBEng
Chartered Surveyor and Building Engineer
Unit 1, Brambles Enterprise Centre
Waterlooville, Hants, PO7 7TH
Tel: (023) 9225 3034
e-mail: plans@dunks.freeserve.co.uk

1 0 1 2 3 4
Metres @ 1:100 Scale

Proposed Alterations & Extensions

32 Westbrook Grove Purbrook

For Mr & Mrs D Meadows

Scale - 1:100 at Page Size A3
Date - March 2012

Drawing No. 3613/3

Proposed Side Elevation

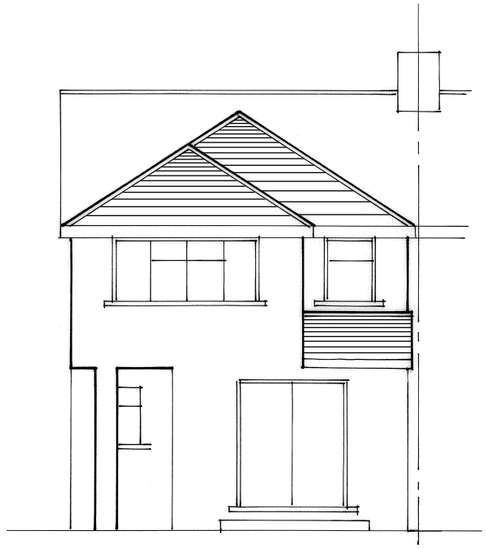

Proposed Rear Elevation

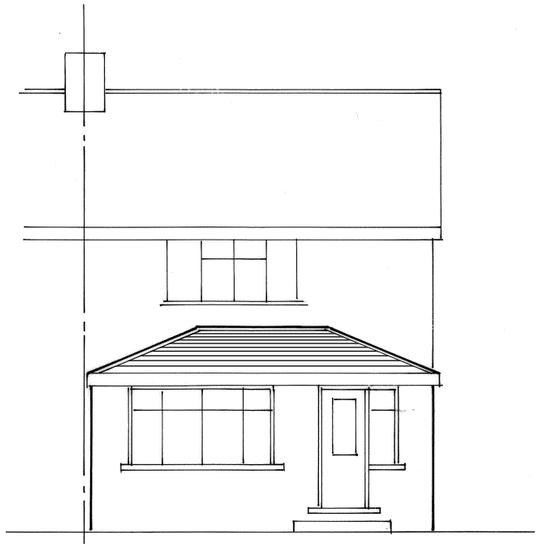

Proposed Front Elevation

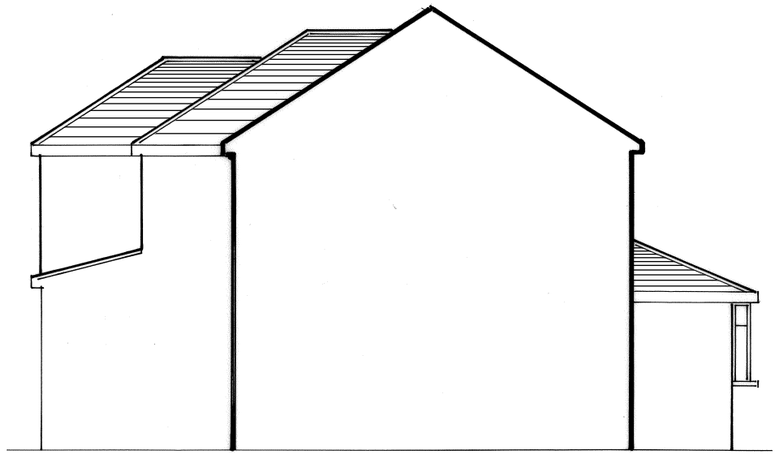

Proposed Side Elevation

These Plans have been prepared for the purpose of obtaining Planning Permission and/or Building Regulation Approval for the work shown thereon only and should not be used for any other purpose.

© These Plans remain the copyright of the architect and must not be copied or reproduced in any way without written permission with the exception of Local Authorities for Planning Purposes

Andrew R Dunks
BSc(Hons) MRICS MBEng
Chartered Surveyor and Building Engineer
Unit 1, Brambles Enterprise Centre
Waterlooville, Hants, PO7 7TH
Tel: (023) 9225 3034
e-mail: plans@dunks.freeserve.co.uk

1 0 1 2 3 4

Metres @ 1:100 Scale

Proposed Alterations & Extensions

32 Westbrook Grove Purbrook

For Mr & Mrs D Meadows

Scale - 1:100 at Page Size A3

Date - March 2012

Drawing No. 3613/4

These Plans have been prepared for the purpose of obtaining Planning Permission and/or Building Regulation Approval for the work shown thereon only and should not be used for any other purpose.

© These Plans remain the copyright of the architect and must not be copied or reproduced in any way without written permission with the exception of Local Authorities for Planning Purposes

Andrew R Dunks
BSc(Hons) MRICS MBEng
Chartered Surveyor and Building Engineer
Unit 1, Brambles Enterprise Centre
Waterlooville, Hants. PO7 7TH
Tel: (023) 9225 3034
e-mail: plans@dunks.freeserve.co.uk

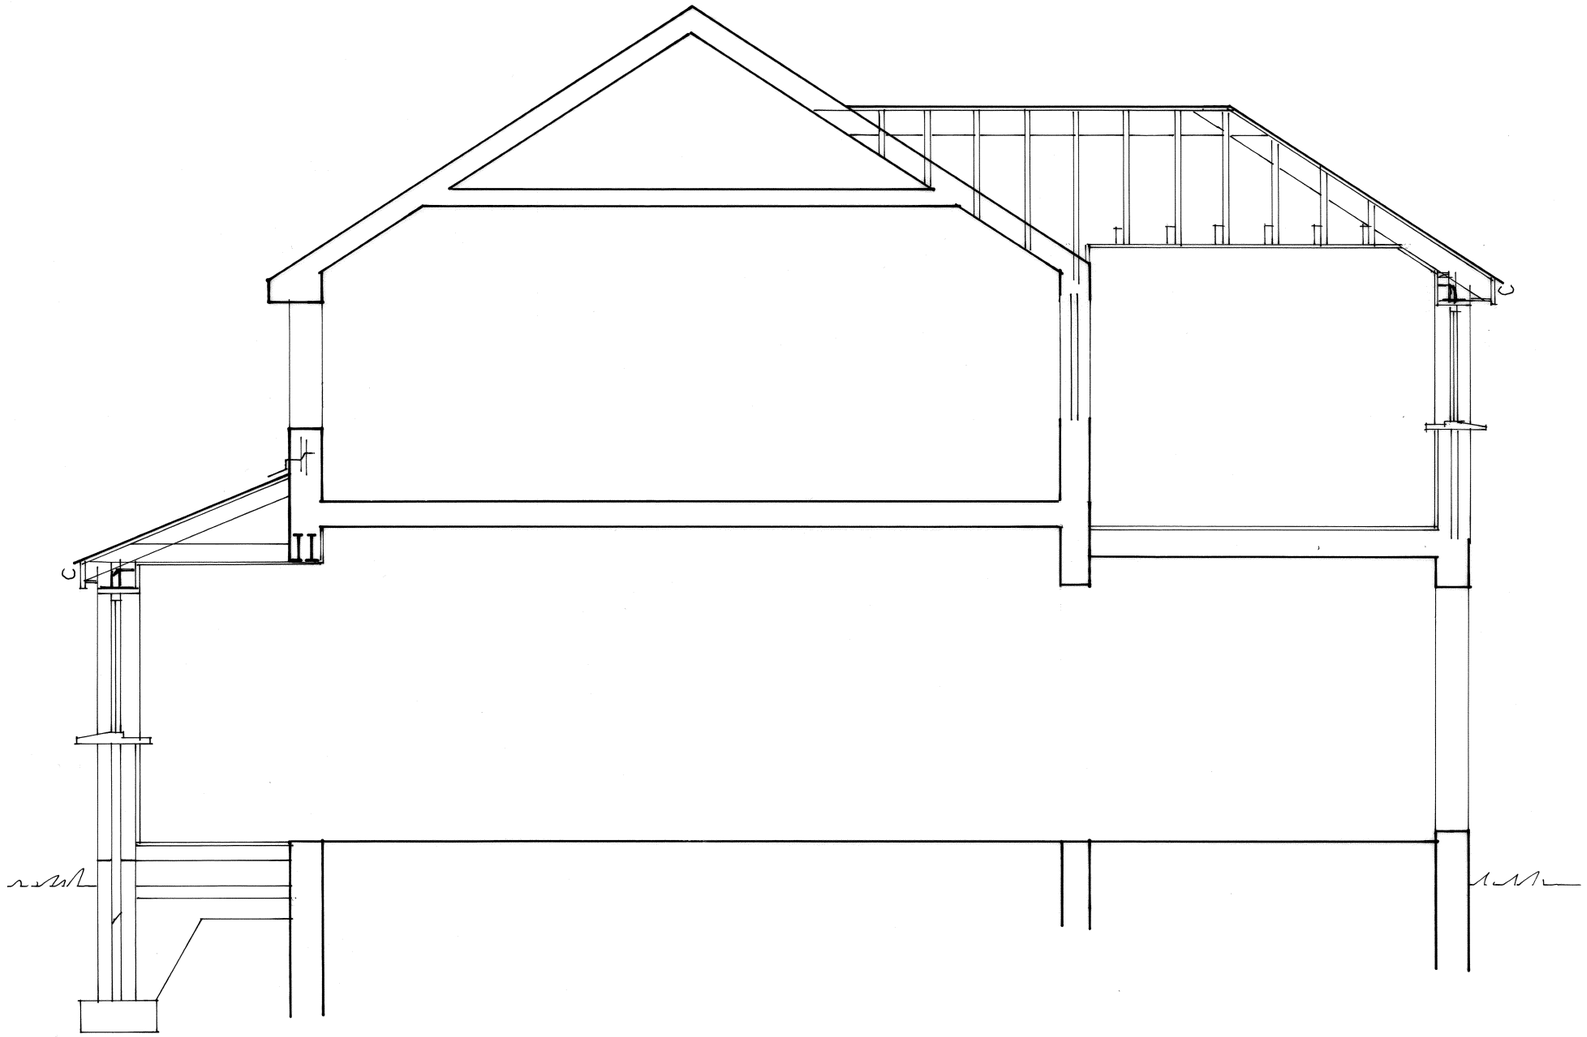

Cross-Section

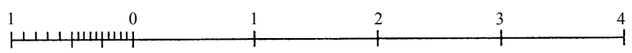

Metres @ 1:50 Scale

Proposed Alterations & Extensions

32 Westbrook Grove Purbrook

For Mr & Mrs D Meadows

Scale - 1:50 at Page Size A3

Date - March 2012

Drawing No. 3613/5