



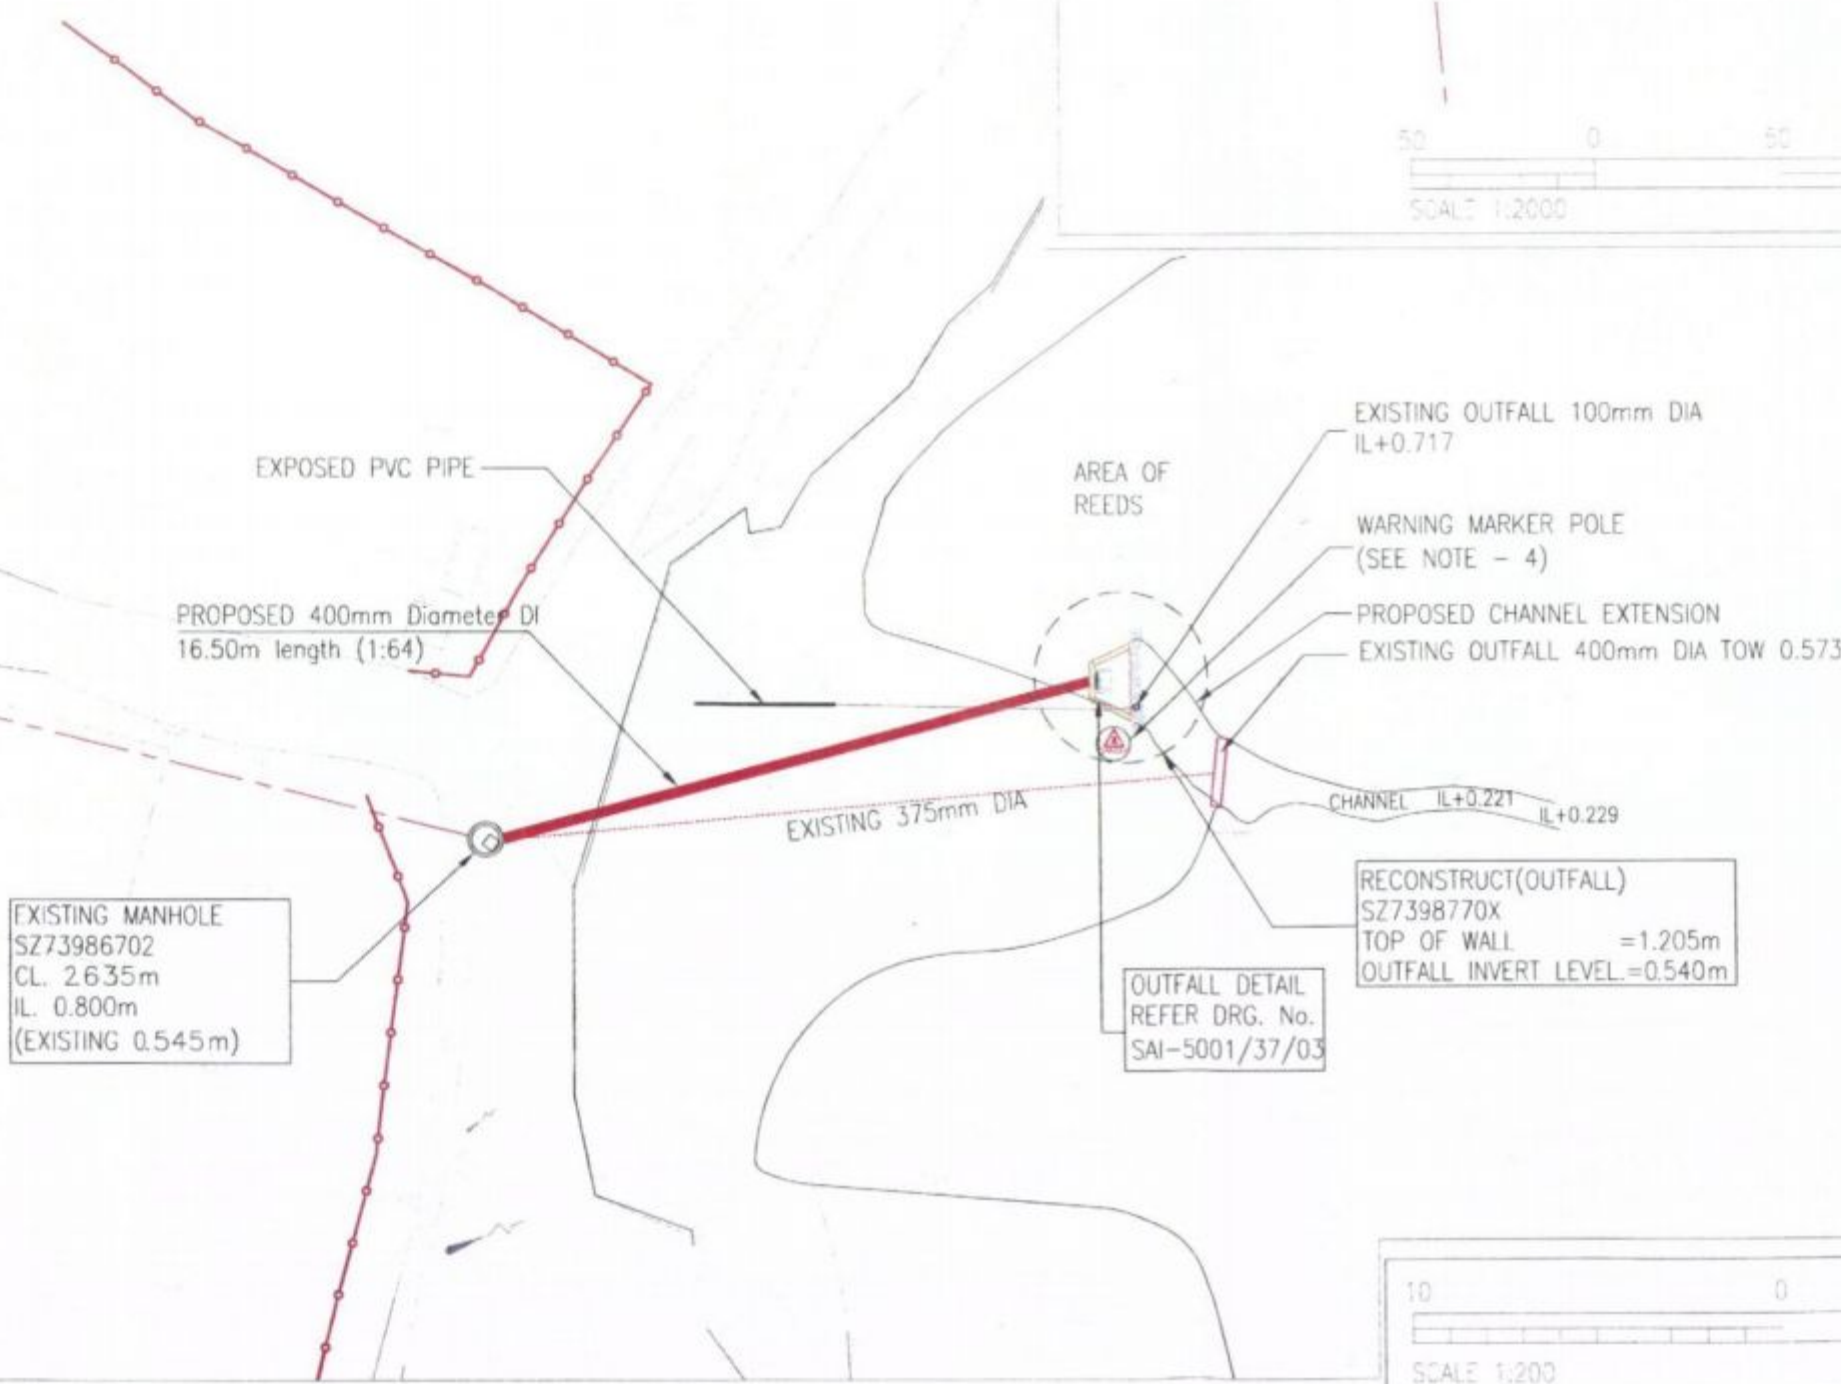

PERMIT

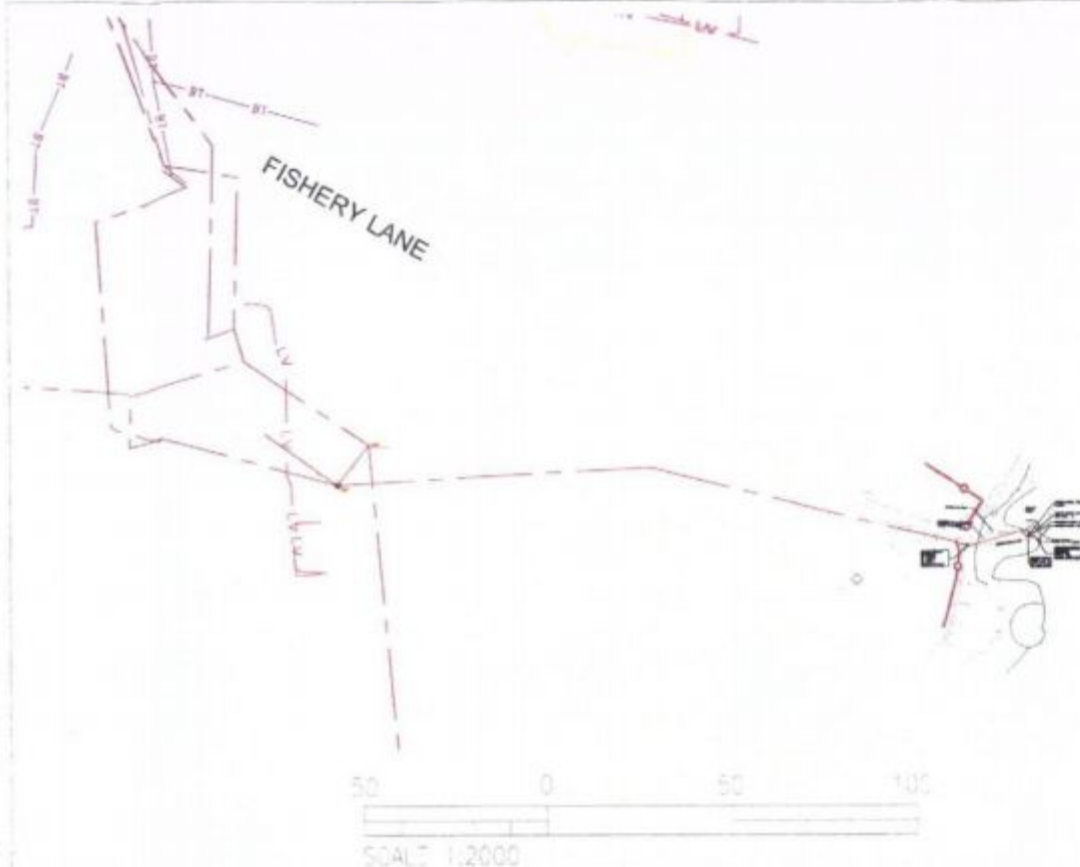

- NOTES
1. ALL DIMENSIONS ARE IN MILLIMETERS AND ALL LEVELS ARE IN METERS UNLESS OTHERWISE STATED.
 2. ALL WORK SHALL COMPLY WITH ALL RELEVANT BRITISH STANDARD CODES OF PRACTICE SUPPLY AUTHORITIES REGULATIONS AND THE CURRENT BUILDING REGULATIONS INCLUDING ALL AMENDMENTS AND SHALL BE CARRIED OUT IN A PROPER WORKMAN LIKE MANNER TO THE SATISFACTION OF THE SUPERVISION OFFICER AND THE BUILDING CONTROL OFFICER.
 3. ANY DISCREPANCIES MUST BE REPORTED TO THE DESIGNER IMMEDIATELY.
 4. CONTRACTOR REQUIRE TO MARK THE END OF THE OUTFALL WITH AN ISOLATED DANGER MARK, BLACK & RED WARNING MARKER POLE.
 5. ALIGNMENT OF SEWER NETWORK IS SHOWN AS PER SURVEY DATA.

- LEGEND
- PROPOSED FOUL SEWER LINE
 - EXPOSED PVC PIPE
 - EXISTING OUTFALL 400mm DIA
 - EXISTING OUTFALL 100mm DIA
 - EXISTING MANHOLE
 - EXISTING FOUL SEWER LINE
 - GAS LINE MEDIUM PRESSURE
 - GAS LINE LOW PRESSURE
 - ELECTRIC LINE (HIGH VOLTAGE)
 - ELECTRIC LINE (LOW VOLTAGE)
 - EXISTING BT LINE
 - EXISTING FENCE LINE
 - DANGER SIGN BOARD

CURRENT ISSUE INFORMATION

DATE	ISSUE	TP	DB	GPS
06.07.2011	TP	DB	GPS	

THIS DRAWING IS ISSUED BY SOUTHERN WATER SUBJECT TO THE CONDITIONS THAT IT IS NOT TO BE USED FOR ANY OTHER PROJECT OR FOR ANY OTHER PURPOSE WITHOUT THE WRITTEN PERMISSION OF SOUTHERN WATER. PREVIOUS VERSIONS OF THIS DRAWING SHOULD BE DELETED OR DESTROYED. DO NOT SCALE THIS DRAWING. IF IN DOUBT ASK.

Southern Water

Southern Water Services Ltd
Southern House
Trenor Road
Worthing BN15 3JX
Telephone: (01903) 272448
Fax: (01903) 272047

SAI Consulting Engineers Pvt Ltd
(An ISO 9001:2008 Certified Company)

SAI House
Satyam Corporate Square
Ahmedabad - 380 019
Phone: +91 79 6614 2000
Fax: +91 79 6614 2000

HAVANT BOROUGH COUNCIL
DEVELOPMENT CONTROL
13 JUL 2011
RECEIVED

SAI DRAWING NO.	SAI-5001/37/01	ISSUE	
PROJECT TITLE	FISHERY LANE HAYLING ISLAND		
DRAWING TITLE	LOCATION PLAN		
SITE UNIT NUMBER		SITE UNIT NO.	
PRINTED	SCALE	MASTER SIZE	A3
	1:2000, 1:200		
S.W. DRAWING NO.		REVISION	